



PLAN

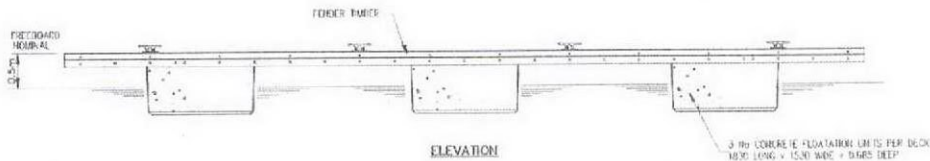

ELEVATION

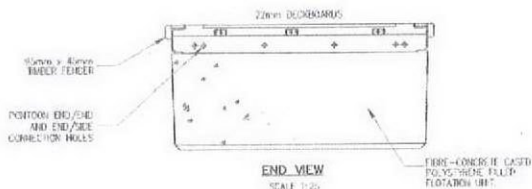

END VIEW

SCALE 1:25

MATERIAL SCHEDULE

DESCRIPTION	No REQD	LENGTH/NO
1. STEELWORK FOR DETAILS OF STEELWORK FRAME SEE DWG WW3 - F10		
2. DECKING CONCRETE TO BE YELLOW BALAU OR SIMILAR APPROVED	2 @ 11.45	22.92 m
3. DECKING BOARDS TO BE YELLOW BALAU OR SIMILAR APPROVED	77 @ 1.36	104.72 m
4. ALUMINIUM CHANNELS TO BE WALCON EXTRUSION No. 5	2 @ 11.45	22.92 m
7. SHIPPING SCHEDULE

ITEM	UNPAID VOL	UNPAID WT
STEEL FRAME	3.72 m³	1.64 kg
DECKING	4.44 m³	1209 kg
FIBRE-CONCRETE	6.05 m³	1555 kg

Rev	By	Date	Description
1	P.V.	16/01/88	SCHEDULES, VOLUMES & WEIGHTS UPDATED
2	A.W.	23/03/88	FRAME UPDATE

Client: SYSTEM 21
WW3

Title: 11.5m x 2m WALKWAY
GENERAL ARRANGEMENT

Drawn: ESM Checked: Date: 08.10.92 Scale: 1:50

WALCON
Sagecroft Road, Fareham, Hampshire PO15 5SR
Telephone: +44 (0) 1489 579977
Facsimile: 144 (0) 1489 579988

C.A.D. Path: A3
Drawing No: S21/WW3 - ga Rev: B