Orders are subject to Omar Park Homes Limited Standard Terms & Conditions

Copyright Omar Park Homes Limited - All rights reserved
No part of this drawing may be reproduced or copied

Flat Ceilings Throught With 150mm Tray Inset To Lounge,Kitchen & Dining Area

NOTE:
External Wall Height Is 2400mm

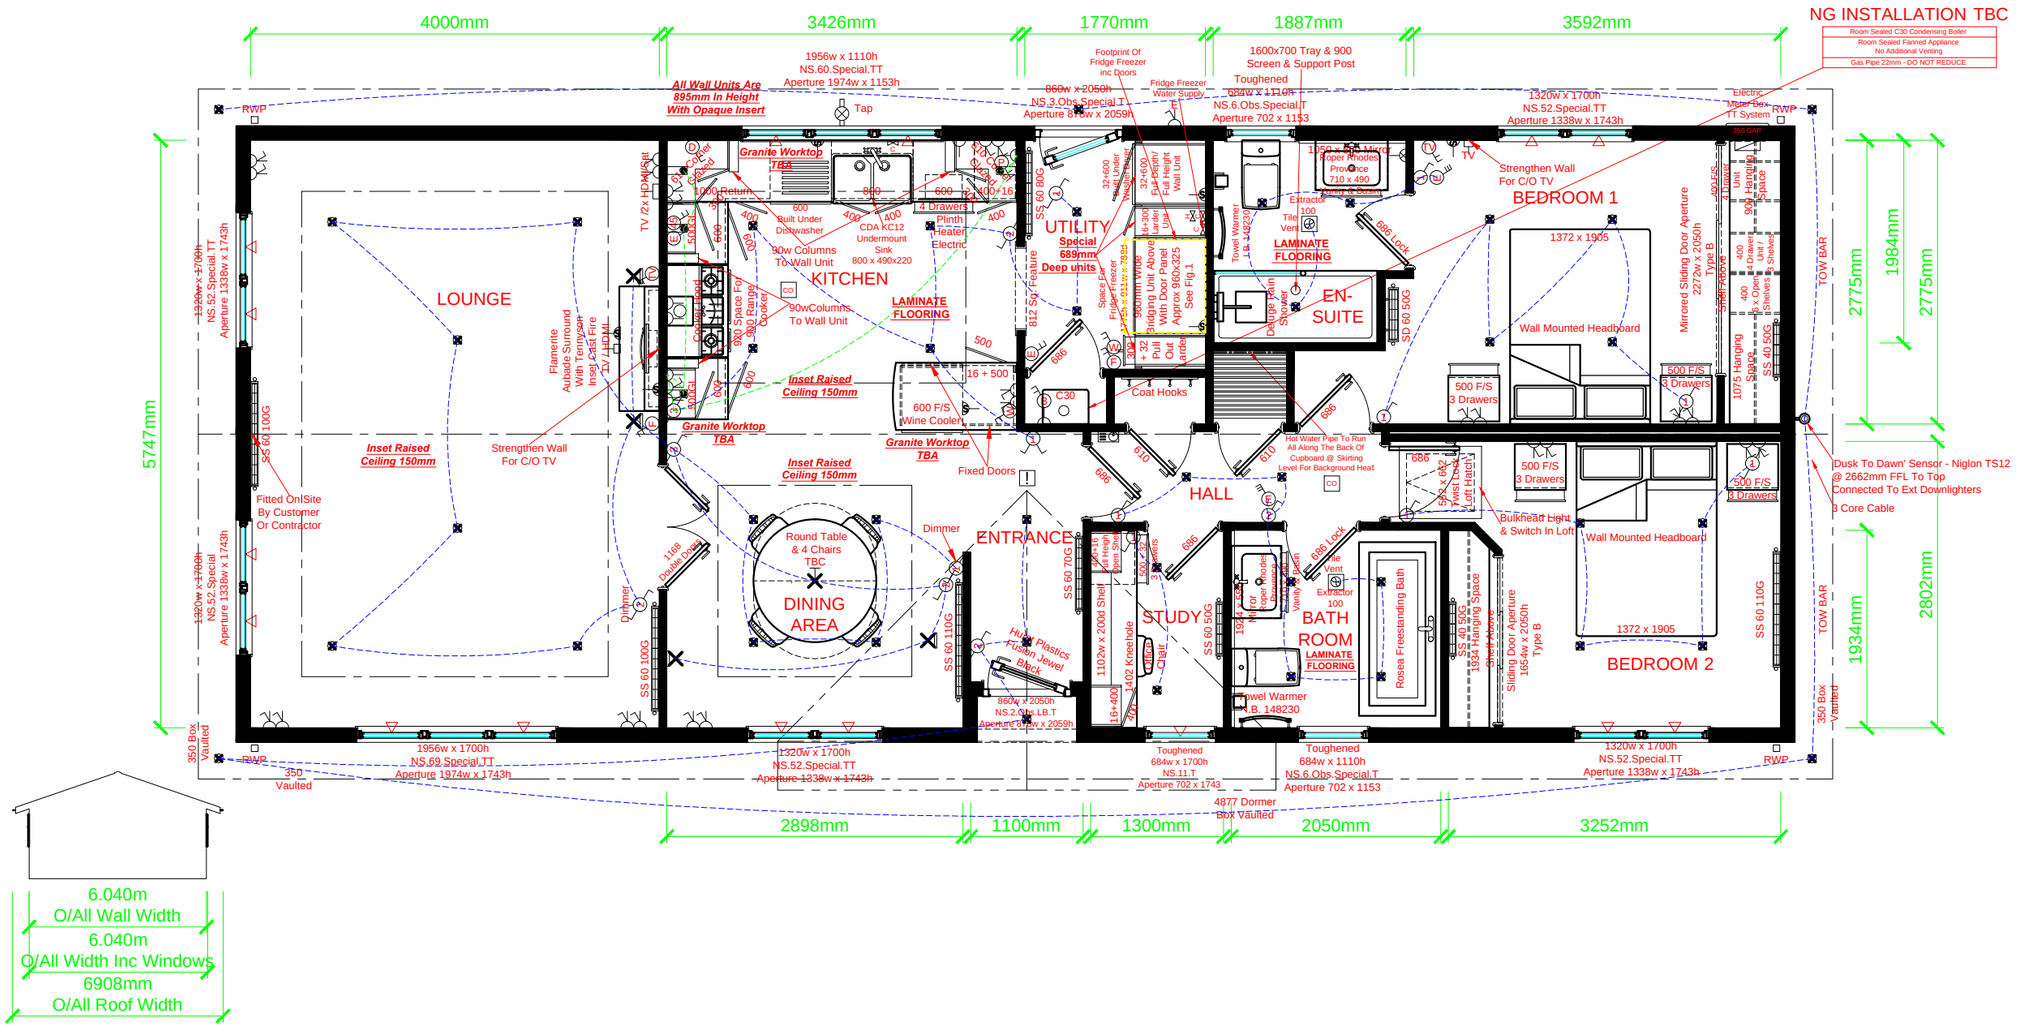

OMAR PARK HOMES LIMITED
London Road, Brandon, Suffolk. IP27 0NE
Phone: 01842 810673 - Fax: 01842 814328

PARK OWNER: APPROXIMATE DIMENSIONS
Please note that the following overhang dimensions will need to be considered in order to comply with the spacing requirements of the 'Model Standards - 1989' on your park

Overall Wall Length Including Stucco = 15.268m
Overall Wall Width Including Stucco = 6.040m
Furthest Projection From Wall (Front) = 0.368m
Furthest Projection From Wall (Rear) = 0.368m
Furthest Projection From Wall (Nearside) = 0.489m
Furthest Projection From Wall (Offside) = 0.489m

15.240m x 6.012m (50'-0" x 20')

Accent 2DB Utility & Study

Birchs

No:	Revision:	Date:
A	Production details added. (MRE 07360)	12-02-14

Date:	12-02-14	07360
Scale:	1:60	
Drawn By:	MRE	
Drawing No:	24 12 0100	
Serial No:	14 OM 24 4354	

This home is designed in accordance with BS.3632