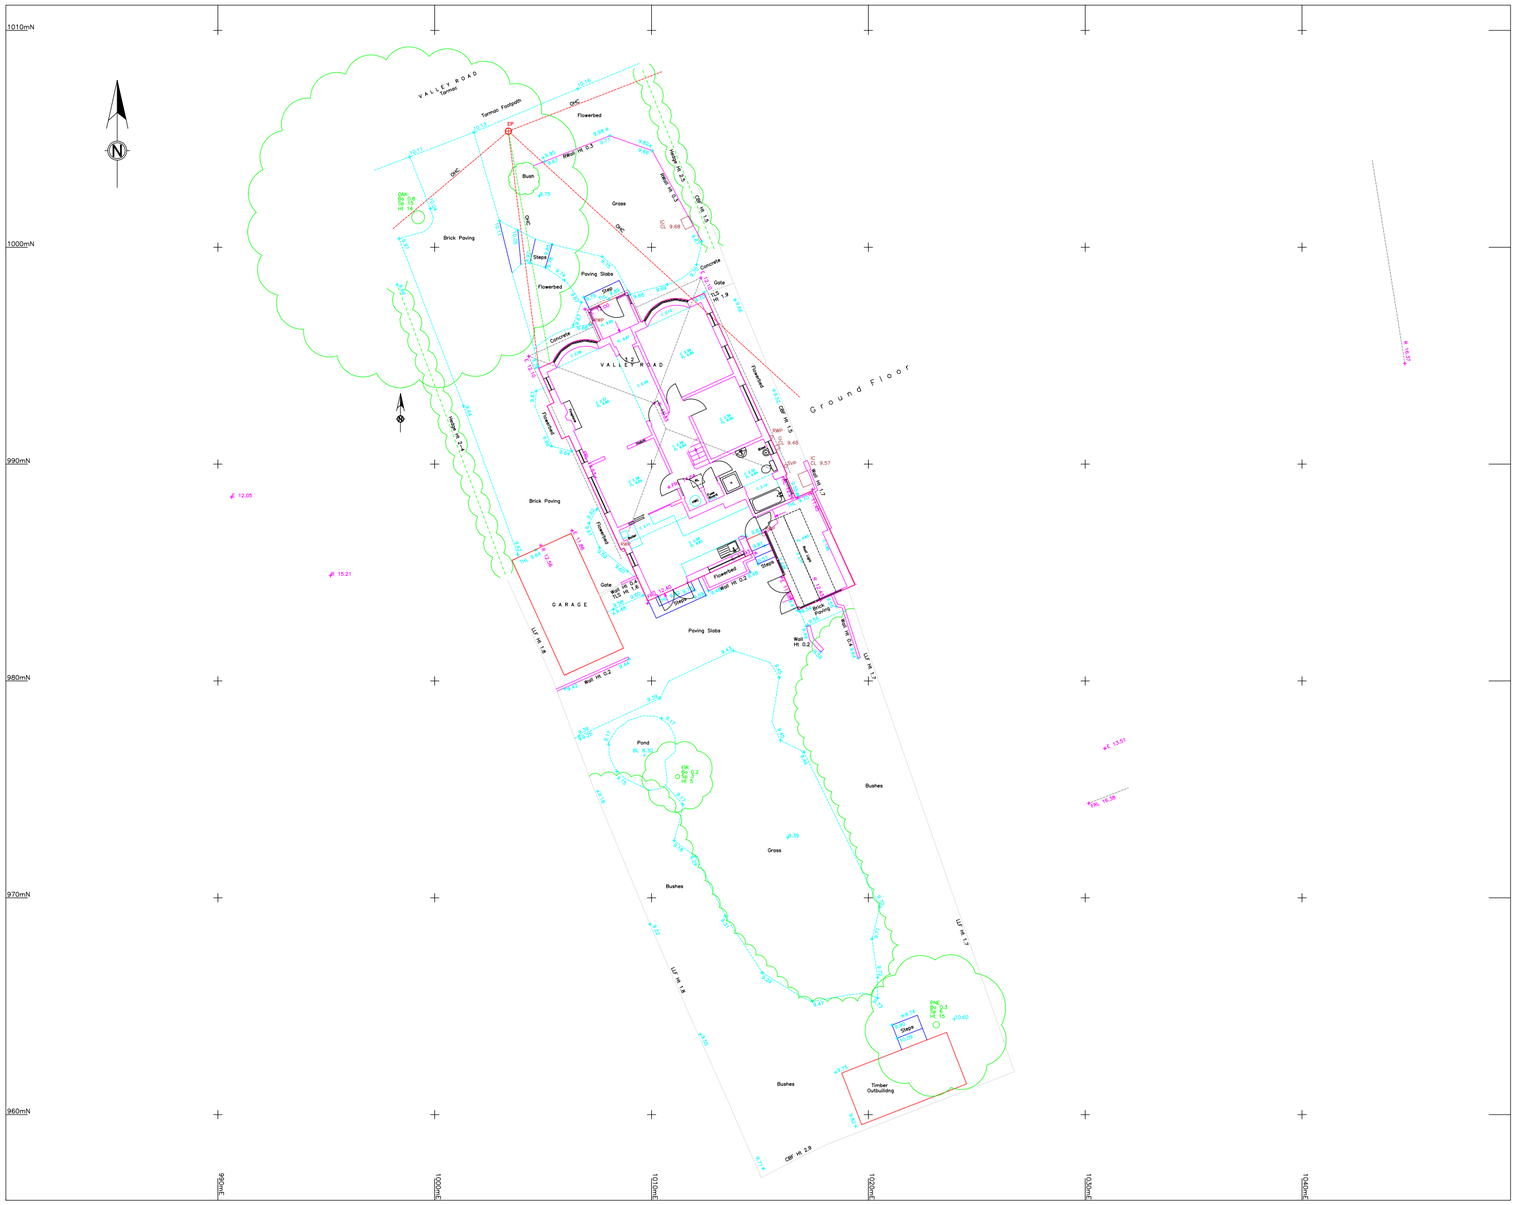
Notes
All dimensions and details to be checked on site by builder prior to commencement of works.
This plan must not be acted upon Until it has been approved by the Local Authority.
Client to conform to party wall act of 1996 if required.


1010mN
1000mN
990mN
980mN
970mN
960mN
1000mE
1010mE
1020mE
1030mE
1040mE
VALLEY ROAD
Tarmac Footpath
Flowerbed
Bush
Grass
Brick Paving
Steps
Paving Slabs
Concrete
Gate
Ground Floor
Flowerbed
Brick Paving
GARAGE
Gate
Steps
Paving Slabs
Brick Paving
Pond
Bushes
Timber Outbuilding
Shed
Bushes
Bushes
Brick Paving
Wall Ht 0.3
Wall Ht 0.2
Wall Ht 0.4
