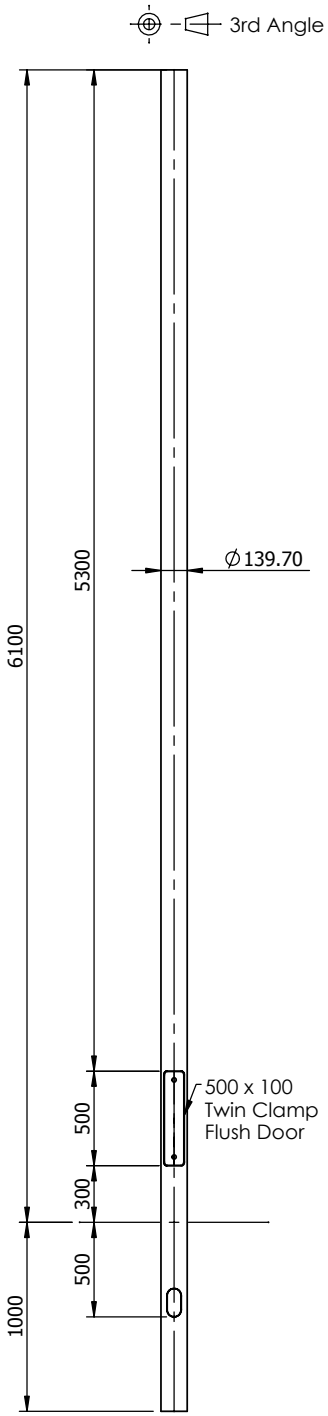

Dimensions		
	Nominal Height:	6100MM
	Planting Depth :	1000MM
	Column Top Dia :	139.70MM
	Column Base Dia :	N/A
	Column Weight :	72Kg

Reference No. :

Notes

All Dimensions in Millimetres unless stated otherwise.

Where multiple views are shown 3rd Angle Projection is assumed.

Revisions		
Rev.	Description	Date

PHILIPS

Philips lighting, Philips Centre,
Guildford Business Park
Guildford, Surrey. GU2 8XH

www.philips.com

Title
6M Rooted Opti Flood Straight Post

Drg No. 26337-0

N.T.S.

Sheet 1 of 1

Drawn By: sc | Chk'd: mhw

Ref. General Arrangement

Contract:

Customer:

Date: 09/09/2011

2011 © Copyright