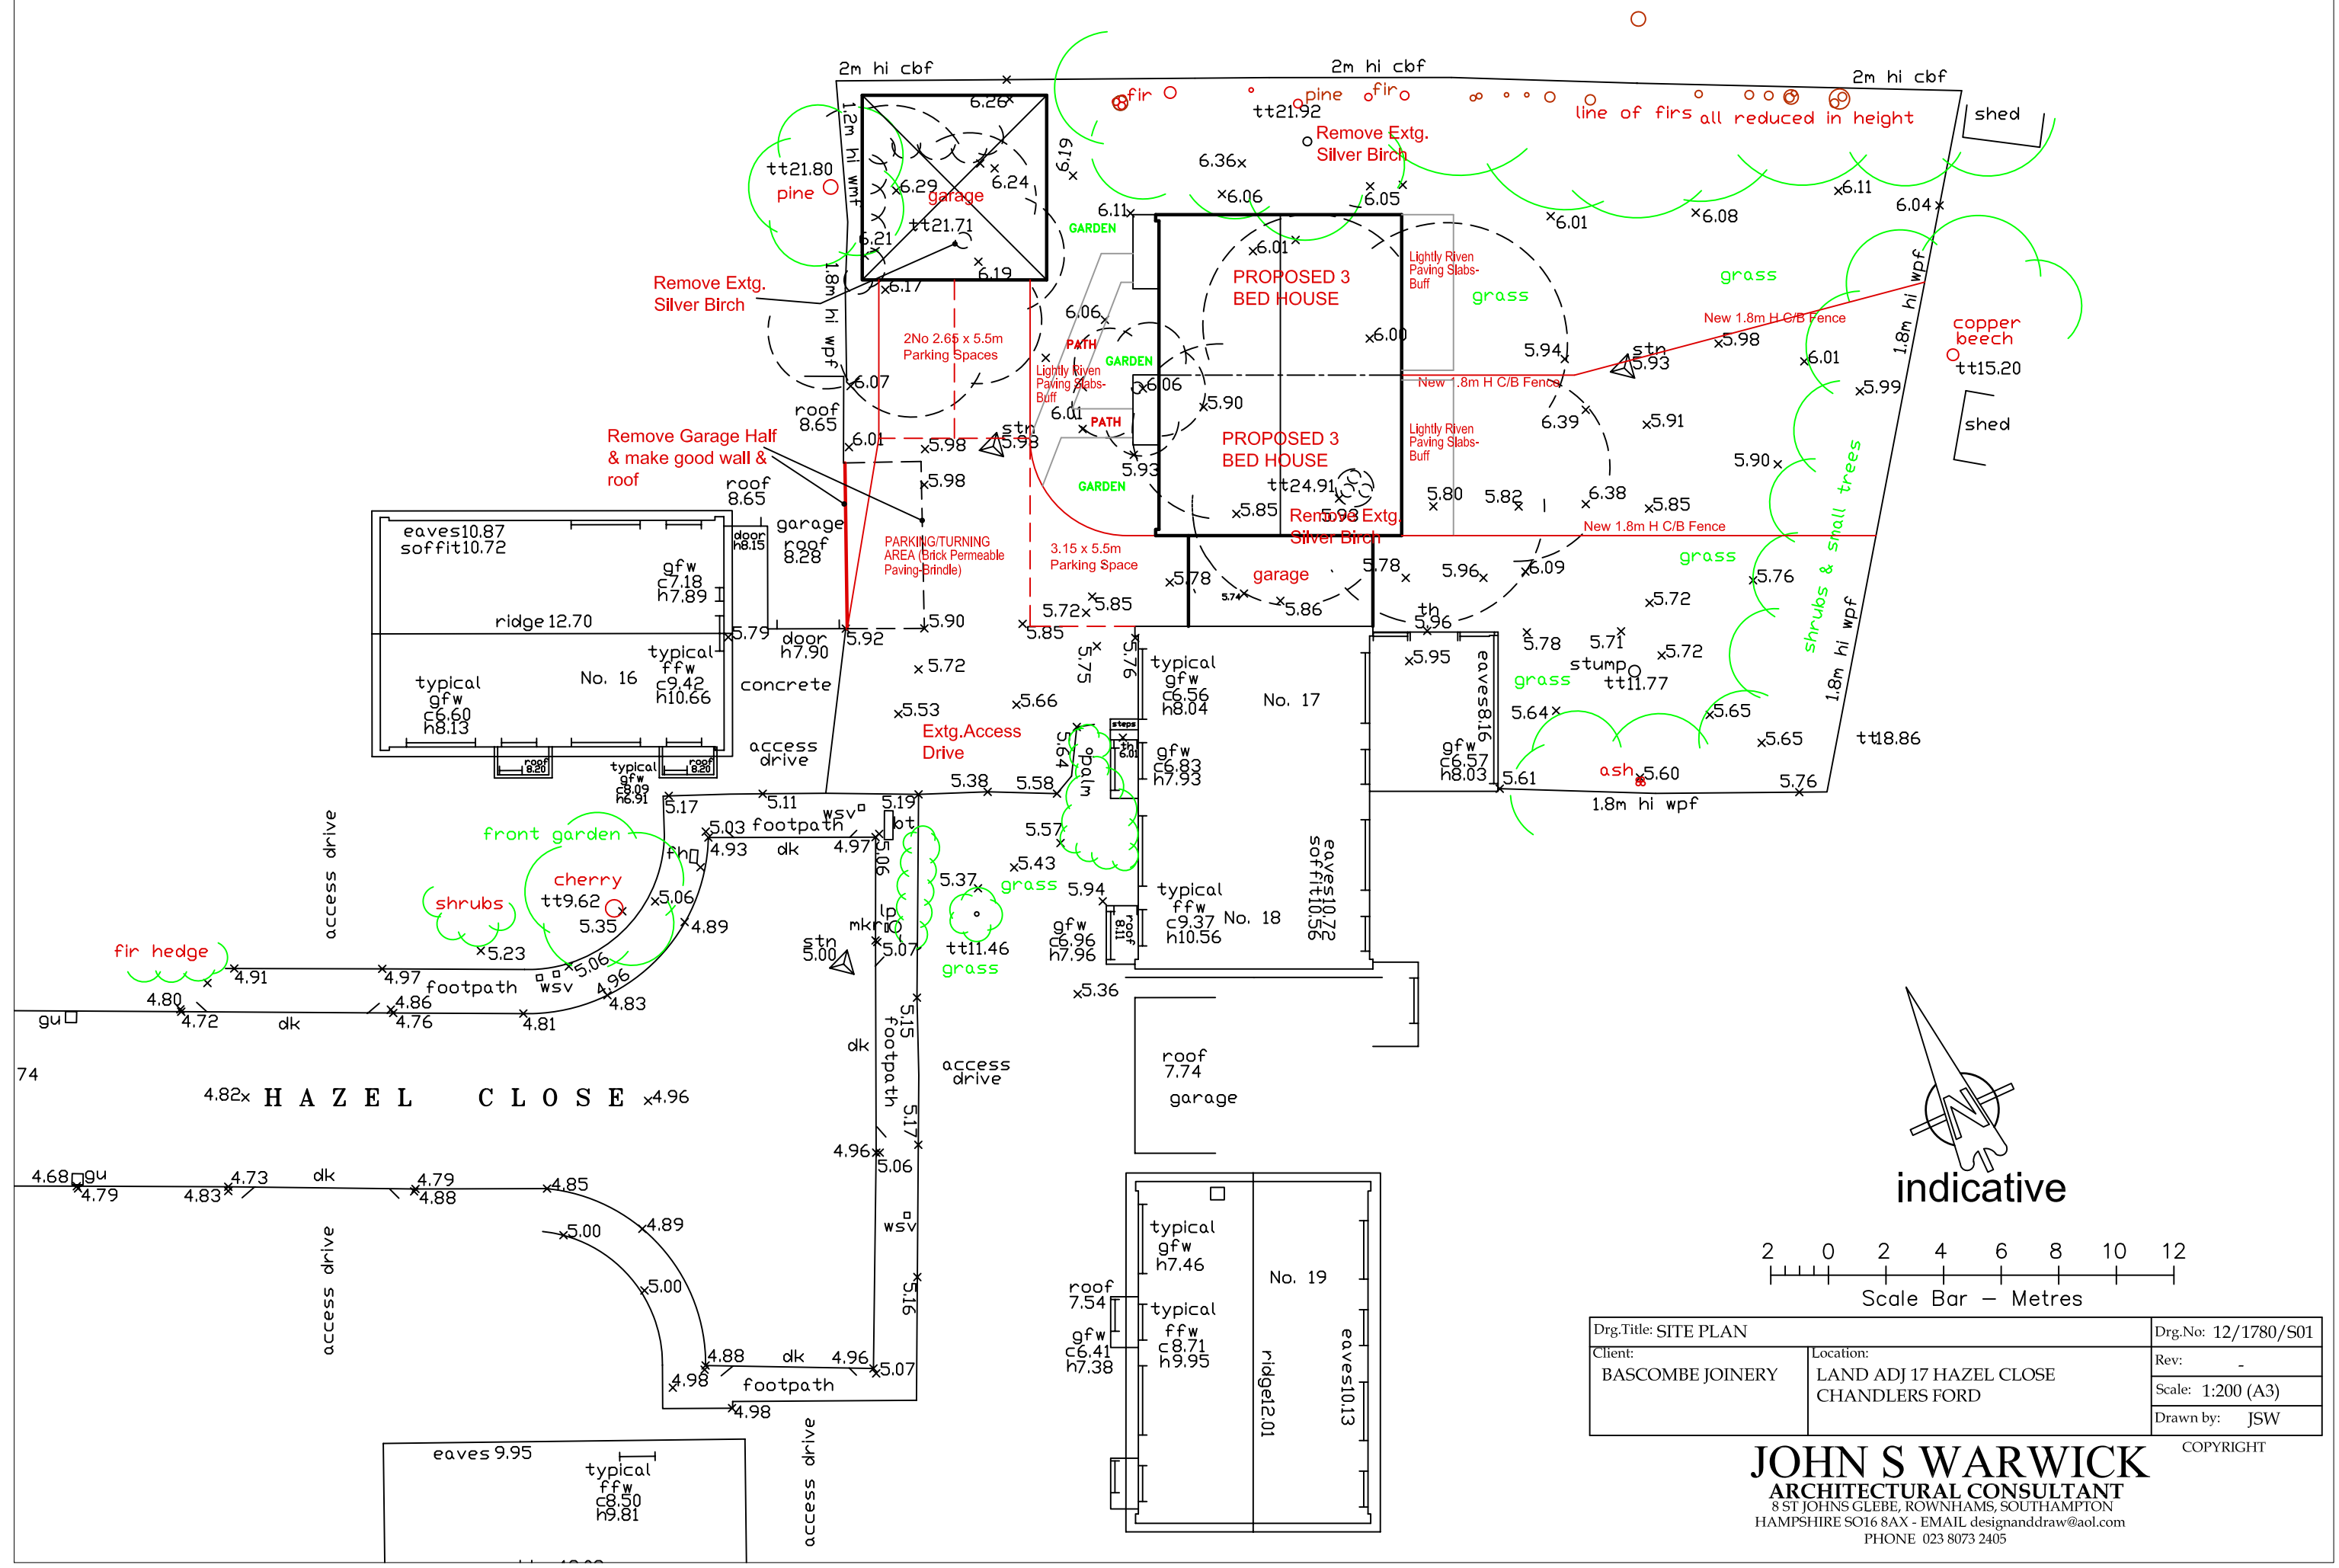


Drg.Title: SITE PLAN		Drg.No: 12/1780/S01
Client: BASCOMBE JOINERY	Location: LAND ADJ 17 HAZEL CLOSE CHANDLERS FORD	Rev: -
		Scale: 1:200 (A3)
		Drawn by: JSW

COPYRIGHT

JOHN S WARWICK
ARCHITECTURAL CONSULTANT
8 ST JOHNS GLEBE, ROWNHAMS, SOUTHAMPTON
HAMPSHIRE SO16 8AX - EMAIL designanddraw@aol.com
PHONE 023 8073 2405