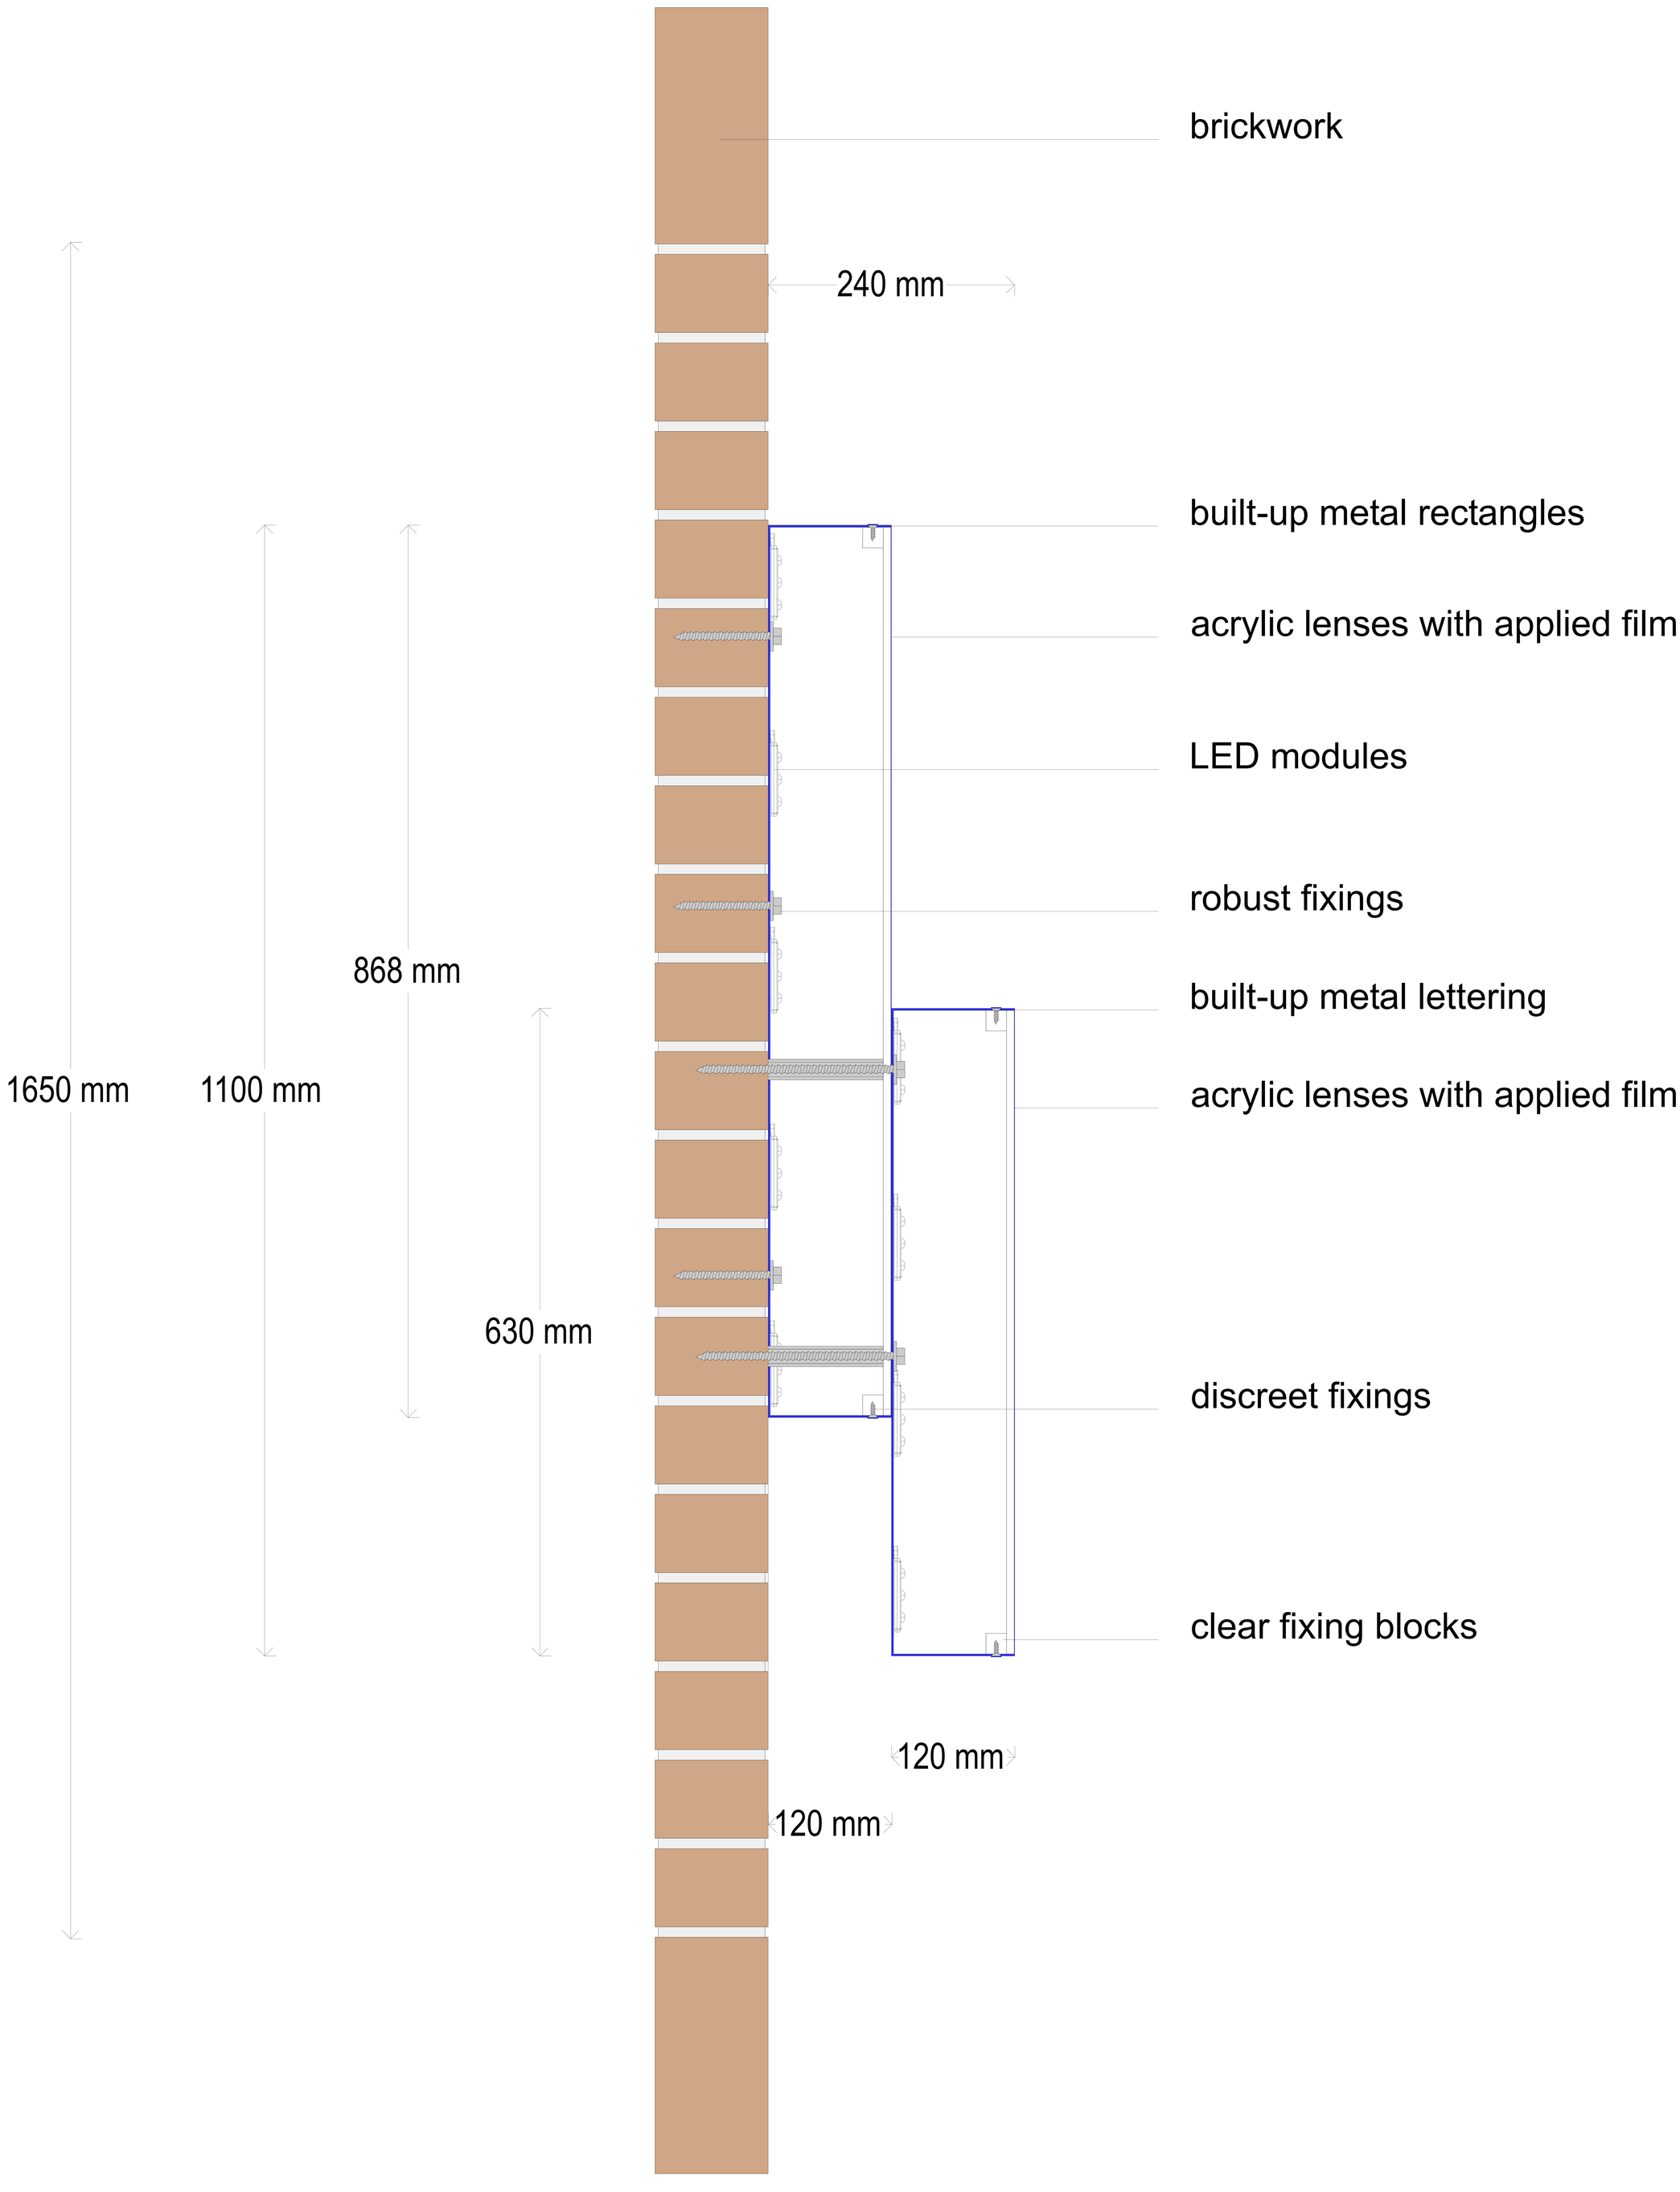


BETASIGNS
DESIGN+MANUFACTURE+INSTALL

Title/Site Address:
KPMG Chandlers Ford

Scale - 1:10
Date - 05/05/2015
Diskfile - KPMGChandlersFord

This drawing is the sole copyright of Beta Signs Limited and must not be reproduced in part or in full without prior written permission.