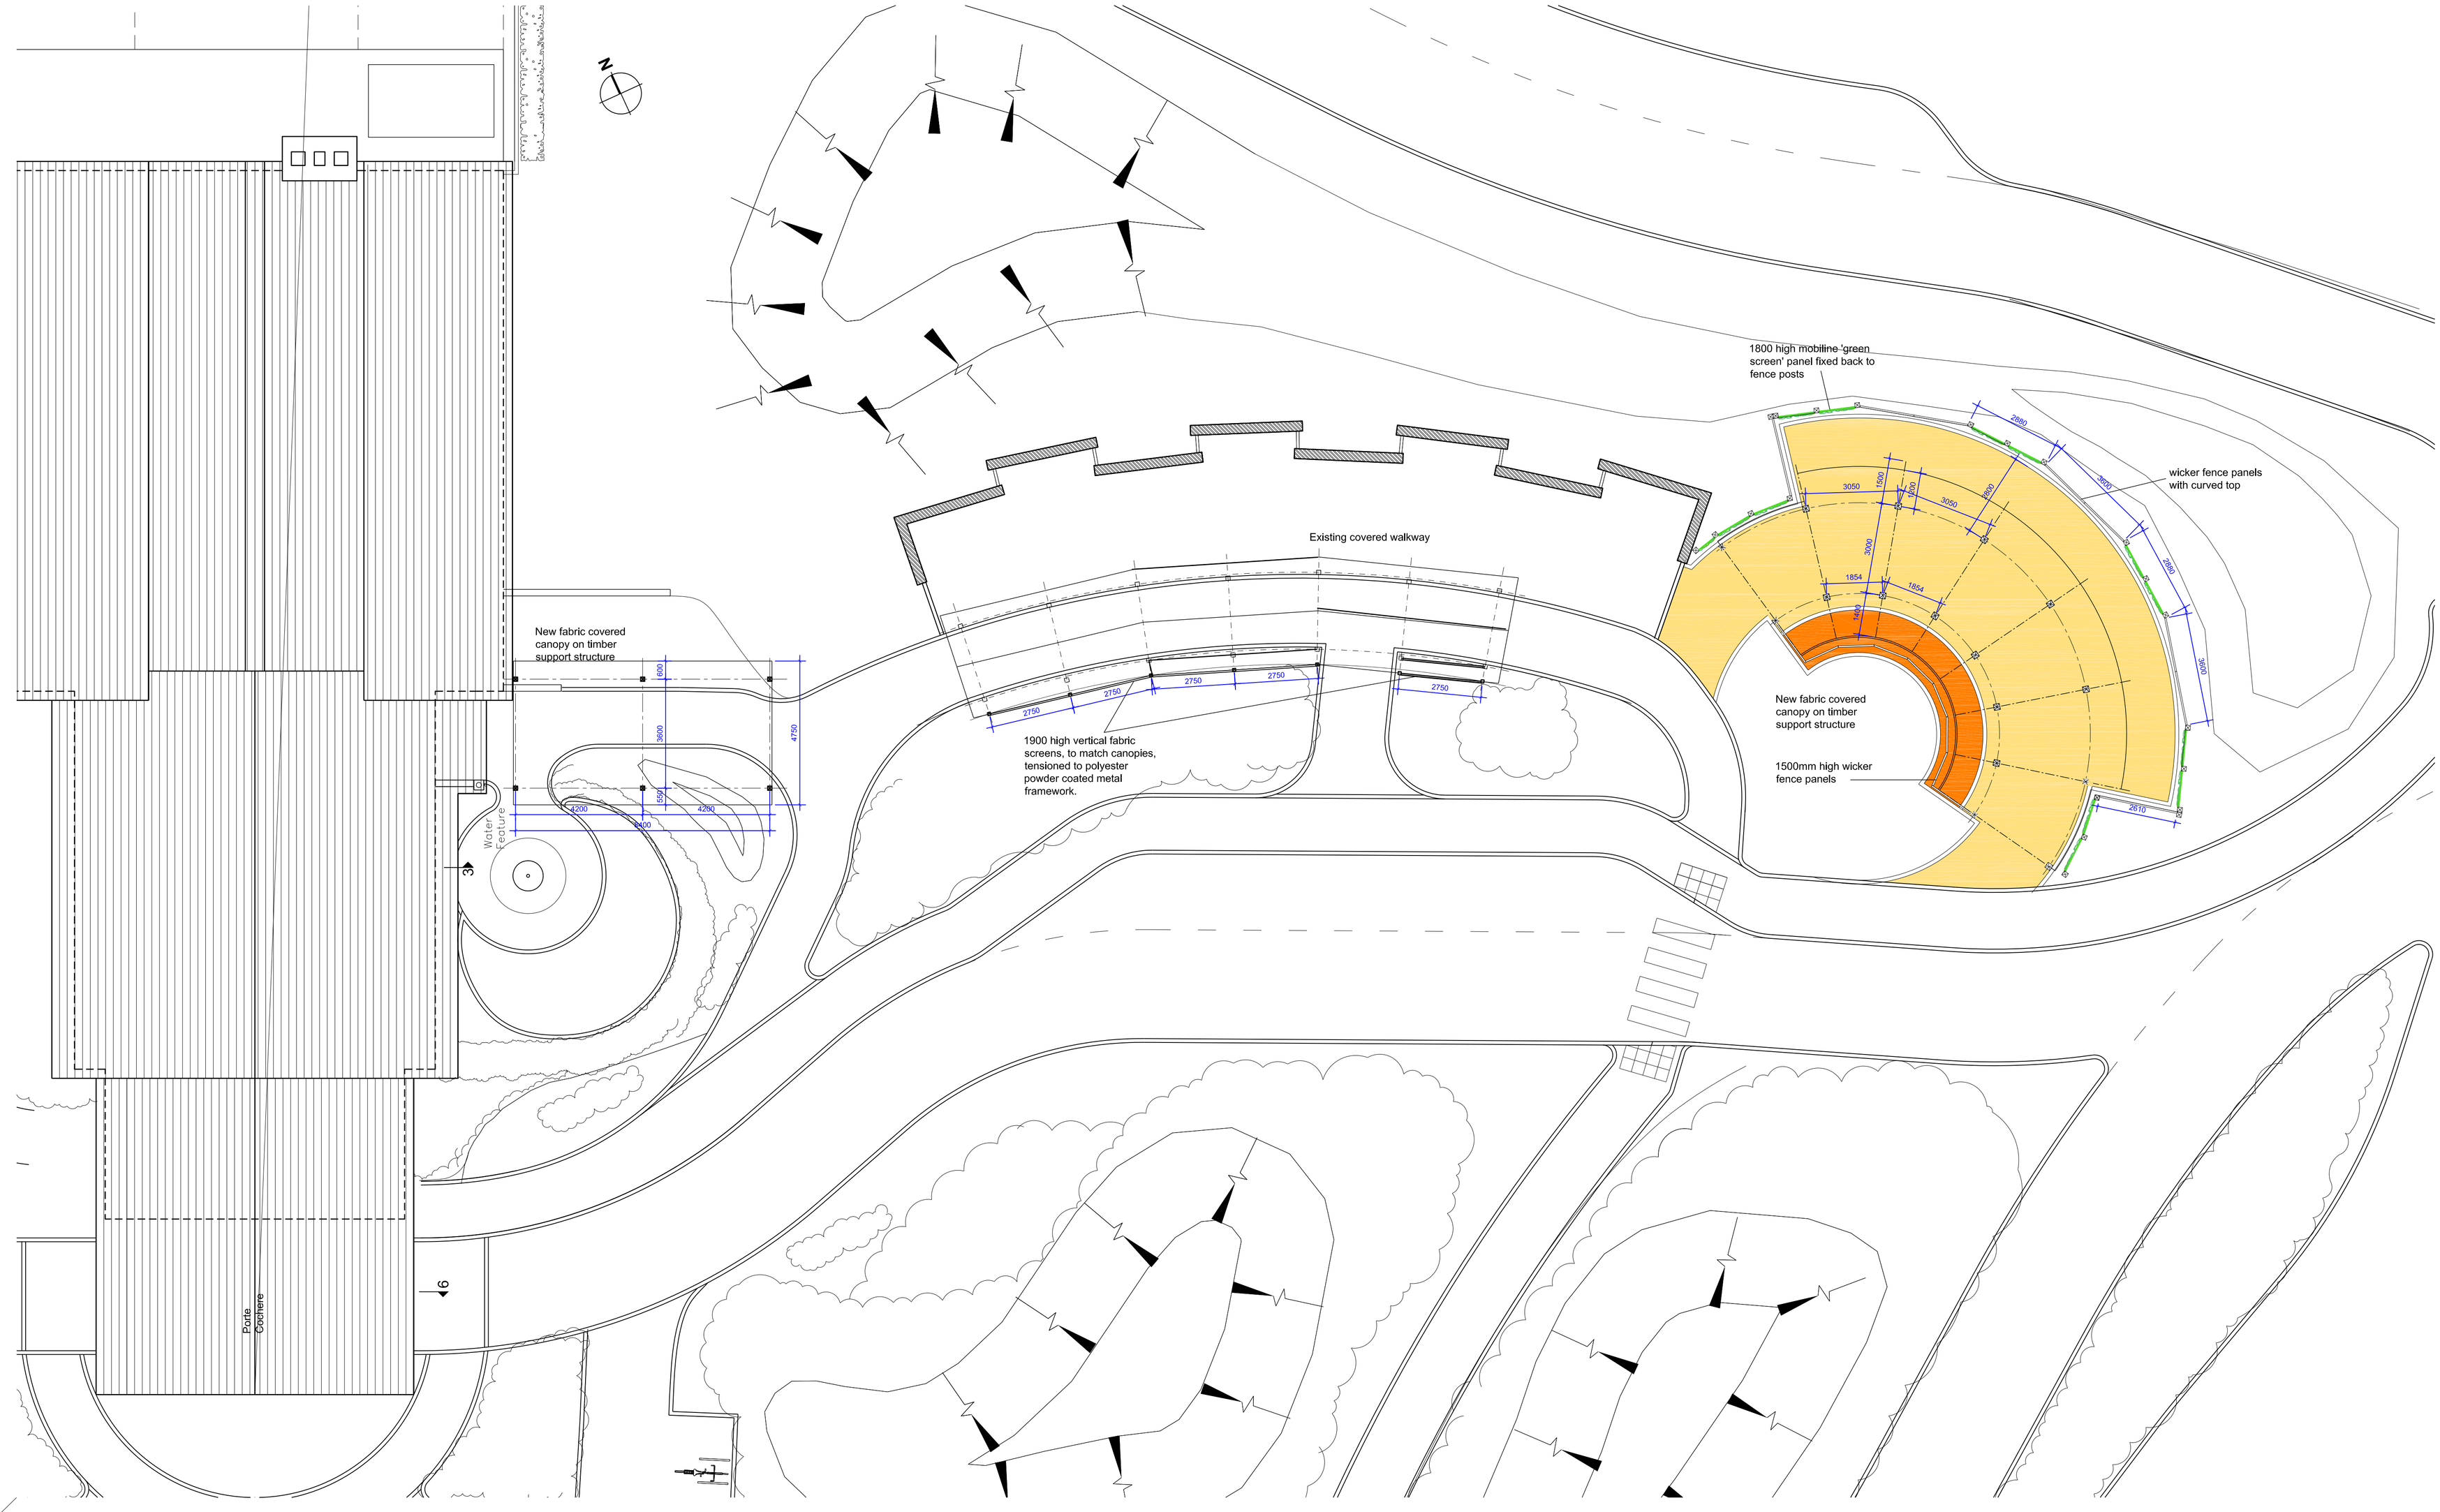

Responsibility is not accepted for errors made by others in scaling from this drawing. All construction information should be taken from figured dimensions only.

A1 Original Sheet Size

0mm 100mm

date	rev	name	chk	note
09/06/14	A	pg	pd	Curve revised. Exit Canopy altered. Dims added

westerleigh GROUP

STATUS

PROJECT
Floral Tribute Extension, Wessex Vale Crematorium

DRAWING TITLE
Ground Floor Plan

SCALE	DATE	DRAWN	CHK	DRAWING NUMBER	REV.
1:100@A1	05/14	pg	pd	WV01_P(0)002	A