



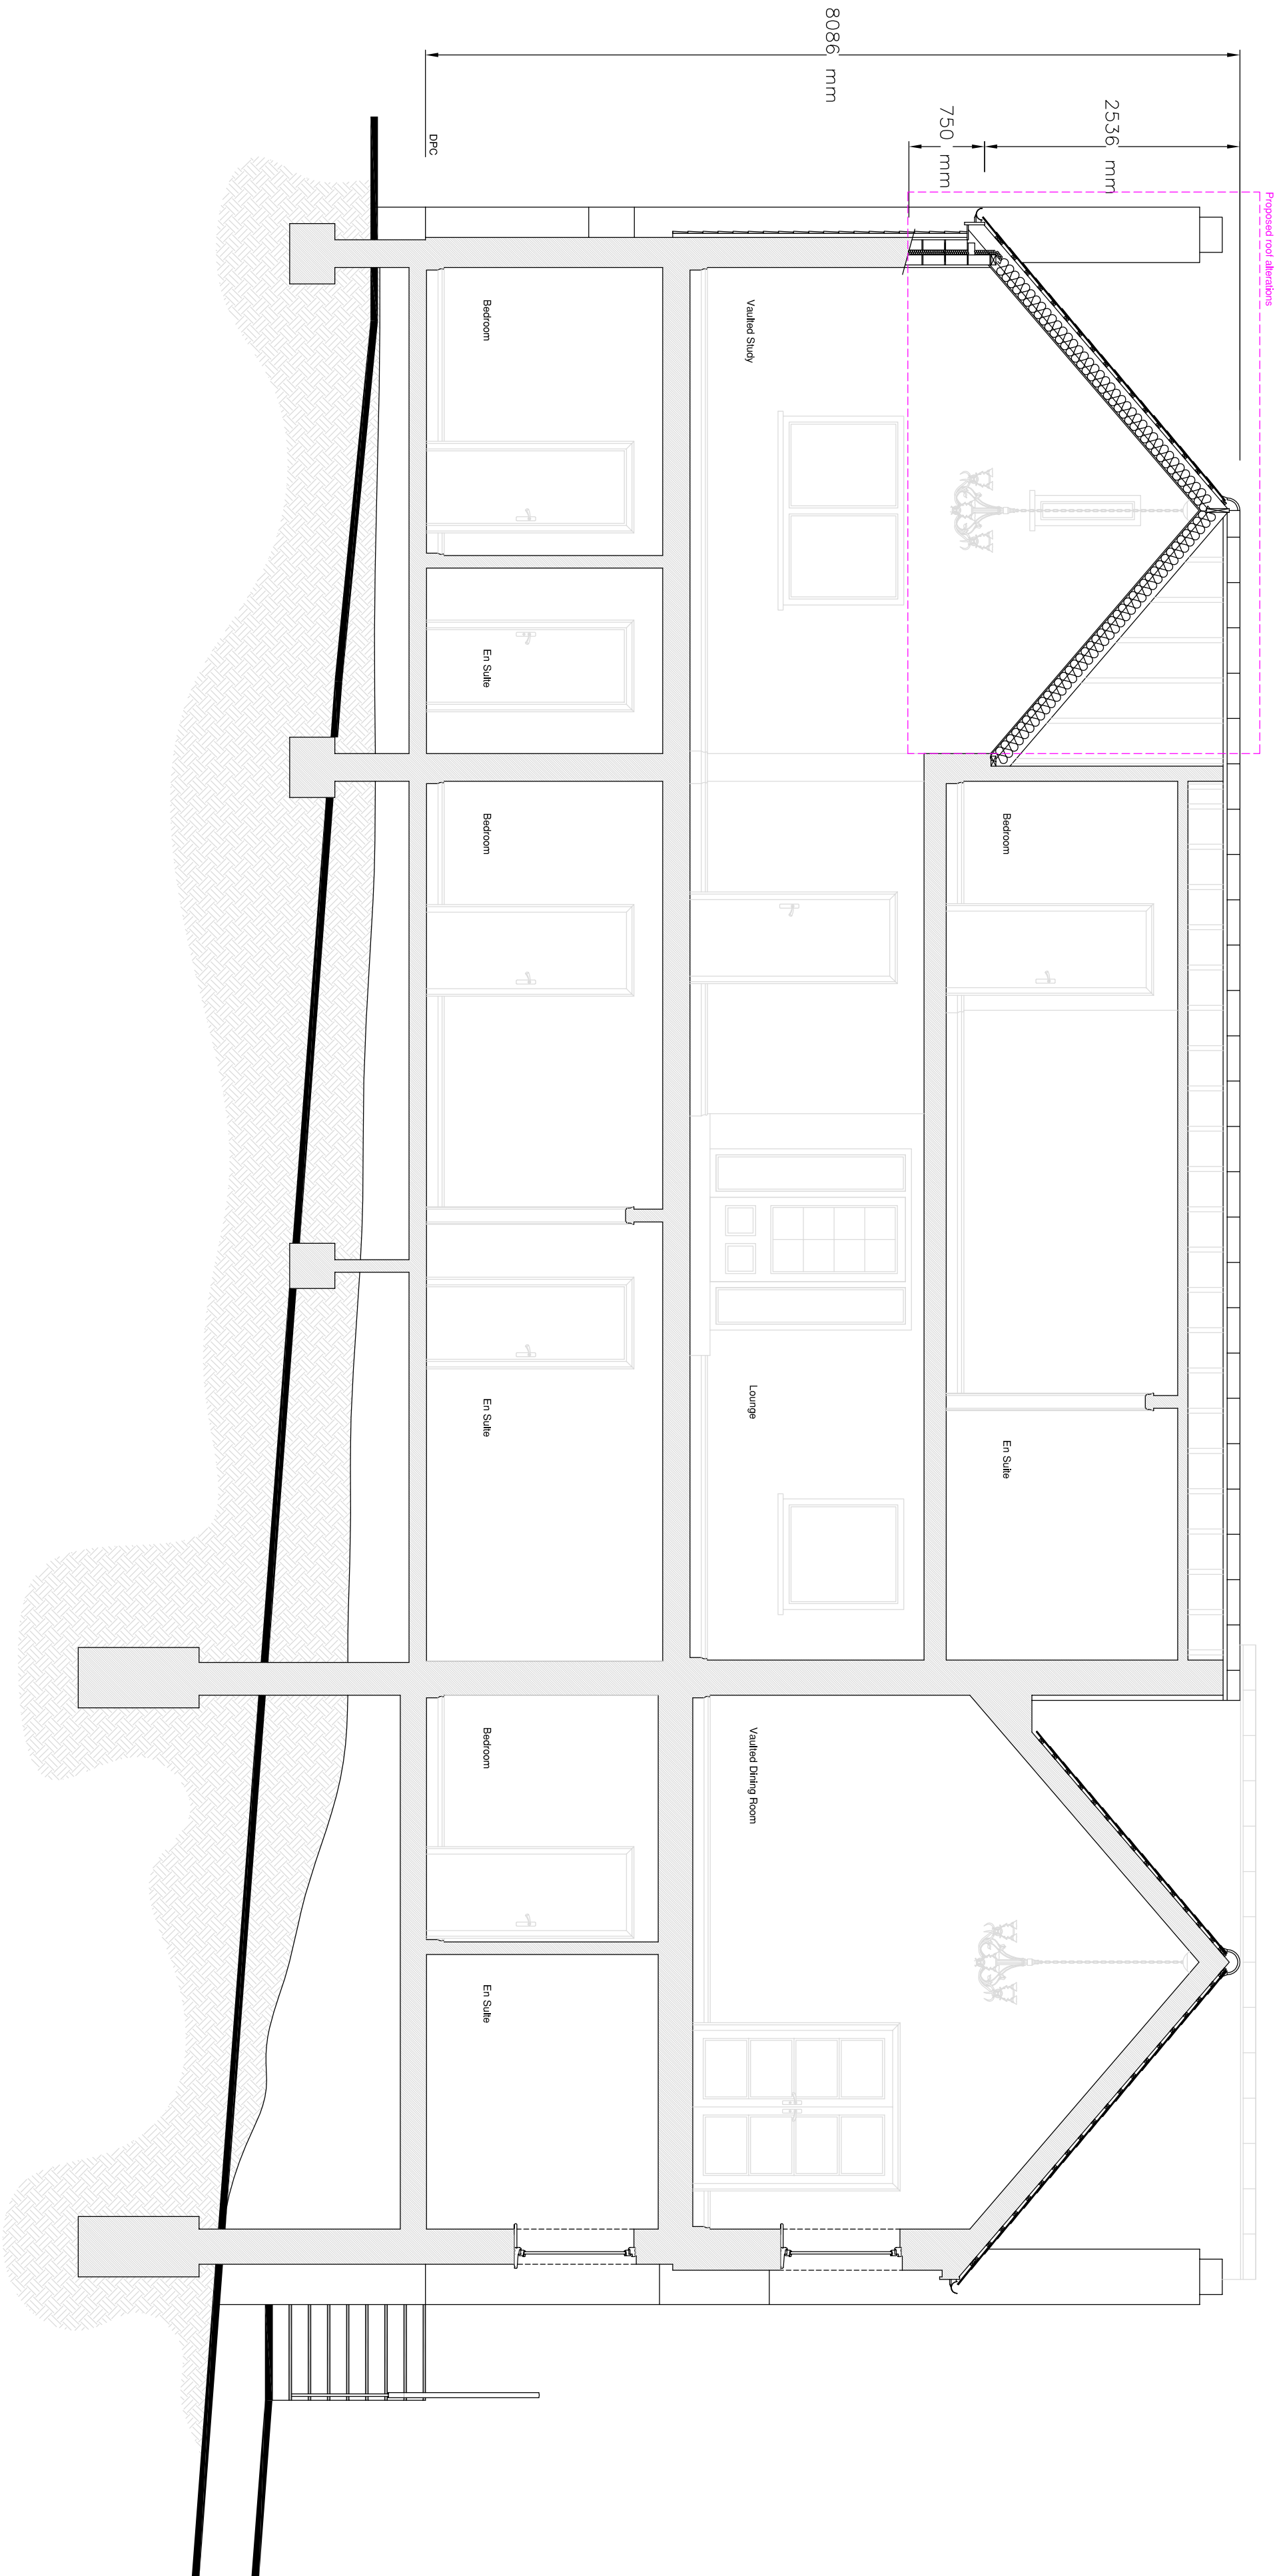

Section A-A

Proposed Roof Alterations With Minor
Alterations To The First Floor Layout

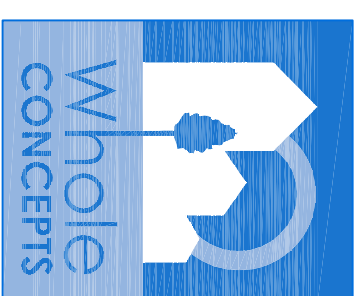

1 Wordsworth Road
Southampton, SO15 5LX
Tel: 07803 079640

Project Name and Address
M Swallow Esq.
River Mead
Salterns Lane
Bursledon
Hampshire SO31 8DH

Project **Rev.1** Sheet

Date **31.08.12**
Scale **1:50@A2**

5