


Sales Parking Area (To be retained as Cemetery Car park)
Scale: 1:200

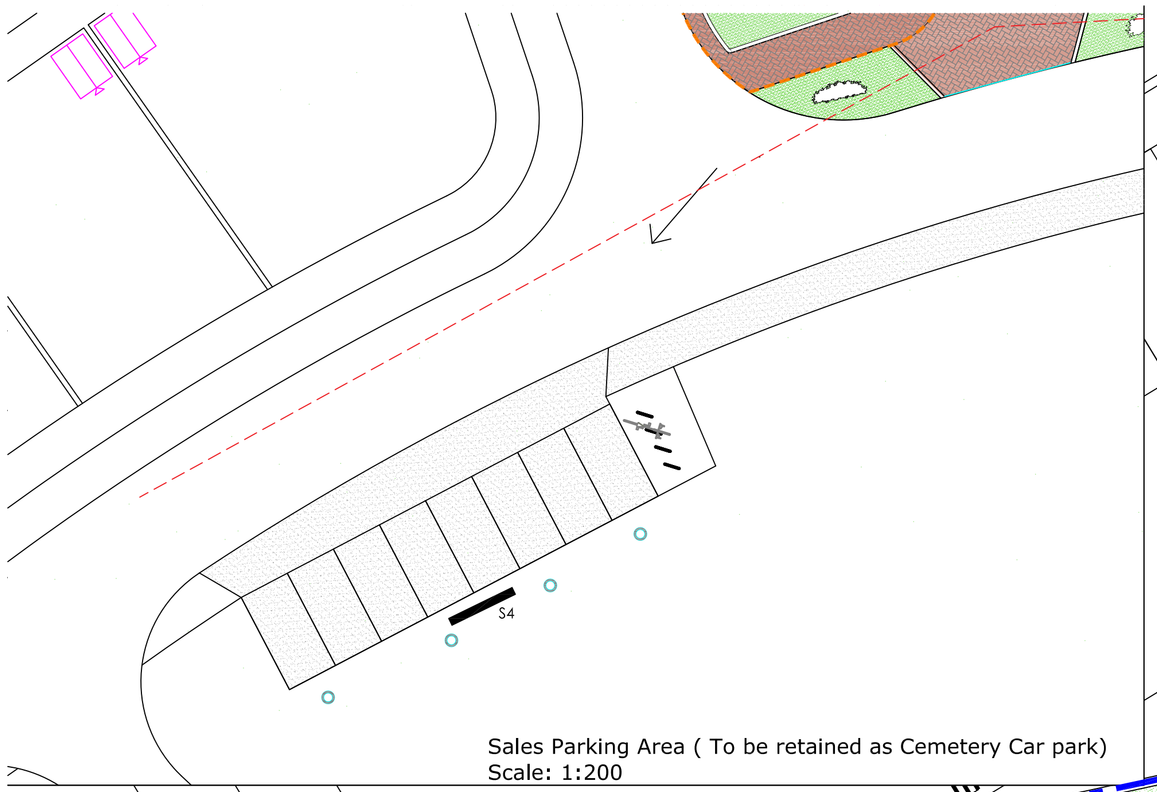

See Above For Staff Parking

N

Notes

Fencing unless annotated to be as approved planning layout

Note: Landscaping shown is indicative, refer to separate landscaping drawing for details

Refer to separate drawing for sales office layout

Flag Key

F1	Bellway Flag
F2	NHBC Flag
F3	HBF Flag
F4	9/10 Flag

Signage Key

S1	Site Development Sign (BH1)
S2	Sales and Marketing Suite Sign (BH3)
S3	Show Home Sign (BH3)
S4	Visitor Parking Sign (BH3)
S5	View Home Sign (BH3)
S6	Bellway Homes Fret Letters Sign

Legend

- 1800mm High Closeboard Fence
- 1800mm High Brick Wall
- 1100mm vertical railings Square top with 20mm uprights
- Block paving to footpaths Herringbone patten, colour: TBC
- Block paving to footpaths Herringbone patten, colour: TBC
- Landscaping details TBC by Sales
- F1 Flagpoles (Refer to Flag Key)
- Ground level lighting - approx position
- Surface Mounted Light - approx position
- Wall light - approx position
- Uplight (Surface wash) - approx position
- Bollard Lighting - approx position

A	20/05/16	Addition of Visibility Splays, S1 signs moved to suit.

Bellway
STANDARD HOUSETYPE RANGE

HOUSETYPE: THE CHASE BISHOPSTOKE

DRAWING TITLE: Sales Area Layout

SCALE	DRAWING NO.	REVISION
1:100 @ A1	RW/SALES.02	A
DATE: 21/01/16		

BELLWAY HOMES (WESSEX)
Bellway House, Enterprise Way, Castleman Business Centre, Ringwood, Hampshire, BH24 1EU
Telephone 01425 477666. Fax 01425 475197
COPYRIGHT © BELLWAY P.L.C.