

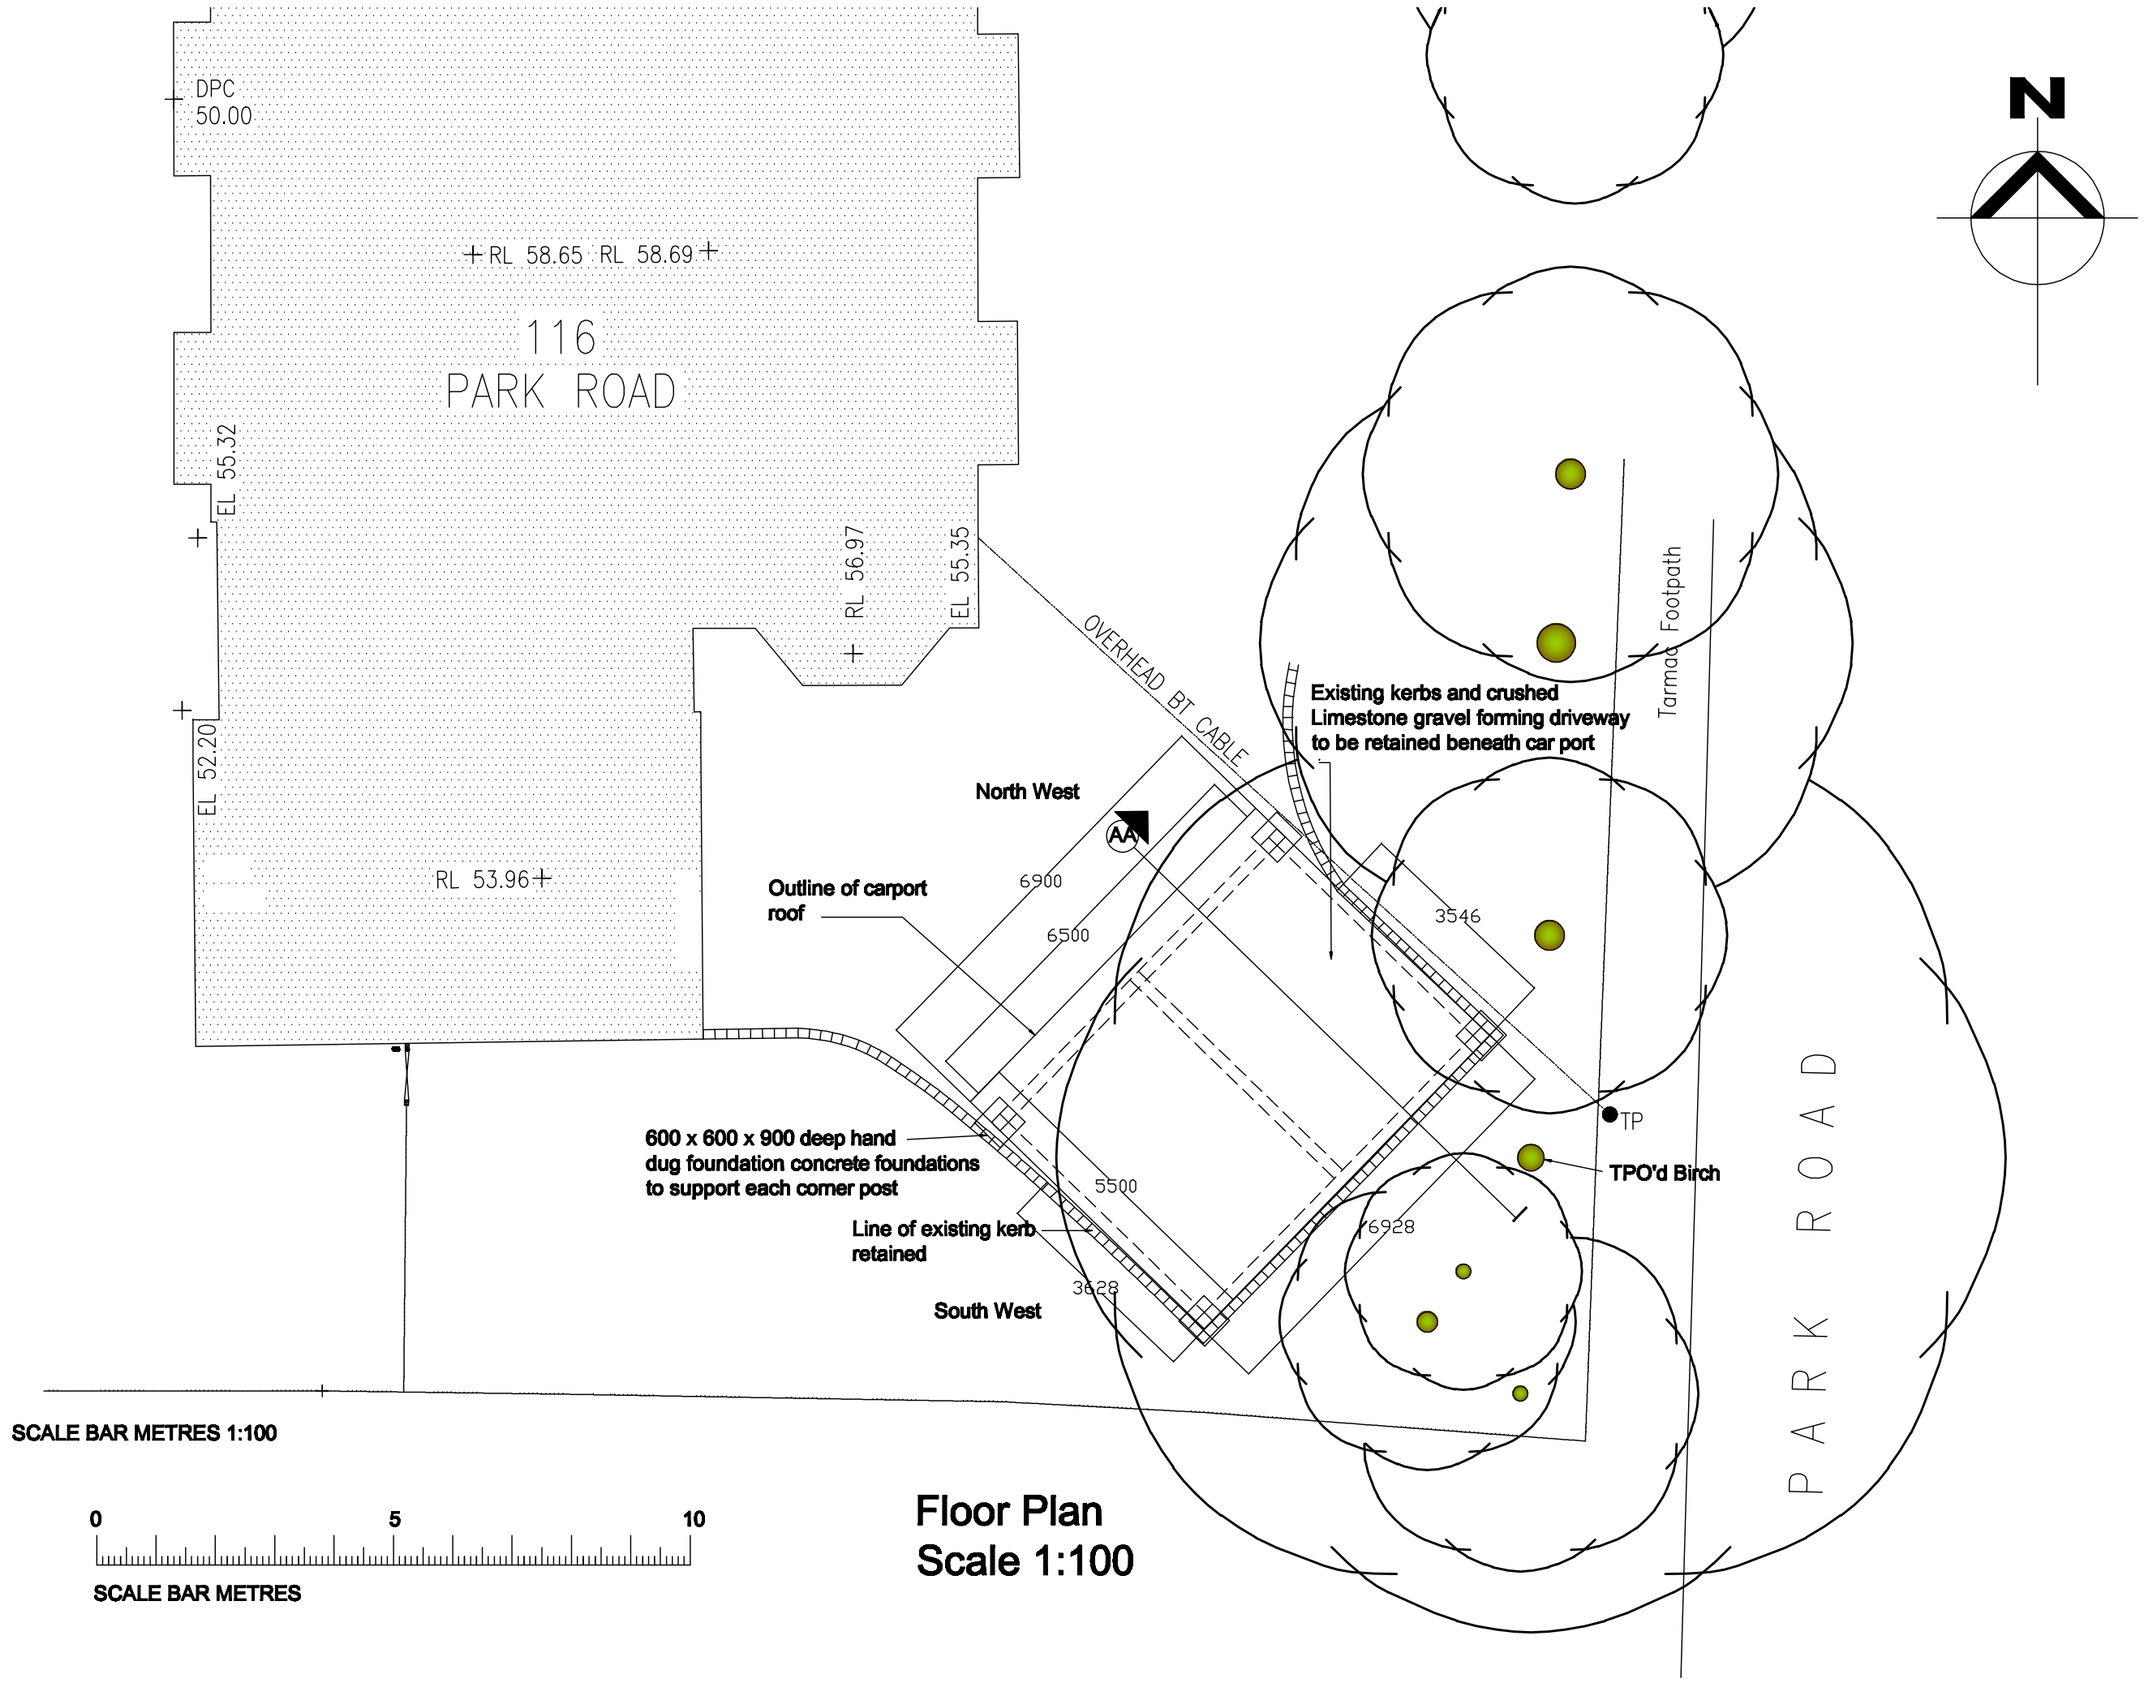


Floor Plan
Scale 1:100

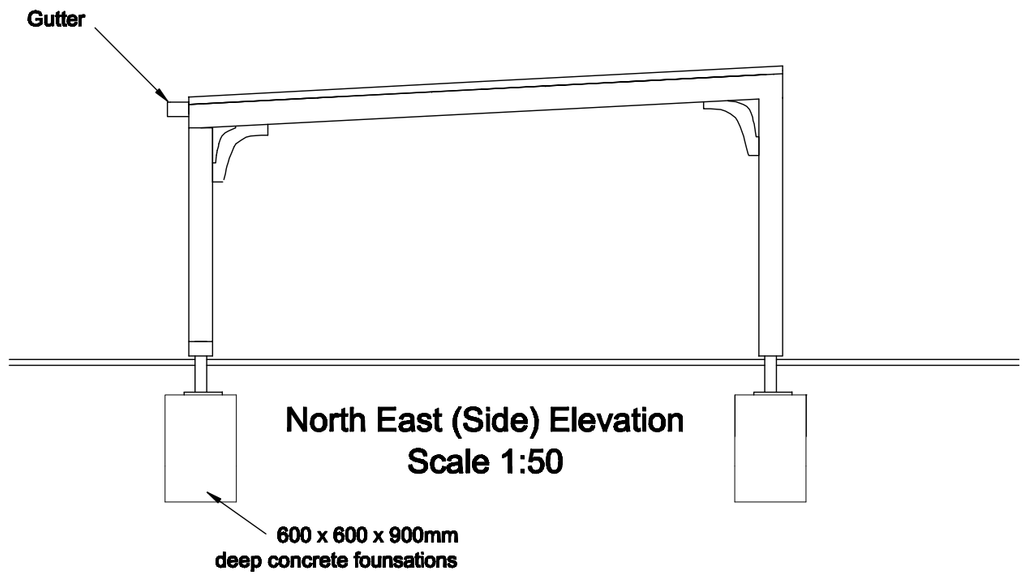

North East (Side) Elevation
Scale 1:50

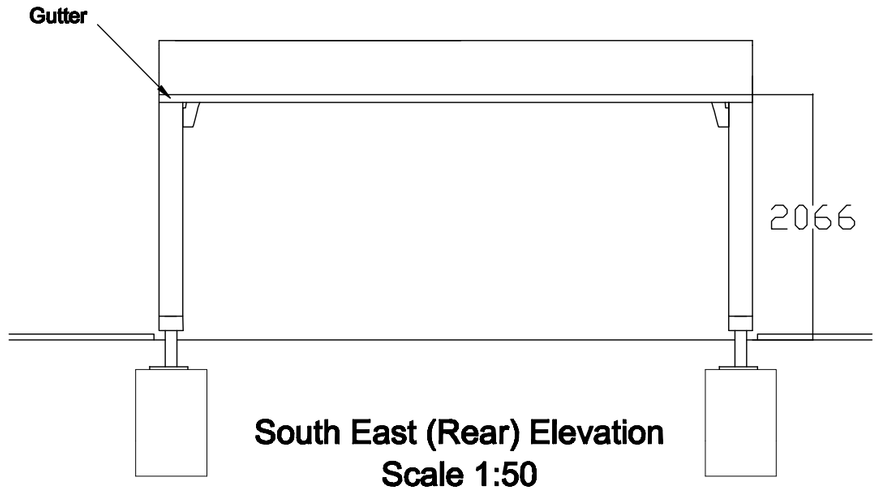


South East (Rear) Elevation
Scale 1:50


SCALE BAR METRES 1:50

0 1 2 3 4 5


SCALE BAR METRES

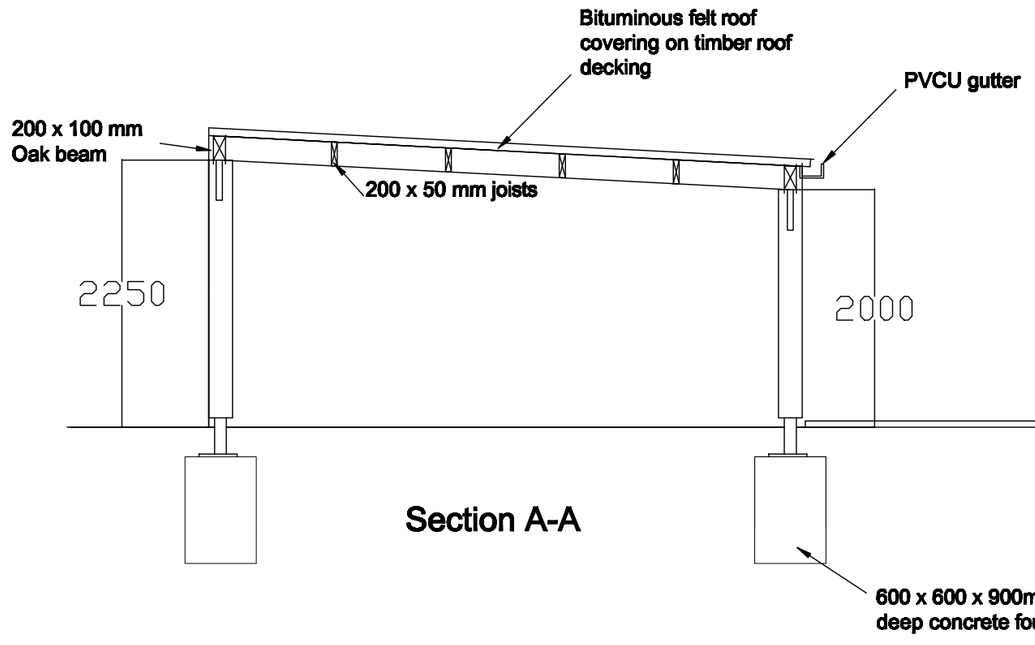

Section A-A

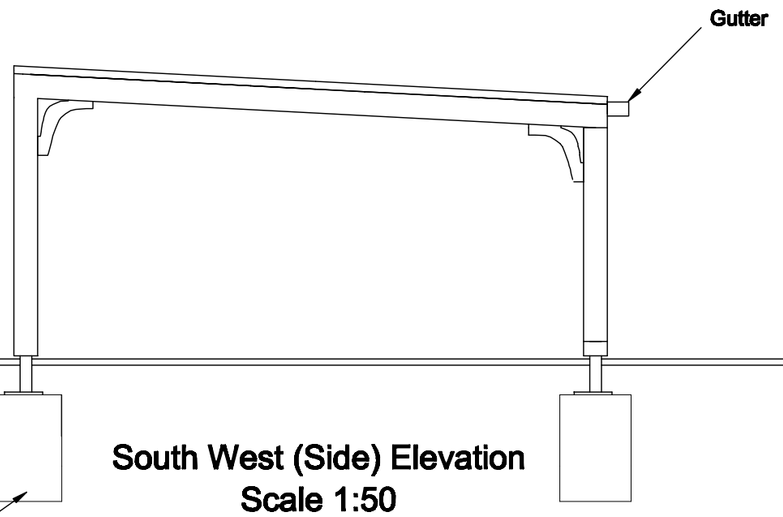

South West (Side) Elevation
Scale 1:50

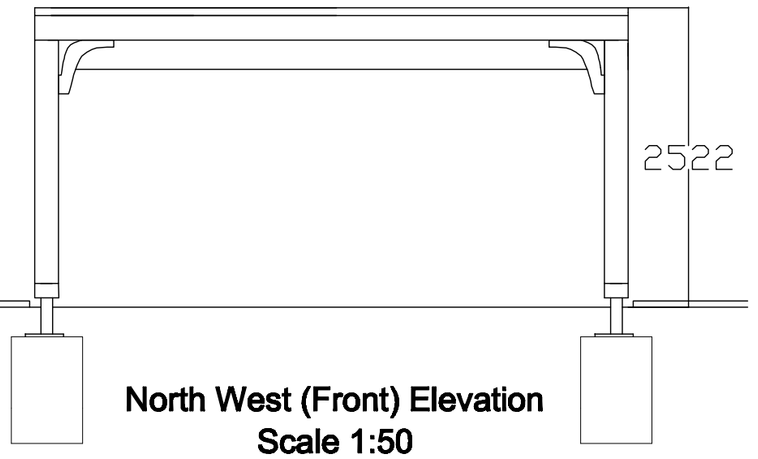

North West (Front) Elevation
Scale 1:50

B	16.11.16	North East & South East elevations added	tk
A	25.10.16	Details updated	mh

HEAD, ROBERTS & ASSOCIATES
1 Station Terrace
Shawford, Hants.
SO21 2BN
Tel: 01962 711111
Fax: 01962 711100
Email: mail@headroberts.co.uk

Client
Mr & Mrs A Young

Job Title
116 Park Road, Chandlers Ford - Car Port

Drawing Title
Plan and Elevations

Drawing No. **4320/01** Revision **B**

Scale	Date	Drawn By	Checked By
as noted@A2	24.10.16	TK	-