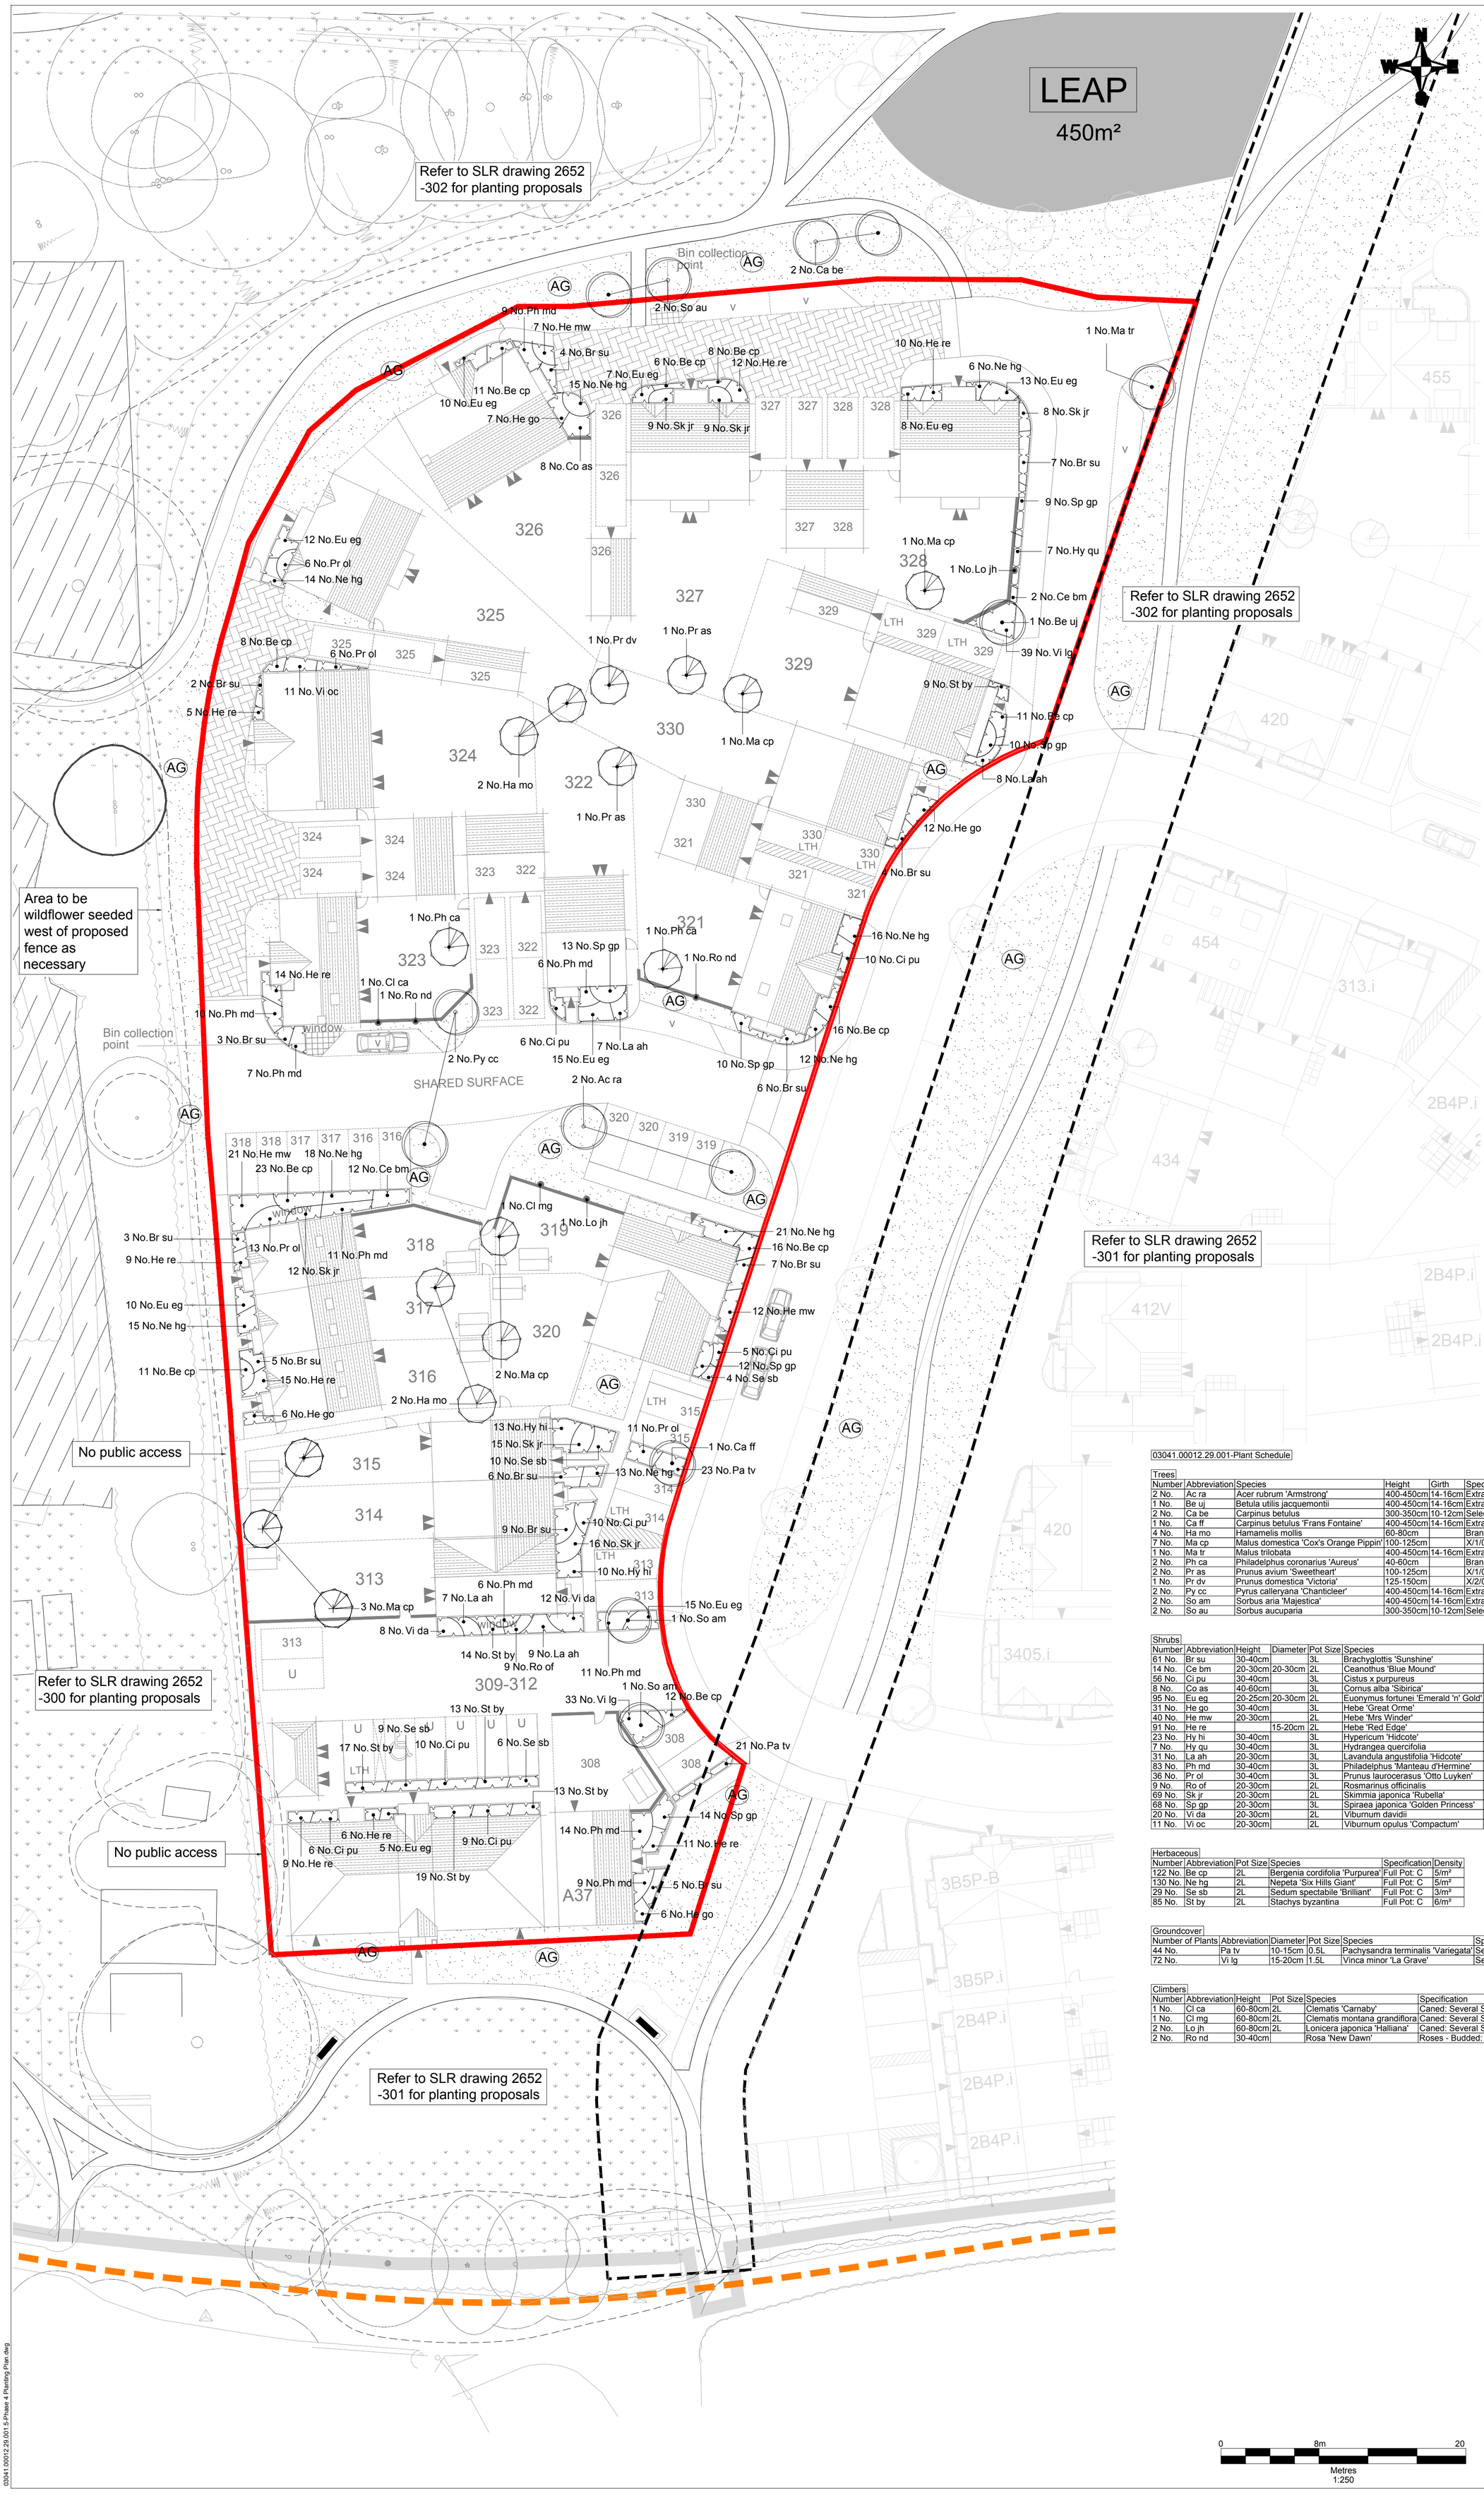


LEGEND

- Site boundary

EXISTING

- Tree Canopy
- Tree RPA
- Water main easement
- Existing Scrub
- Bridleway

PROPOSED

- Proposed Street Trees
- Proposed Back Garden Trees
- Proposed Climber
- Proposed Shrub Planting
- Proposed Hedge Planting
- Amenity Grassland
- Proposed Timber Seating

NOTES

1. Location of existing trees and RPAs taken from Mike Savage and Associates Drawing: BH/MS.01/02 (October 2014).
2. Attenuation features taken from WSP drawing no. 4286/D/154.
3. Refer to plant schedule for plant species, sizes and densities.

03041.00012.29.001-Plant Schedule

Trees

Number	Abbreviation	Species	Height	Girth	Specification
2 No.	Ac ra	Acer rubrum 'Armstrong'	400-450cm	14-16cm	Extra Heavy Standard: 5 brks: 3x: RB: Clear Stem min. 200cm
1 No.	Be uj	Betula utilis jacquemontii	400-450cm	14-16cm	Extra Heavy Standard: 5 brks: 3x: RB: Clear Stem 175-200cm
2 No.	Ca be	Carpinus betulus	300-350cm	10-12cm	Selected Standard :4 brks :2x :B :Clear Stem 175-200cm
1 No.	Ca ff	Carpinus betulus 'Frans Fontaine'	400-450cm	14-16cm	Extra Heavy Standard: 5 brks: 3x: RB: Clear Stem 175-200cm
4 No.	Ha mo	Hamamelis mollis	60-80cm		Branched: 5 brks: C
7 No.	Ma cp	Malus domestica 'Cox's Orange Pippin'	100-125cm		X/1/0: Maiden: MM106 Rootstock: B
1 No.	Ma tr	Malus trilobata	400-450cm	14-16cm	Extra Heavy Standard: 5 brks: 3x: RB: Clear Stem 175-200cm
2 No.	Ph ca	Philadelphus coronarius 'Aureus'	40-60cm		Branched: 6 brks: C
2 No.	Pr as	Prunus avium 'Sweetheart'	100-125cm		X/1/0: Maiden: Prunus F.12.1 Rootstock: B
1 No.	Pr dv	Prunus domestica 'Victoria'	125-150cm		X/2/0: Bush: St Julien A Rootstock: 5 brks: B
2 No.	Py cc	Pyrus calleryana 'Chanticleer'	400-450cm	14-16cm	Extra Heavy Standard: 5 brks: 3x: RB: Clear Stem 175-200cm
2 No.	So am	Sorbus aria 'Majestica'	400-450cm	14-16cm	Extra Heavy Standard: 5 brks: 3x: RB: Clear Stem 175-200cm
2 No.	So au	Sorbus aucuparia	300-350cm	10-12cm	Selected Standard: 4 brks: 2x: B: Clear Stem 175-200cm

Shrubs

Number	Abbreviation	Height	Diameter	Pot Size	Species	Specification	Density
61 No.	Br su	30-40cm		3L	Brachyglottis 'Sunshine'	Branched: 4 brks: C	2/m²
14 No.	Ce bm	20-30cm	20-30cm	2L	Ceanothus 'Blue Mound'	Branched: 4 brks: C	3/m²
56 No.	Ci pu	30-40cm		3L	Cistus x purpureus	Bushy: 4 brks: C	3/m²
8 No.	Co as	40-60cm		3L	Cornus alba 'Sibirica'	Branched: 3 brks: C	2/m²
95 No.	Eu eg	20-25cm	20-30cm	2L	Euonymus fortunei 'Emerald 'n' Gold'	Bushy: 5 brks: C	4/m²
31 No.	He go	30-40cm		3L	Hebe 'Great Orme'	Bushy: 3 brks: C	3/m²
40 No.	He mw	20-30cm		2L	Hebe 'Mrs Winder'	Bushy: 3 brks: C	3/m²
91 No.	He re		15-20cm	2L	Hebe 'Red Edge'	Bushy: 3 brks: C	5/m²
23 No.	Hy hi	30-40cm		3L	Hypericum 'Hidcote'	Bushy: 5 brks: C	3/m²
7 No.	Hy qu	30-40cm		3L	Hydrangea quercifolia	Branched: 3 brks: C	3/m²
31 No.	La ah	20-30cm		3L	Lavandula angustifolia 'Hidcote'	Bushy: 5 brks: C	3/m²
83 No.	Ph md	30-40cm		3L	Philadelphus 'Manteau d'Hermine'	Branched: 4 brks: C	3/m²
36 No.	Pr ol	30-40cm		3L	Prunus laurocerasus 'Otto Luyken'	Bushy: 3 brks: C	3/m²
9 No.	Ro of	20-30cm		2L	Rosmarinus officinalis	Bushy: 3 brks: C	4/m²
69 No.	Sk jr	20-30cm		2L	Skimmia japonica 'Rubella'	Bushy: 3 brks: C	4/m²
68 No.	Sp gp	20-30cm		3L	Spiraea japonica 'Golden Princess'	Bushy: 6 brks: C	4/m²
20 No.	Vi da	20-30cm		2L	Viburnum davidii	Bushy: 2 brks: C	3/m²
11 No.	Vi oc	20-30cm		2L	Viburnum opulus 'Compactum'	Bushy: 3 brks: C	4/m²

Herbaceous

Number	Abbreviation	Pot Size	Species	Specification	Density
122 No.	Be cp	2L	Bergenia cordifolia 'Purpurea'	Full Pot: C	5/m²
130 No.	Ne hg	2L	Nepeta 'Six Hills Giant'	Full Pot: C	5/m²
29 No.	Se sb	2L	Sedum spectabile 'Brilliant'	Full Pot: C	3/m²
85 No.	St by	2L	Stachys byzantina	Full Pot: C	6/m²

Groundcover

Number of Plants	Abbreviation	Diameter	Pot Size	Species	Specification	Density
44 No.	Pa tv	10-15cm	0.5L	Pachysandra terminalis 'Variegata'	Several Shoots: 4 brks: C	7/m²
72 No.	Vi lg	15-20cm	1.5L	Vinca minor 'La Grave'	Several Shoots: 2 brks: C	6/m²

Climbers

Number	Abbreviation	Height	Pot Size	Species	Specification
1 No.	Cl ca	60-80cm	2L	Clematis 'Carnaby'	Caned: Several Shoots: 2 brks: C
1 No.	Cl mg	60-80cm	2L	Clematis montana grandiflora	Caned: Several Shoots: 2 brks: C
2 No.	Lo jh	60-80cm	2L	Lonicera japonica 'Halliana'	Caned: Several Shoots: 2 brks: C
2 No.	Ro nd	30-40cm		Rosa 'New Dawn'	Roses - Budded: Bush: Quality A: B

Revision	By	Chk'd By	Date	Comments
5	LA	HS	04.08.16	Minor amendments
4	SLK	HS	05.05.16	Tree removed due to services

© This drawing and its content are the copyright of SLR Consulting Ltd and may not be reproduced or amended except by prior written permission. SLR Consulting Ltd accepts no liability for any amendments made by other persons.

SLR
LANGFORD LODGE
109 PEMBROKE ROAD
CLIFTON, BRISTOL
BS8 3EU
T: 01179 064280
F: 01173 179535
www.slrconsulting.com

Site: LINDEN HOMES

Project: CROWDHILL GREEN, FAIR OAK:PHASE 4

Drawing Title: **PLANTING PLAN**

Scale: 1:250@A1

Date: FEB 2016

Drawing Number: **03041.00012.29.001**

Revision: **5**

DRAFT

0 8m 20
Metres
1:250

03041.00012.29.001.5-Phase 4 Planting Plan.dwg