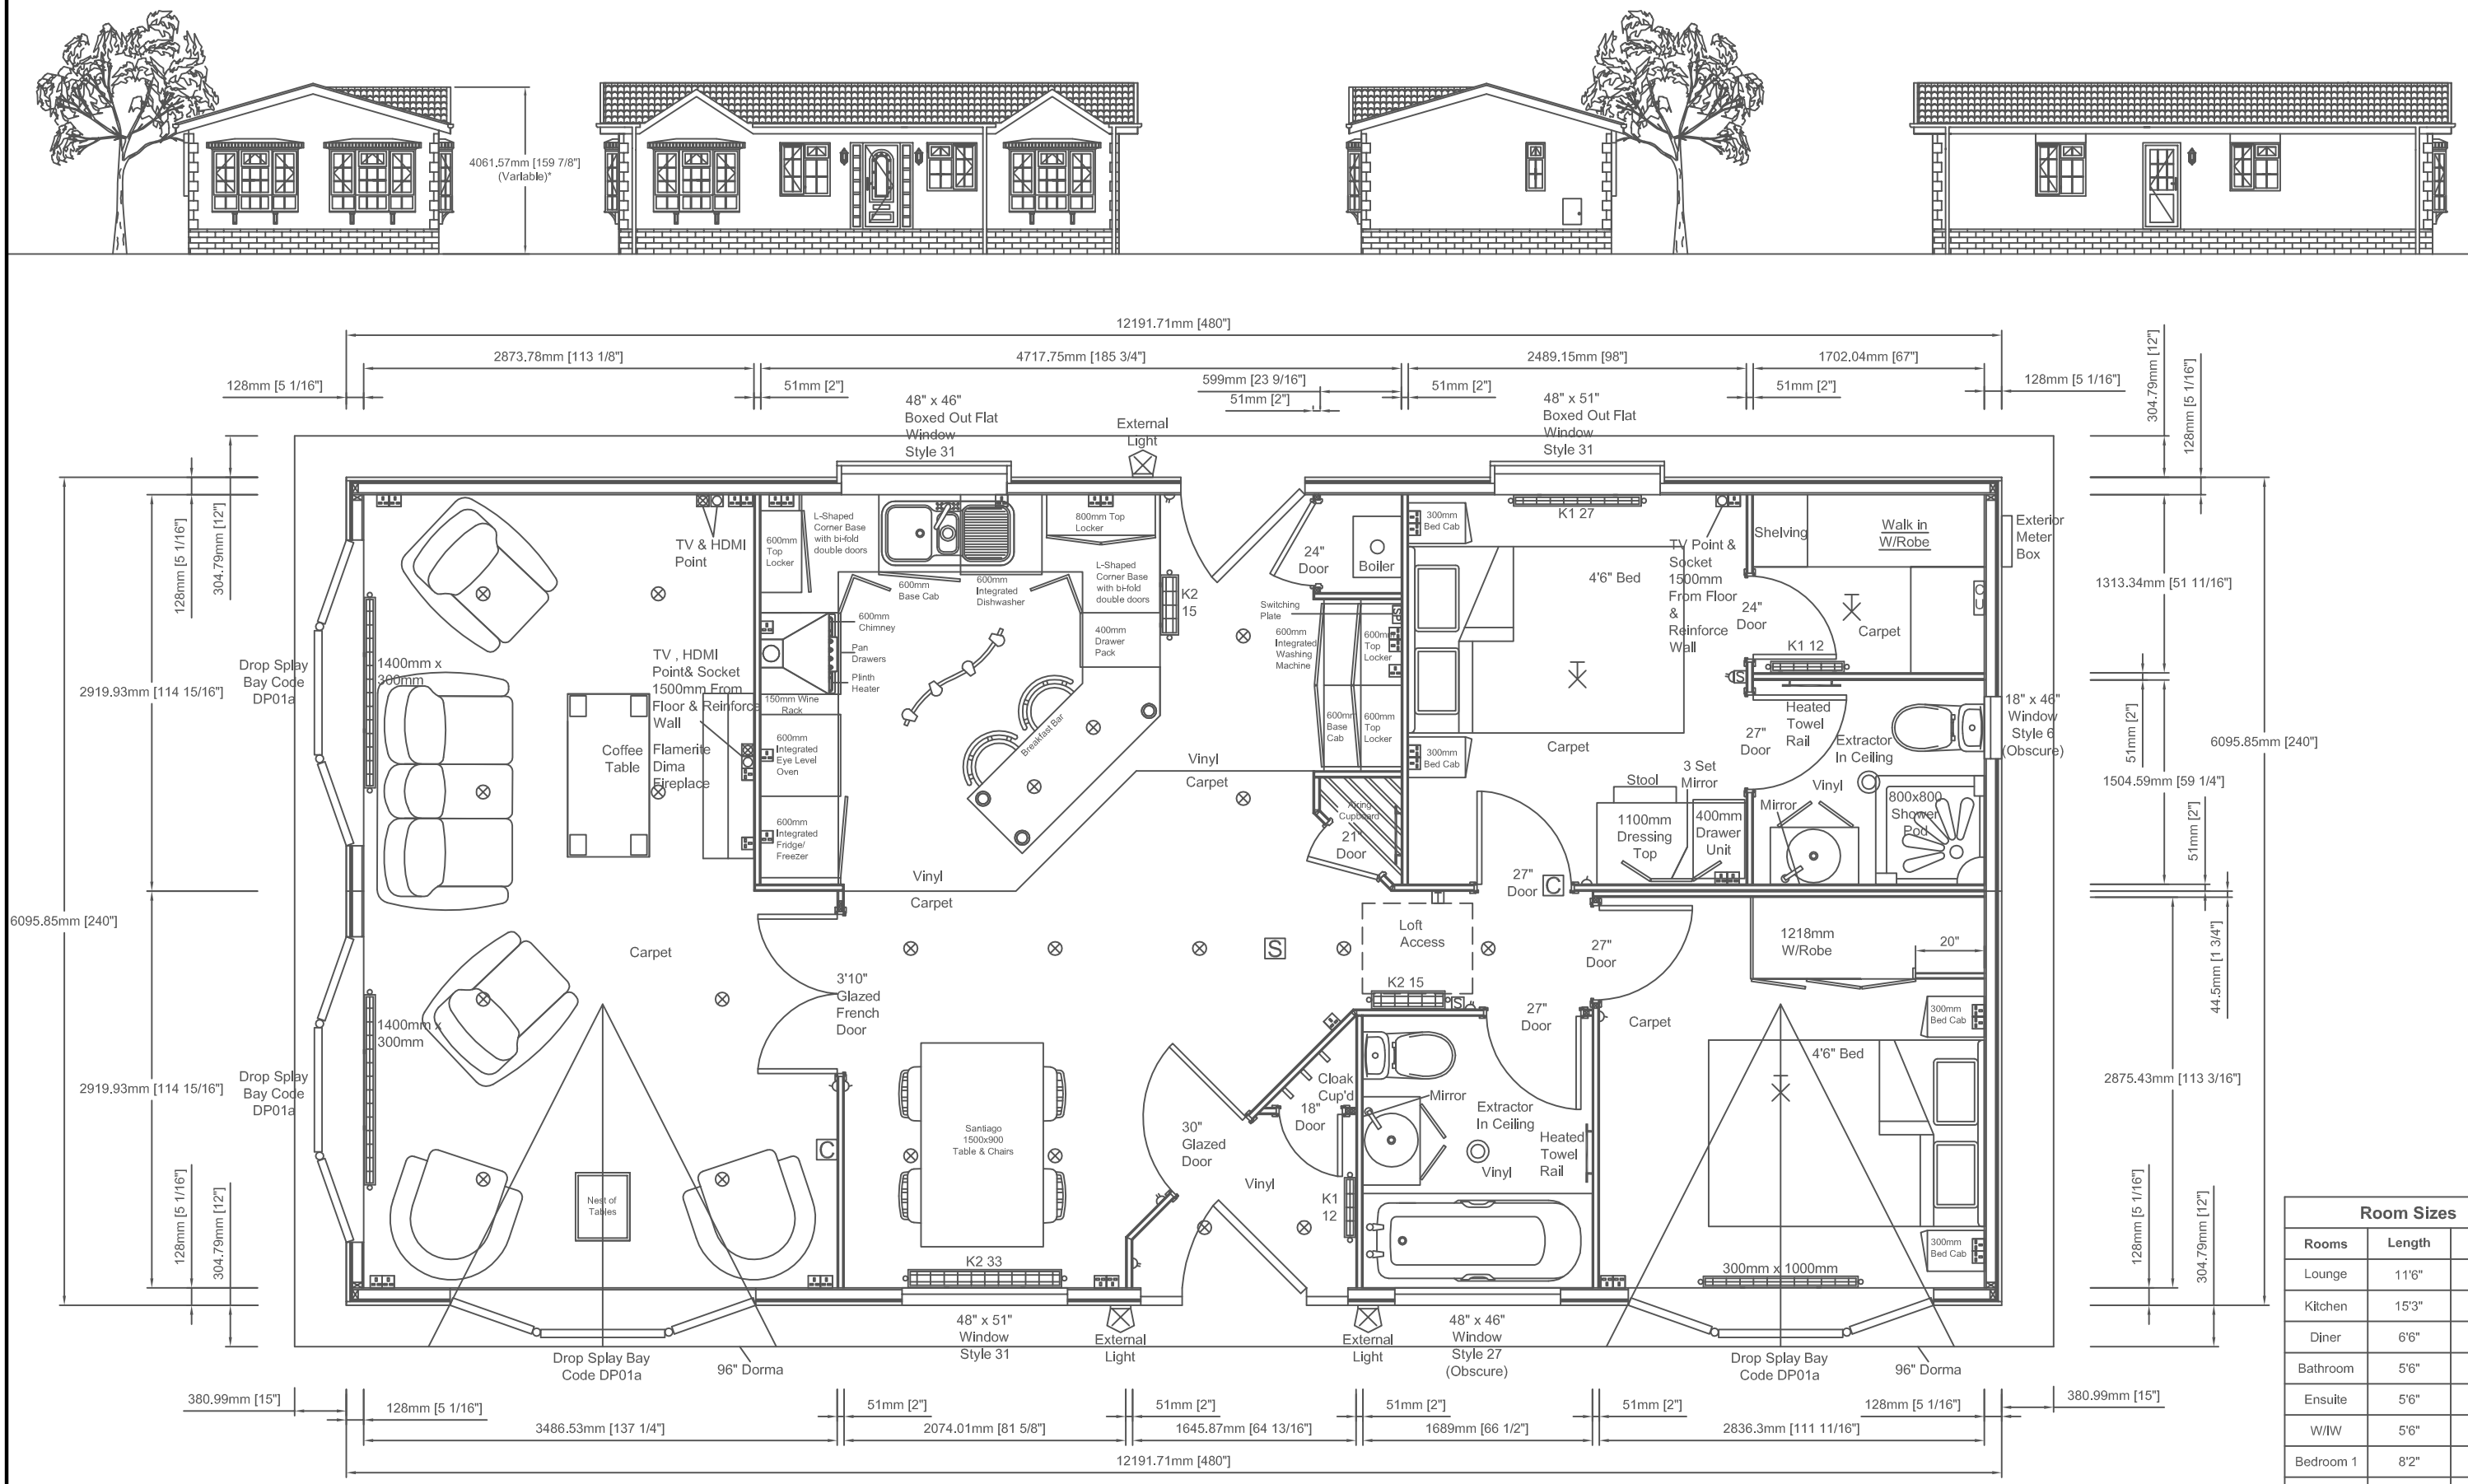

Room Sizes

Rooms	Length	Width
Lounge	11'6"	19'2"
Kitchen	15'3"	9'6"
Diner	6'6"	9'6"
Bathroom	5'6"	6'7"
Ensuite	5'6"	4'11"
W/IW	5'6"	4'4"
Bedroom 1	8'2"	9'6"
Bedroom 2	9'3"	9'6"

PRESTIGE Park & Leisure Homes

Anthem 40' x 20' (12.19m x 6.09m)

2 Double Bedroom En-Suite /W/I/W

Grange Park

Customers Signature;

Date;

Date:	10/07/12
Scale:	Relative
Drawn:	D. Mackay
Code:	
Dwg No:	12412
Serial No:	

This home is designed in accordance with BS3632

Legend

Light Switch		Exterior Tap	
Pull Card Switch		TV Point	
Batten Holder		Phone Point	
Globe Light		HDMI Point	
Exterior Light		Thermostat	
Downlight		CO_2 Alarm	
Single Socket		Smoke Alarm	
Double Socket		Radiator	
Spur Socket		Consumer Unit	
Switching Plate		Exterior Meter Box	

Rev	Date	By	Description

Notes;

* Overall height varies dependant on chassis installation type on site.