

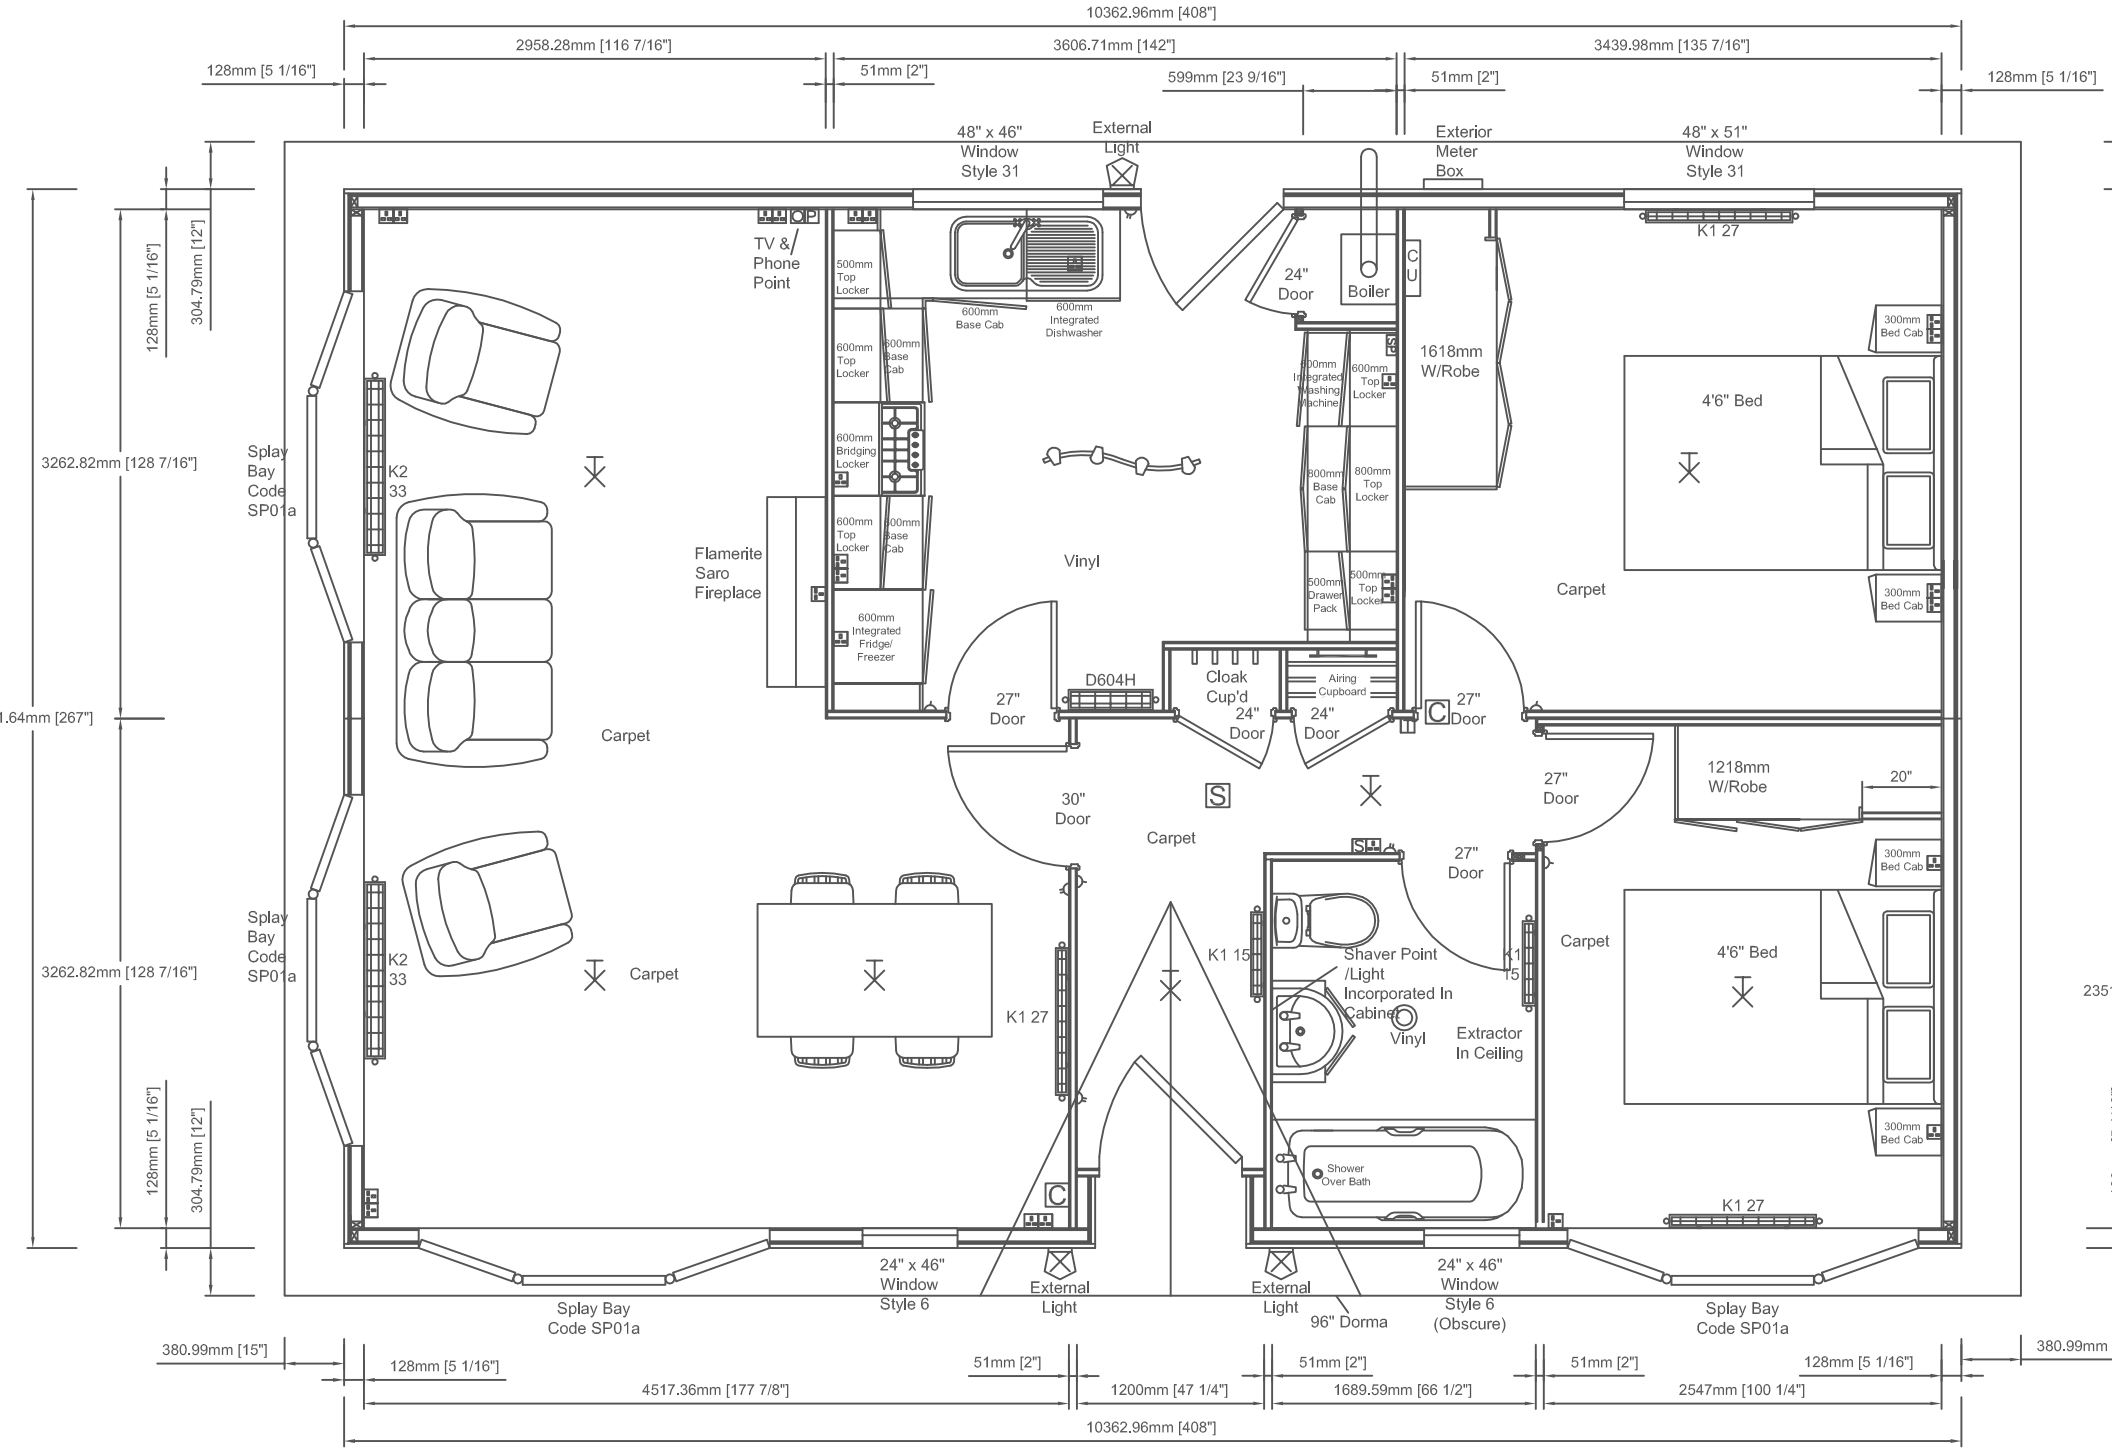

Room Sizes		
Rooms	Length	Width
Lounge/ Diner	14'10"	21'2"
Kitchen	11'10"	10'5"
Bathroom	5'6"	7'7"
Bedroom 1	11'3"	10'5"
Bedroom 2	8'4"	10'5"

PRESTIGE
Park & Leisure Homes

Sonata II 34' x 22'3" (10.36m x 6.78m)

2 Double Bedroom

Grange Park

Customers Signature;

Date;

Date:	10/7/12
Scale:	Relative
Drawn:	D. Mackay
Code:	
Dwg No:	12411
Serial No:	

This home is designed in accordance with BS3632

Legend

Light Switch		Exterior Tap	
Pull Card Switch		TV Point	
Batten Holder		Phone Point	
Globe Light		HDMI Point	
Exterior Light		Thermostat	T
Downlight		CO_2 Alarm	C
Single Socket		Smoke Alarm	S
Double Socket		Radiator	
Spur Socket	S	Consumer Unit	CU
Switching Plate	SP	Exterior Meter Box	

Rev	Date	By	Description

Notes;

* Overall height varies dependant on chassis installation type on site.