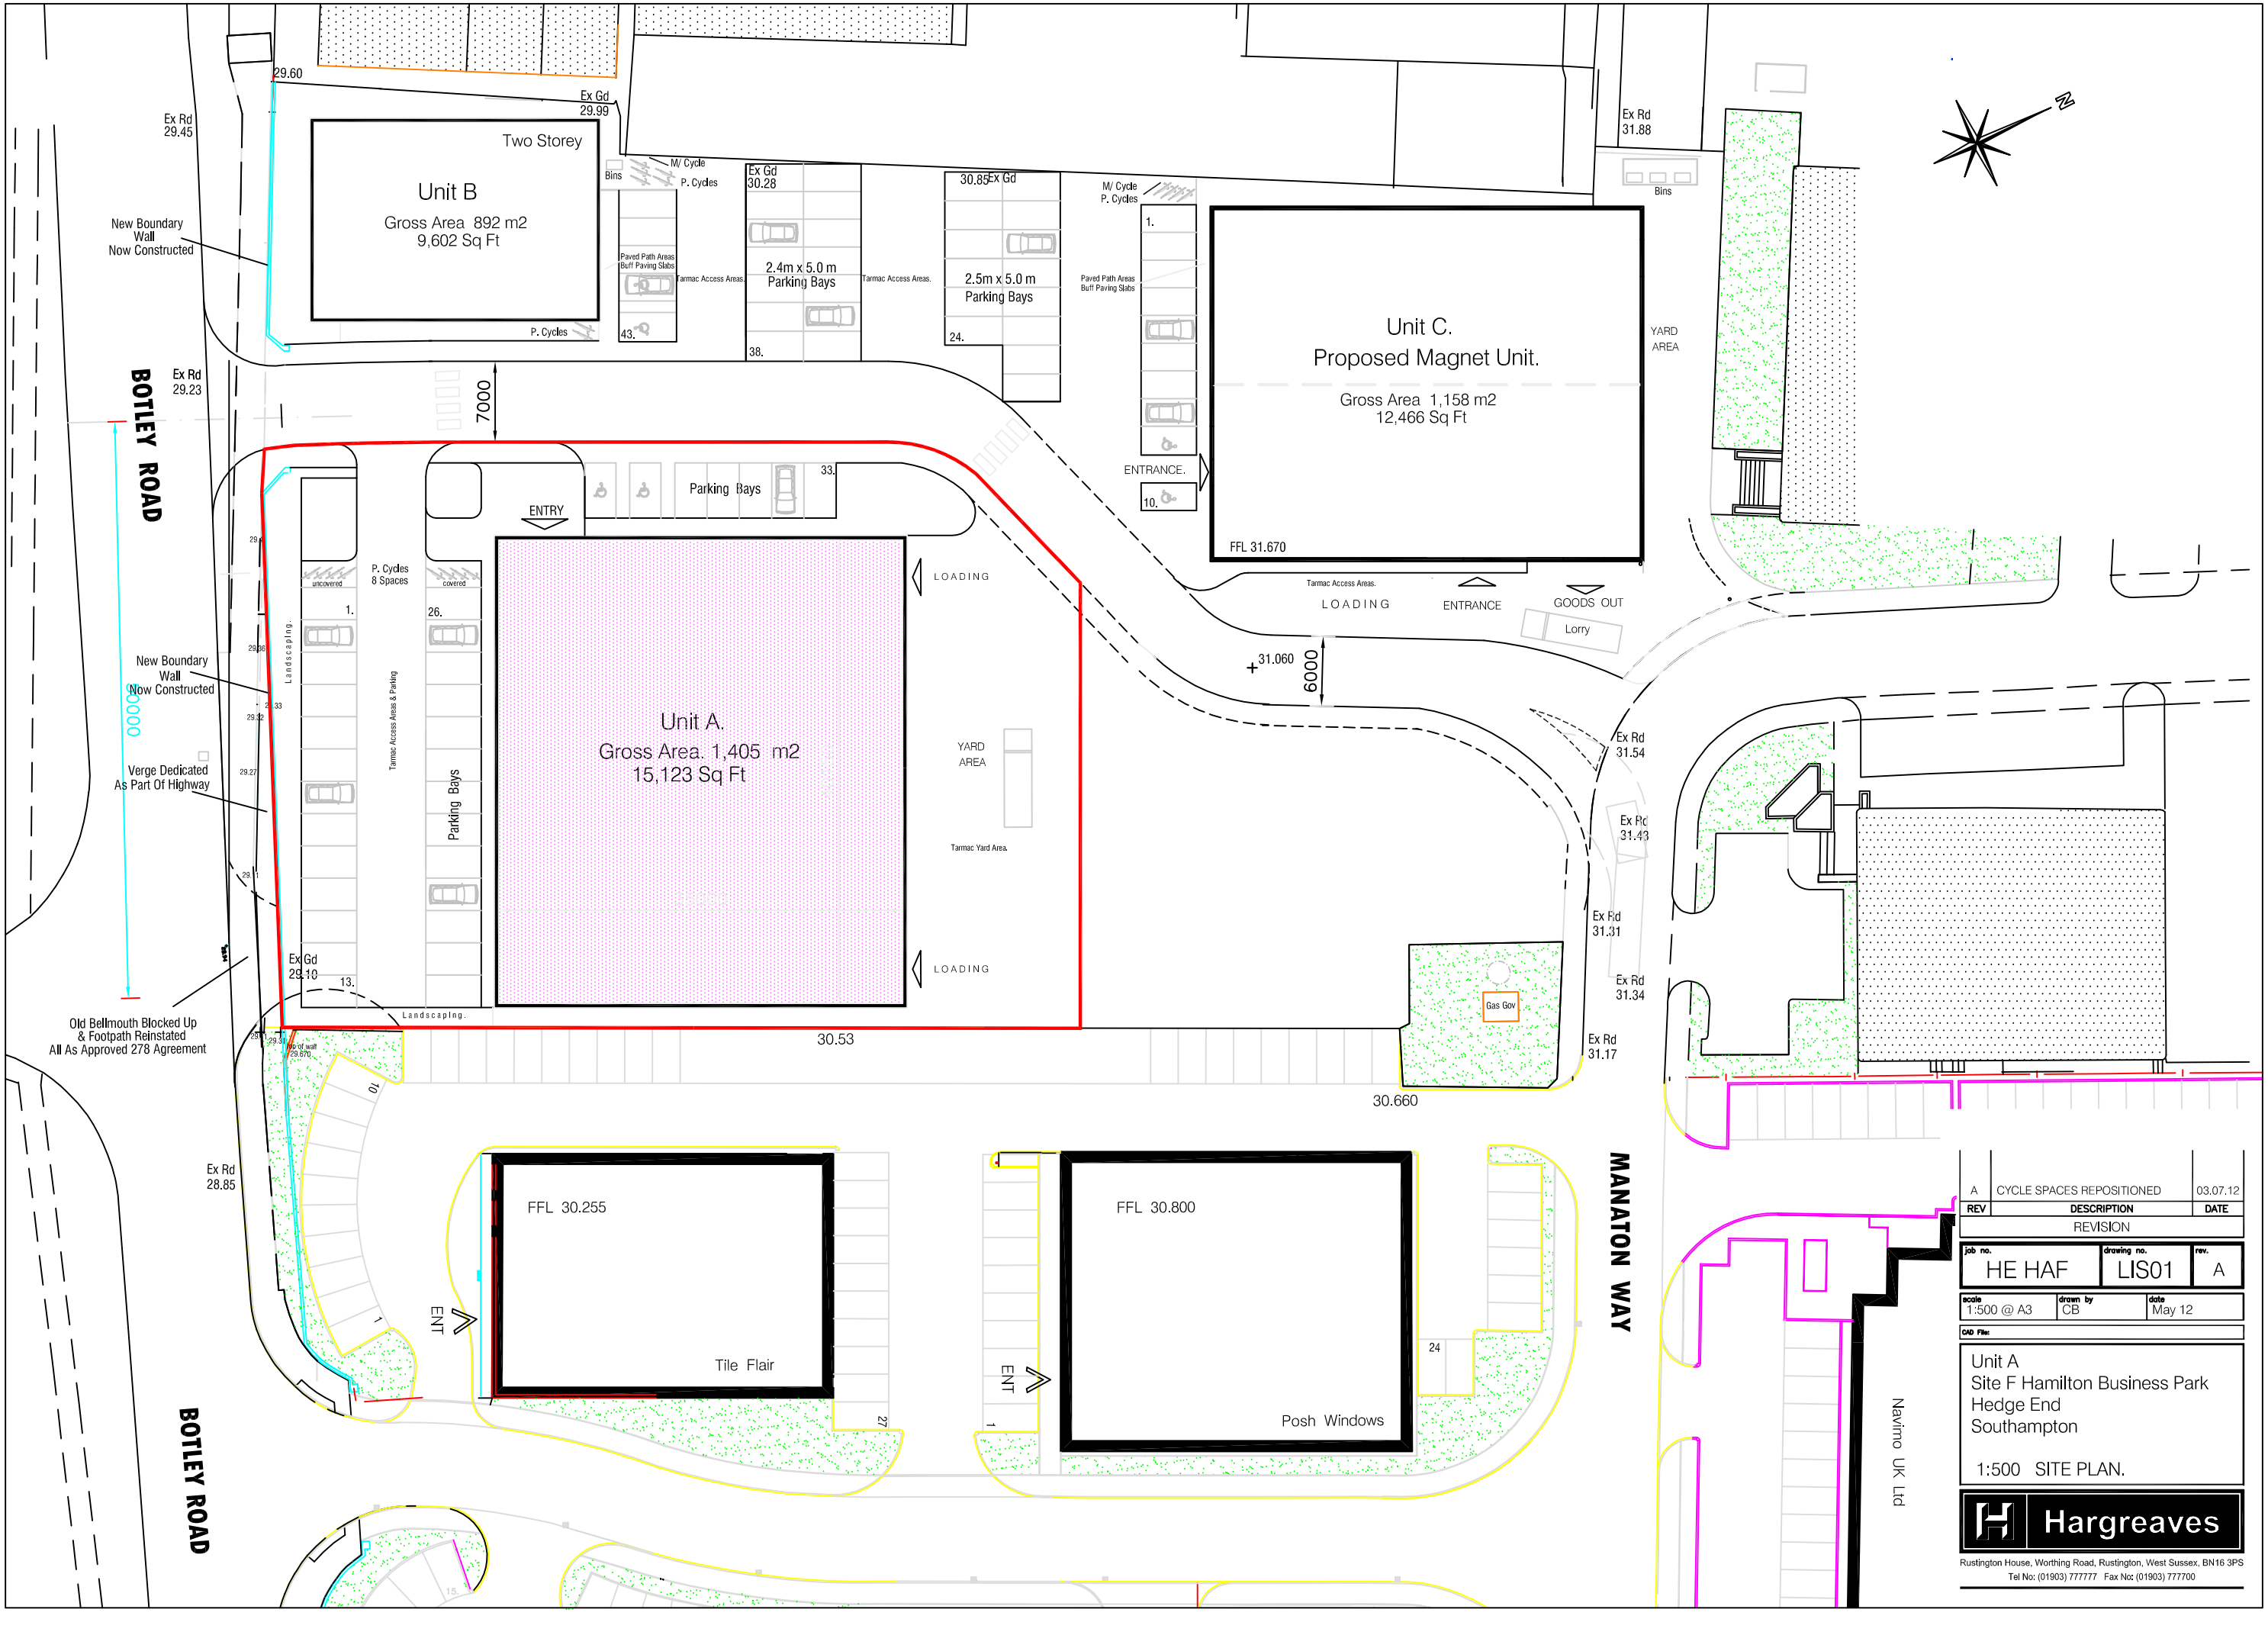

REV	DESCRIPTION	DATE
A	CYCLE SPACES REPOSITIONED	03.07.12

REVISION

job no.	drawing no.	rev.
HE HAF	LIS01	A

scale	drawn by	date
1:500 @ A3	CB	May 12

CAD File:

Unit A
Site F Hamilton Business Park
Hedge End
Southampton

1:500 SITE PLAN.

Hargreaves
Rustington House, Worthing Road, Rustington, West Sussex, BN16 3PS
Tel No: (01903) 777777 Fax No: (01903) 777700