


This is a C.A.D. drawing and may only be modified by hand in accordance with QA Procedure

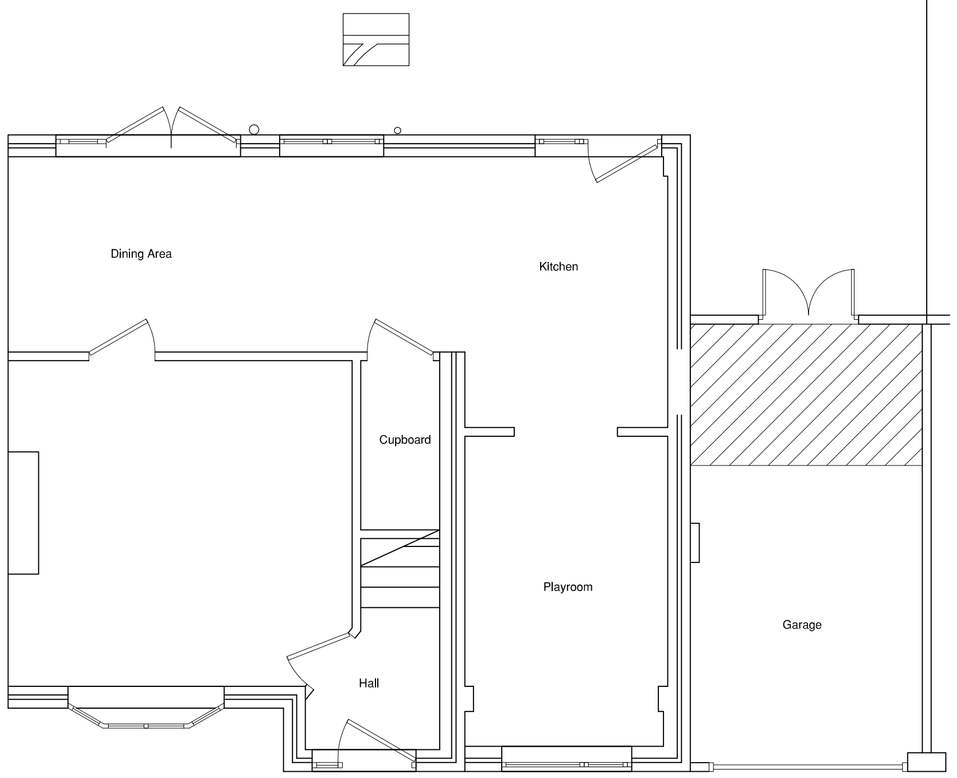


Ground Floor

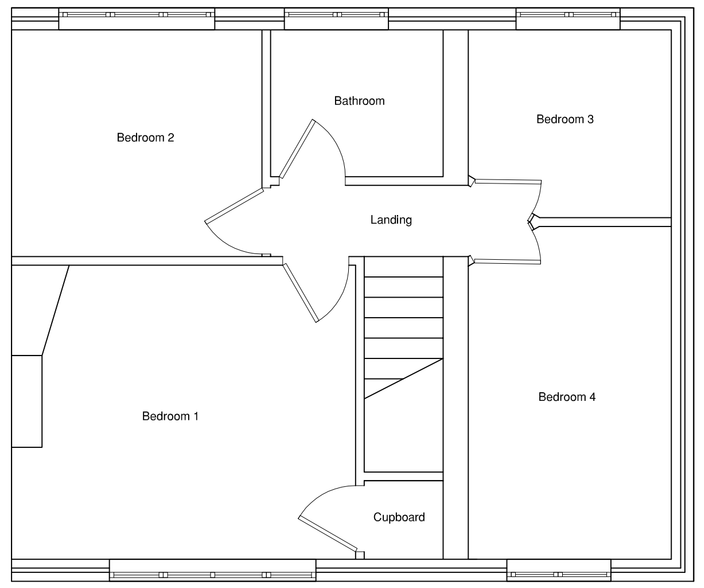

First Floor

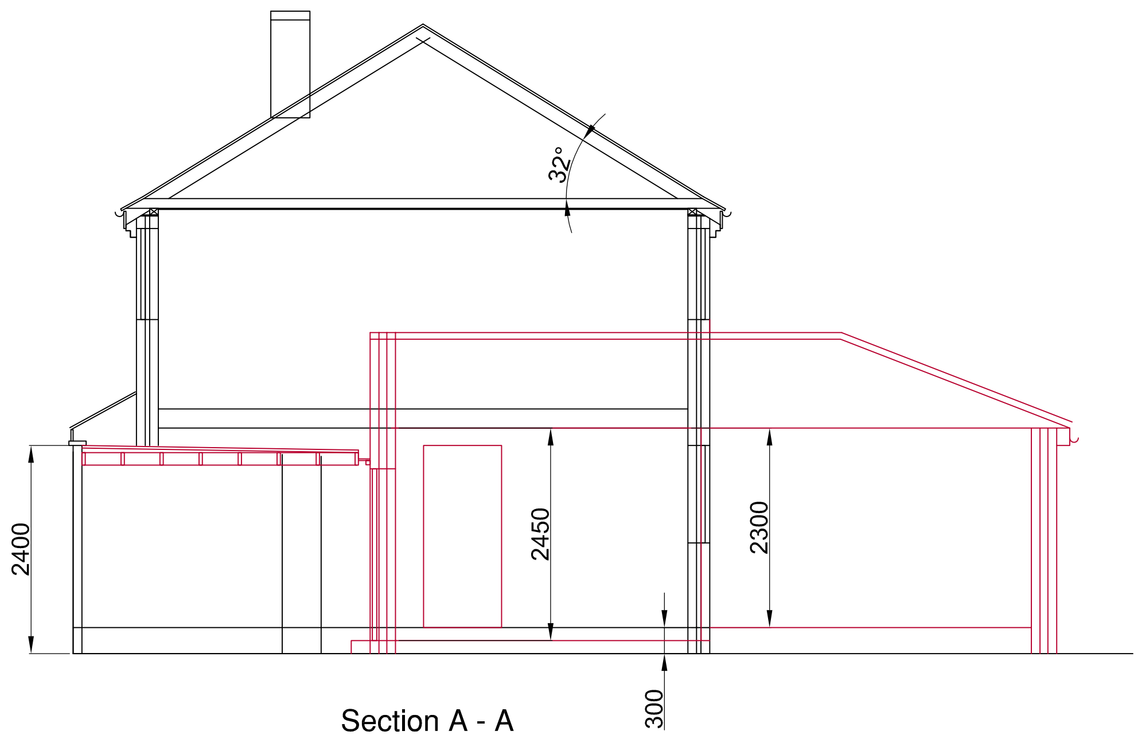

Section A - A

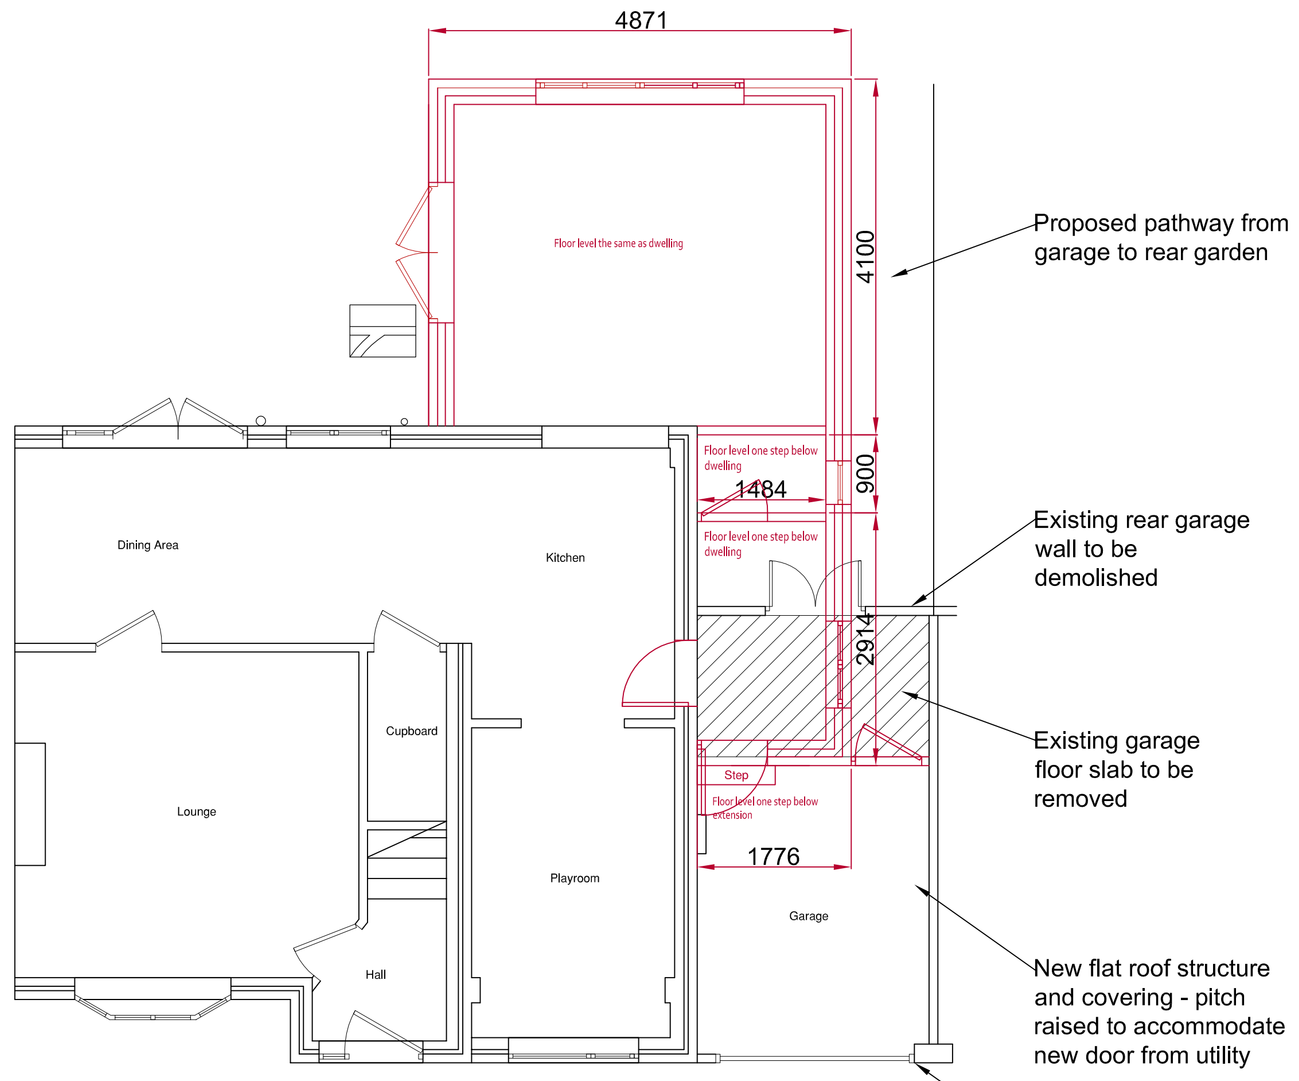

Proposed Ground Floor

NOTE: All dimensions to be checked on site prior to commencement of any work
*** DO NOT SCALE FROM THIS DRAWING***
Notify C.A. of any discrepancies before ordering materials.

Planning

Rev	Date	Revision Details (Amended by;)	Approved by
C	10/10	Amend play room w'dow & utility door	JM
B	03/10	Amend utility door	JM
A	28/06	Additional detail notes	JM

Project

17 Quob Lane
West End
Mr A Hibbard

Drawing Title

Existing and
Proposed
Floor Plans

Date 21-06-11 | Scale 1-50

HB Design
119 Chalvington Road,
Chandlers Ford,
Hampshire SO53 3EG
Tel: 023 8027 4934
Mobile: 07967 848363

Design/Survey by	Drawn by	Checked by
JM	JM	JM

Drawing No Quob-0211-002 C

SURVEY		DESIGN	●	WORKING DRAWING	
FEASIBILITY		TENDER		RECORD DRAWING	
INFORMATION		CONTRACT		A.I.	

© Copyright HB Design

A1 Horiz