


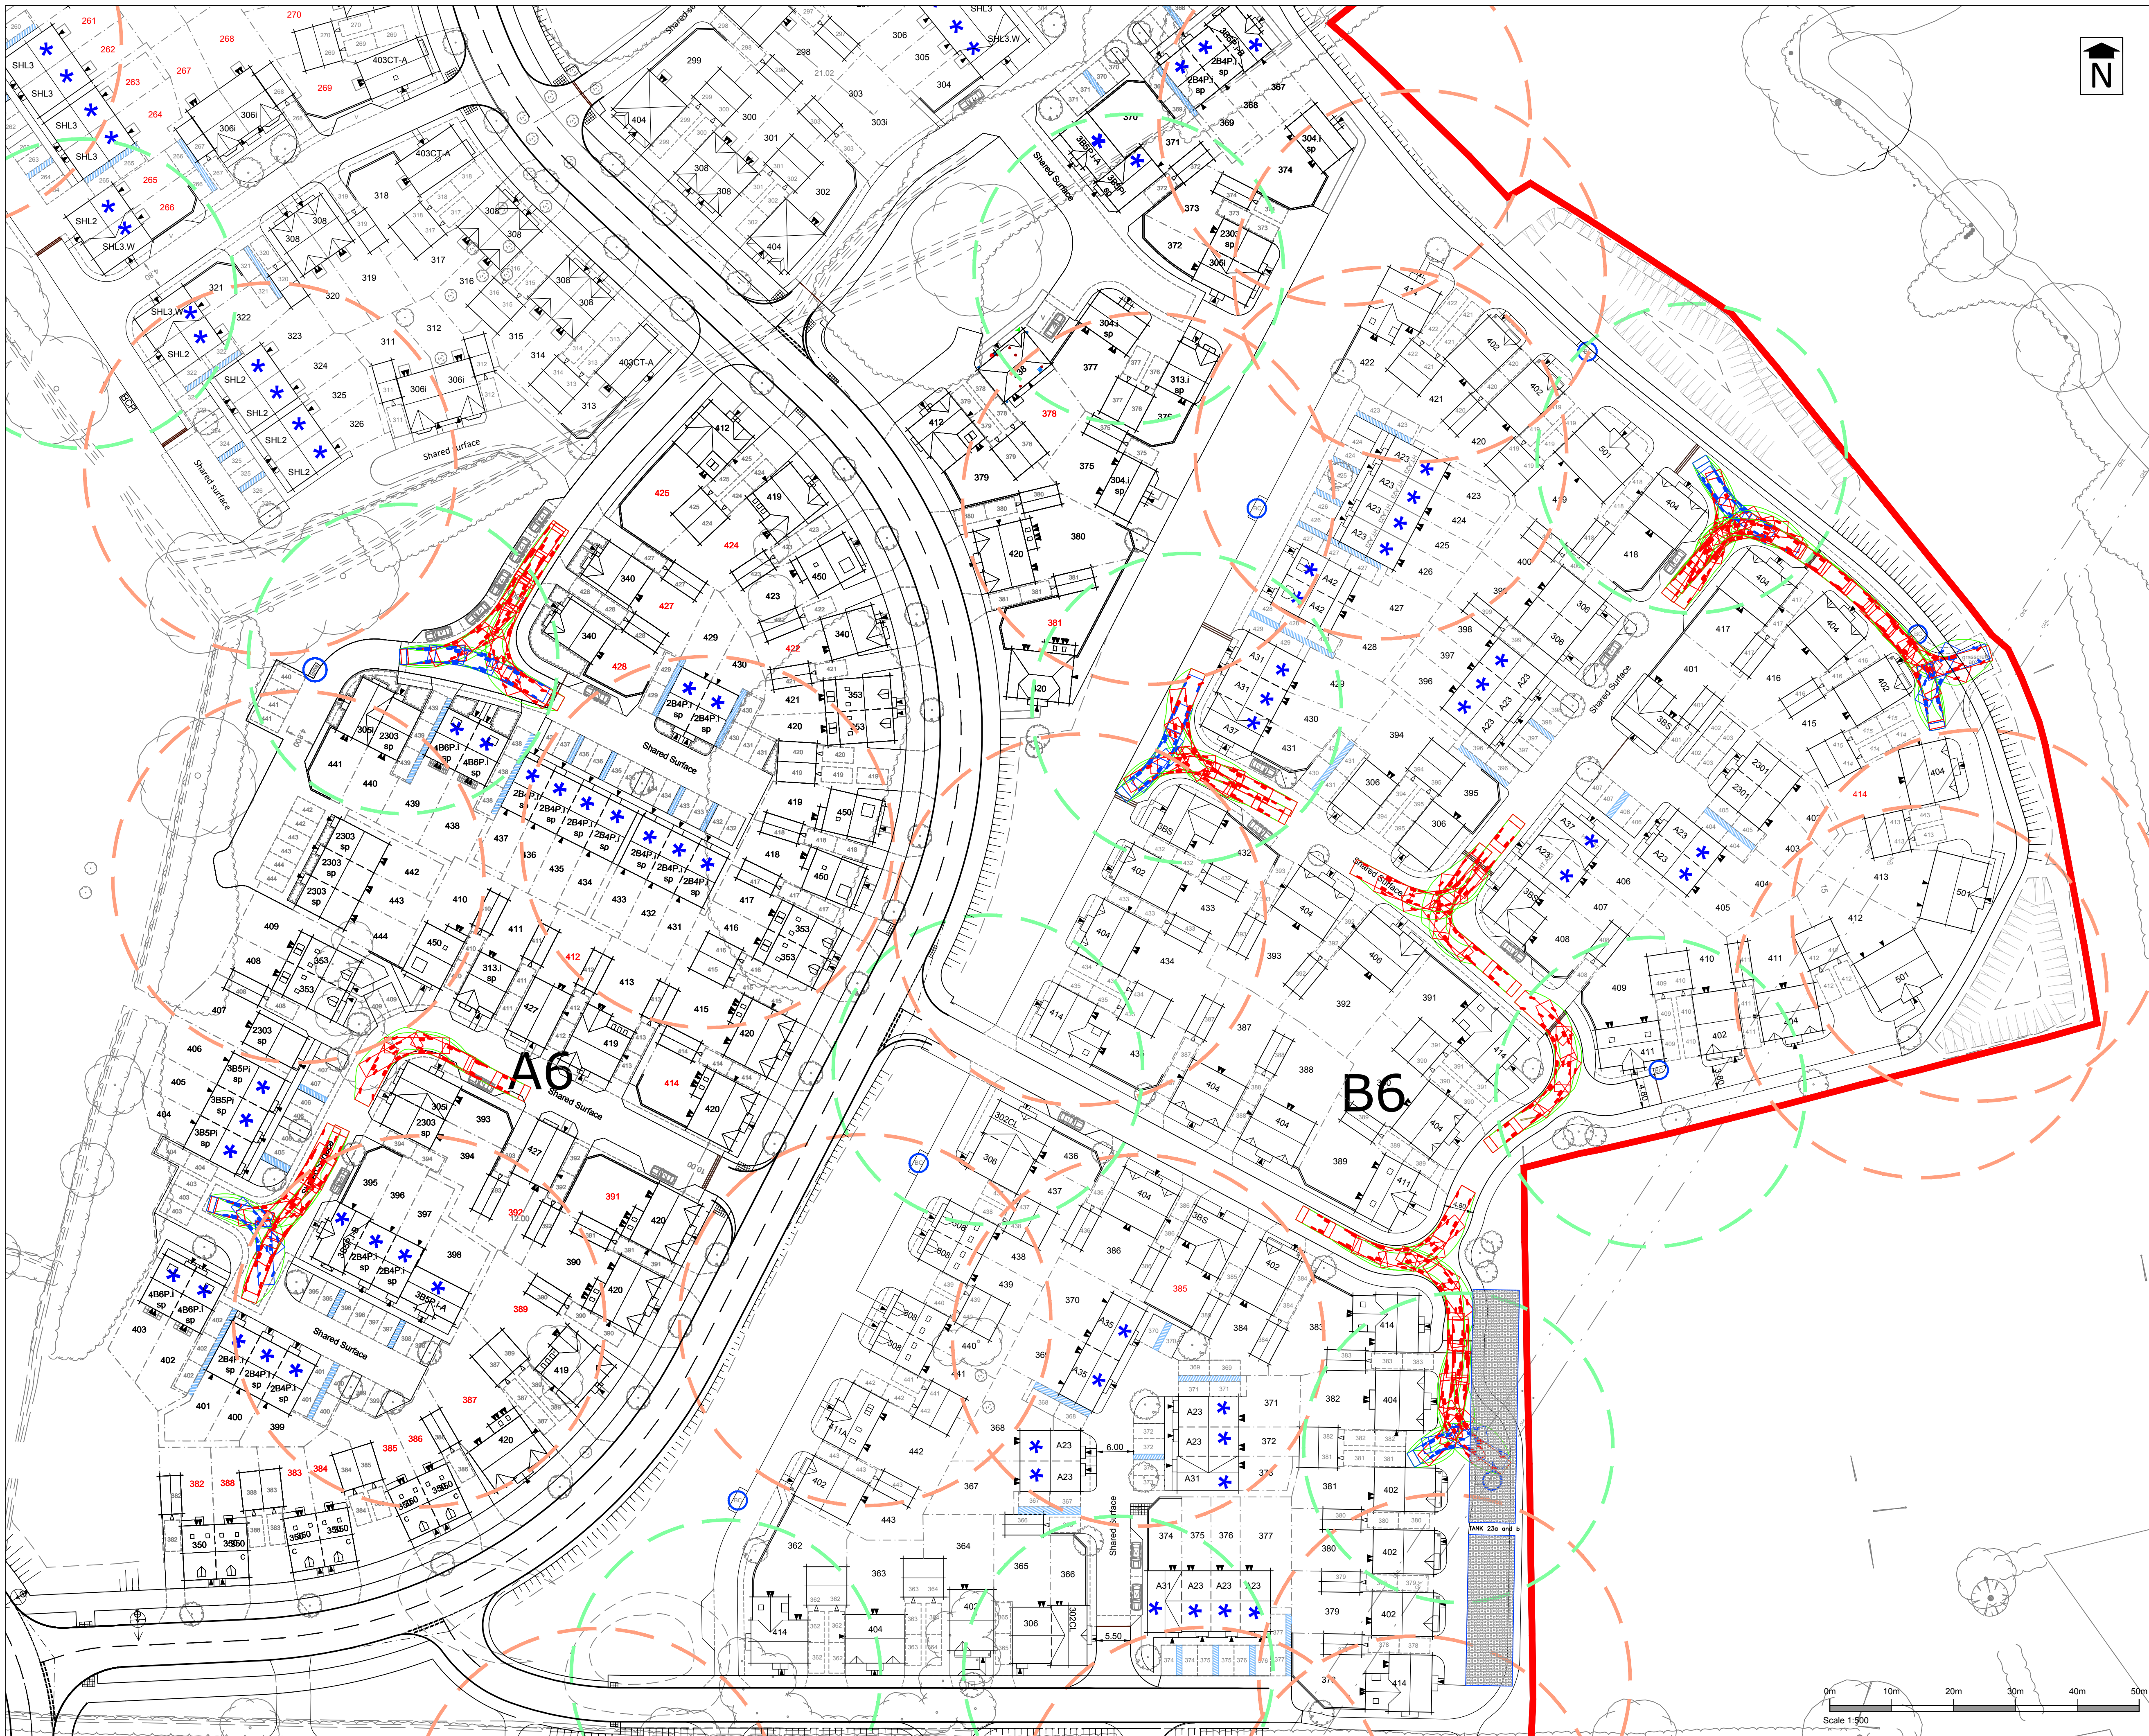

Stratton Park House, Wanborough Road
Swindon, SN3 4HG

Telephone
01793 828000

Facsimile
01793 835500

Email
admin@pfapl.com

Website
www.pfapl.com


For Planning
These drawings are produced for the purposes of supporting a planning application and should not be relied upon for tender, pricing, or construction purposes.

Notes:

1. This drawing is based on topographical survey information supplied by Survey Solutions - Drawing No. 10633cv-(1-14) dated 23rd January 2012.
2. Parcel layout based on thrive's Planning Site Layout - Master Layout Drawing, Job No. CONS131212 - Drg. No. PH25L01 Rev. P8 dated 29th September 2016.

Key:

- Resident 30m carry distance
- Waste Operative 25m carry distance

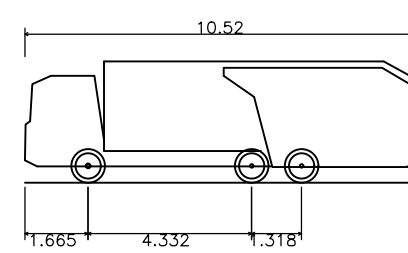

Phoenix 2-23W (with Elite 2 6x2 RS chassis)
Overall Length 10.520m
Overall Width 2.530m
Overall Body Height 3.211m
Min Body Ground Clearance 0.416m
Track Width 2.530m
Lock to lock time 4.00s
Kerb to Kerb Turning Radius 7.500m

B	06/03/17	Amended in line with Masterplan	DC	KLW
A	17/10/16	Amended in line with Masterplan	KLW	CI
Rev	Date	Description	Initials	Check

Status

FOR PLANNING

Client

**Linden Homes
Bovis Homes
Bloor Homes**

Project

Boorley Green

Drawing Title

**Swept Path of a
Refuse Vehicle
A6 and B6**

Drawing No. **B641-79** Rev B

Date	09/09/16		
Scale	1:500 @ A1		
Drawn By	DC	Checked By	KW
E-Mail	kwillis@pfapl.com		
File Ref.	F:\Workfile\B641\Drawings\B641-76-84		