
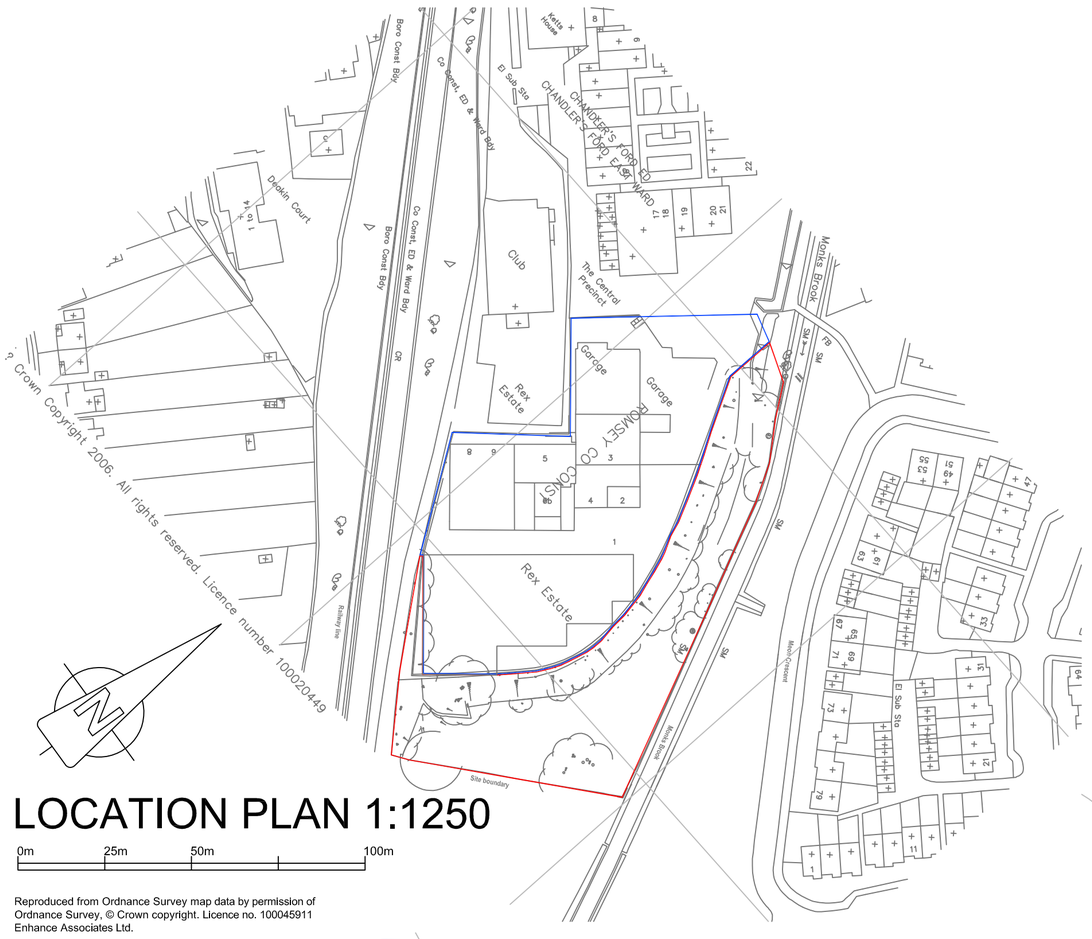


LOCATION PLAN 1:250

0m 25m 50m 100m

Reproduced from Ordnance Survey map data by permission of Ordnance Survey, © Crown copyright. Licence no. 100045911
Enhance Associates Ltd.

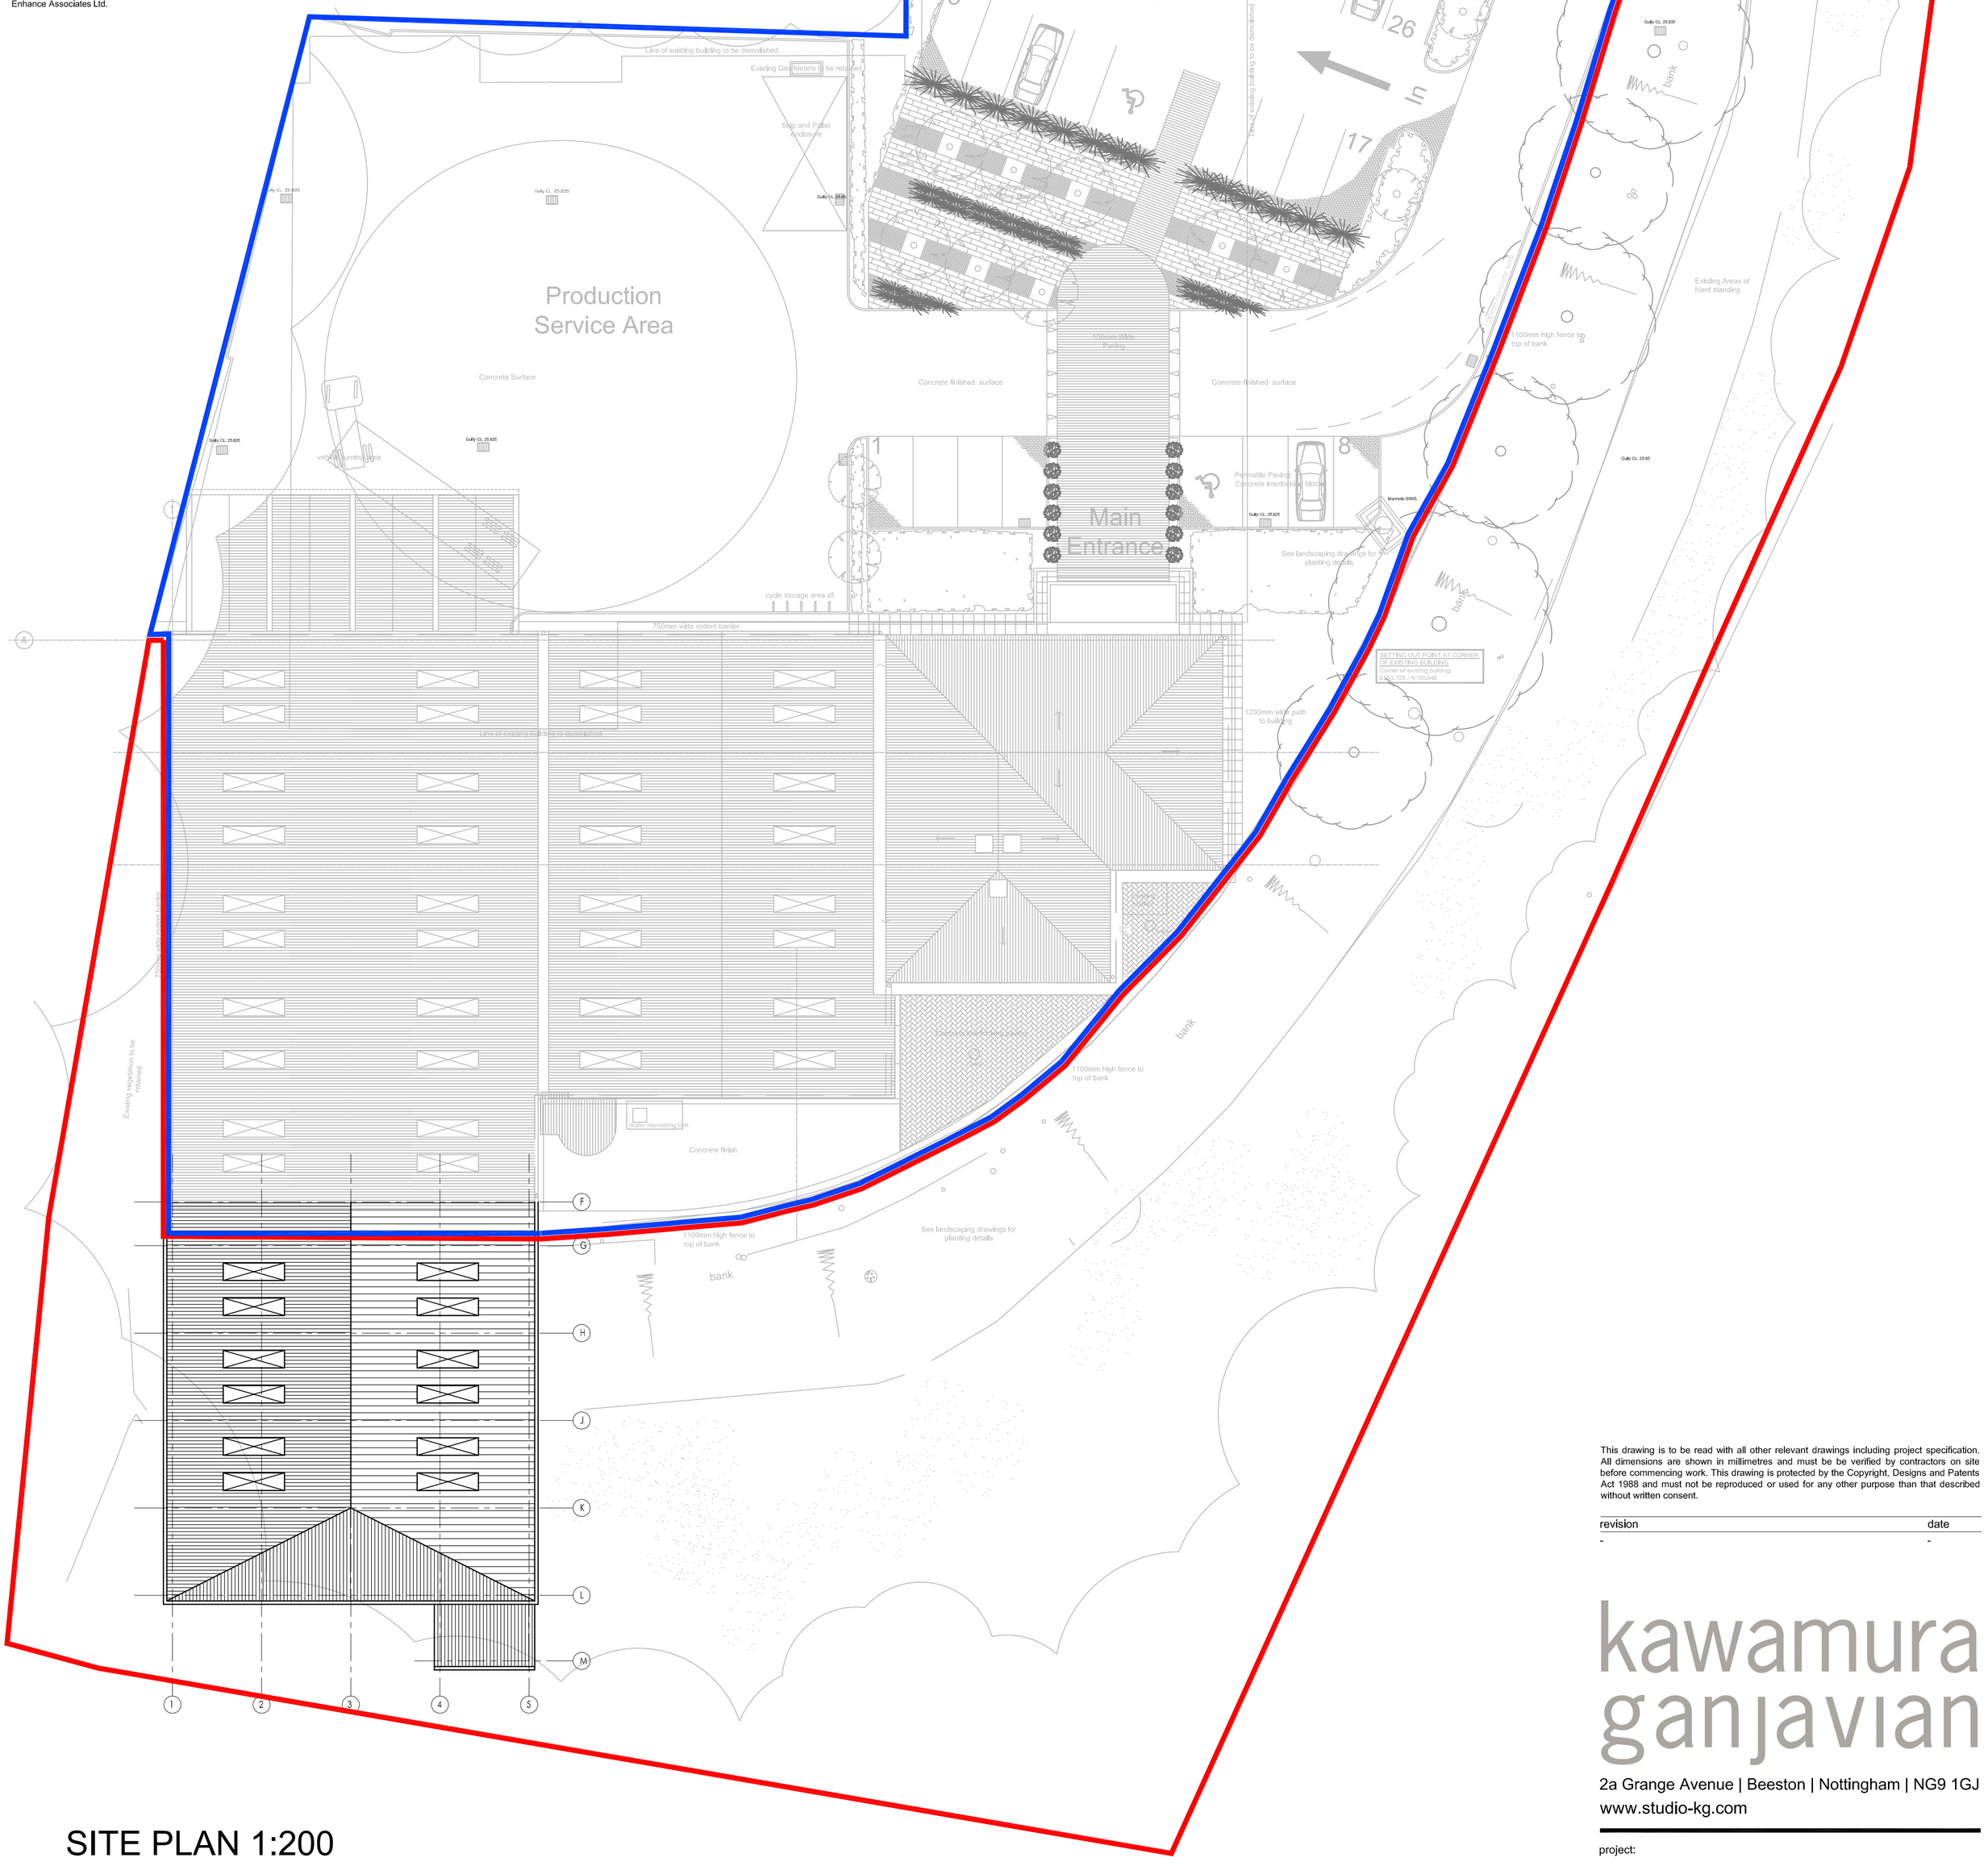

SITE PLAN 1:200

0m 5m 10m 15m 20m 25m

Application Site
Other Land Owned by Applicant

This drawing is to be read with all other relevant drawings including project specification. All dimensions are shown in millimetres and must be be verified by contractors on site before commencing work. This drawing is protected by the Copyright, Designs and Patents Act 1988 and must not be reproduced or used for any other purpose than that described without written consent.

revision	date
-	-

kawamura ganjavian
2a Grange Avenue | Beeston | Nottingham | NG9 1GJ
www.studio-kg.com

project:
Ahmad Tea warehouse extension
Rex Estate, Chandlers Ford

Drawing:
Site Plan

Client:
Ahmad Tea Ltd.

purpose:
feasibility

date:	scale:	drg no:	rev:	plot size:
April 2011	1:200	1036 03	-	(A1)

kawamura-ganjavian | Studio Banana
Calle Plátano 14 | 28029 Madrid | Spain