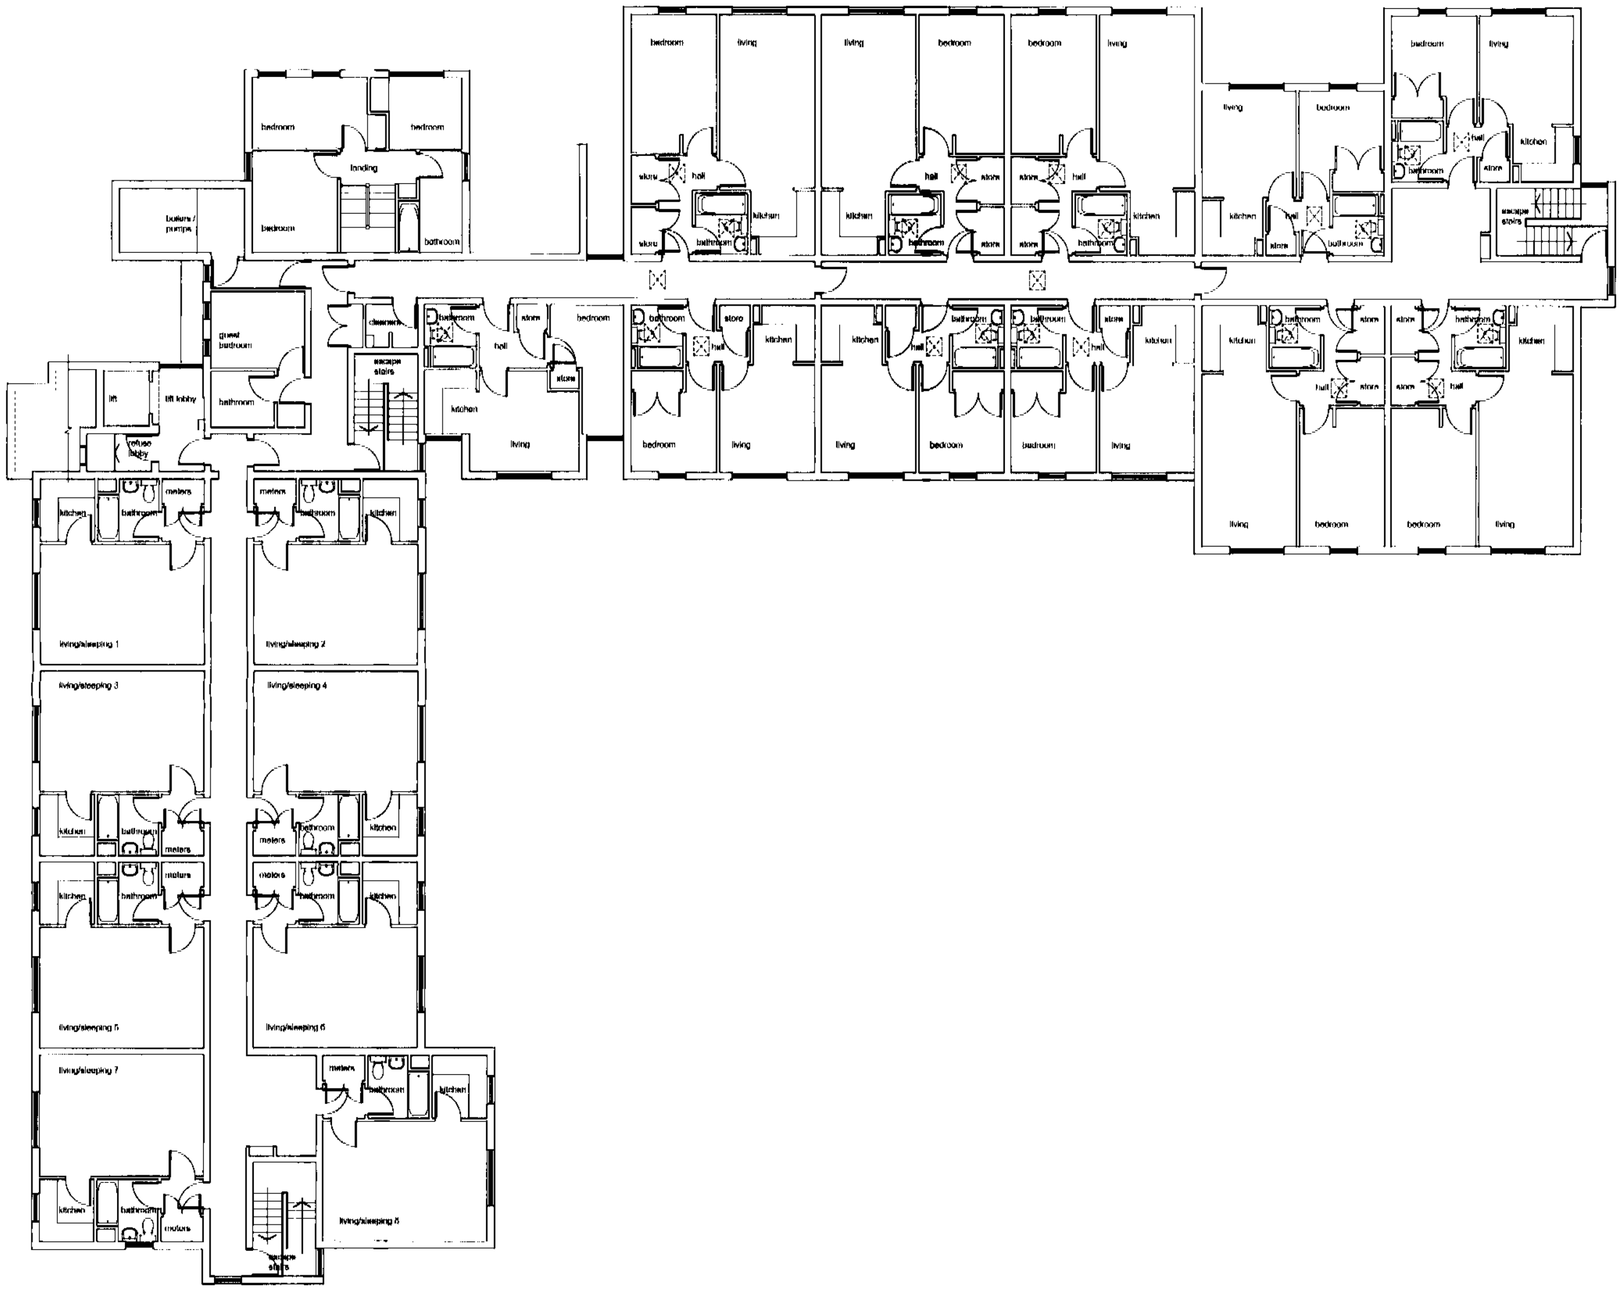
bedroom
bedroom
landing
bedroom
bathroom
balcony / ramps
guest bedroom
lift
lift lobby
refuse bldg
bathroom
escape stairs
cleaners
bathroom
store
hall
kitchen
living
bedroom
living
store
hall
kitchen
bathroom
store
hall
kitchen
bedroom