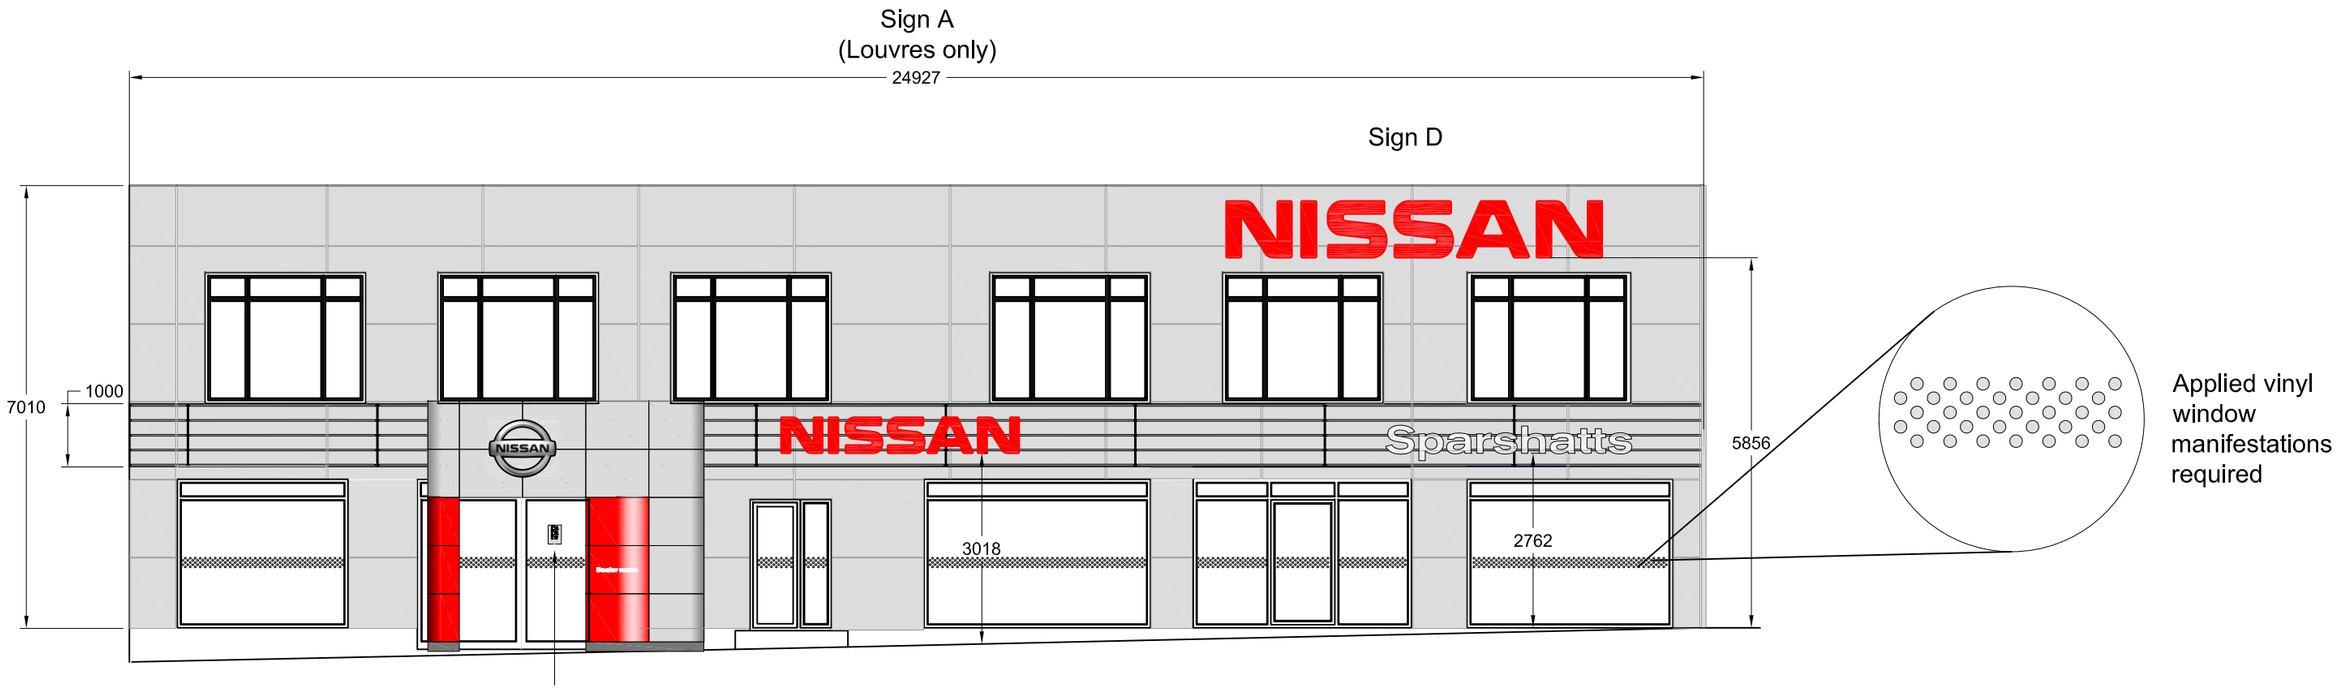

ELEVATION-A
Scale: 1:100



ELEVATION-B
Scale: 1:100

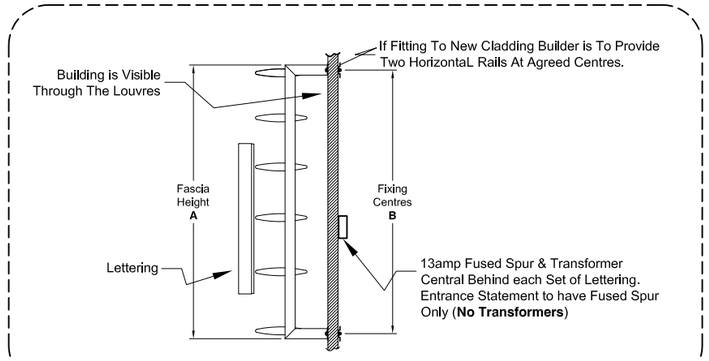

DISCRIPTION OF FASCIA	A	B	Kg/3m	DEALER NAME TEXT SIZE	NISSAN TEXT SIZE	No of LOUVRES
1300mm High (No Back Panels)	1300mm	1225mm	53.6Kg	610mm	760mm	6

Revision: -19/01/12-GH-Re-draw with new panel sizes,add site plan

Client:

Site Address: SPARSHATTS BOTLEY
Broad Oak
Botley
Southampton
Hampshire
SO30 2EU

Dwg Ref: N-096 - 112394
Dwg No: 1/4
Dwg Scale: AS SHOWN_@_A3
Date: 11/11/11 Revision:
Drawn: DP Checked:

delivering branded environments™

futurama

Olympia House
Lockwood Court
Middleton Grove
Leeds
LS11 5TY
United Kingdom

Telephone:
0113 270 5595
Facsimile:
0113 277 1143
E-mail:
postbox@futurama.ltd.uk

© Copyright Design