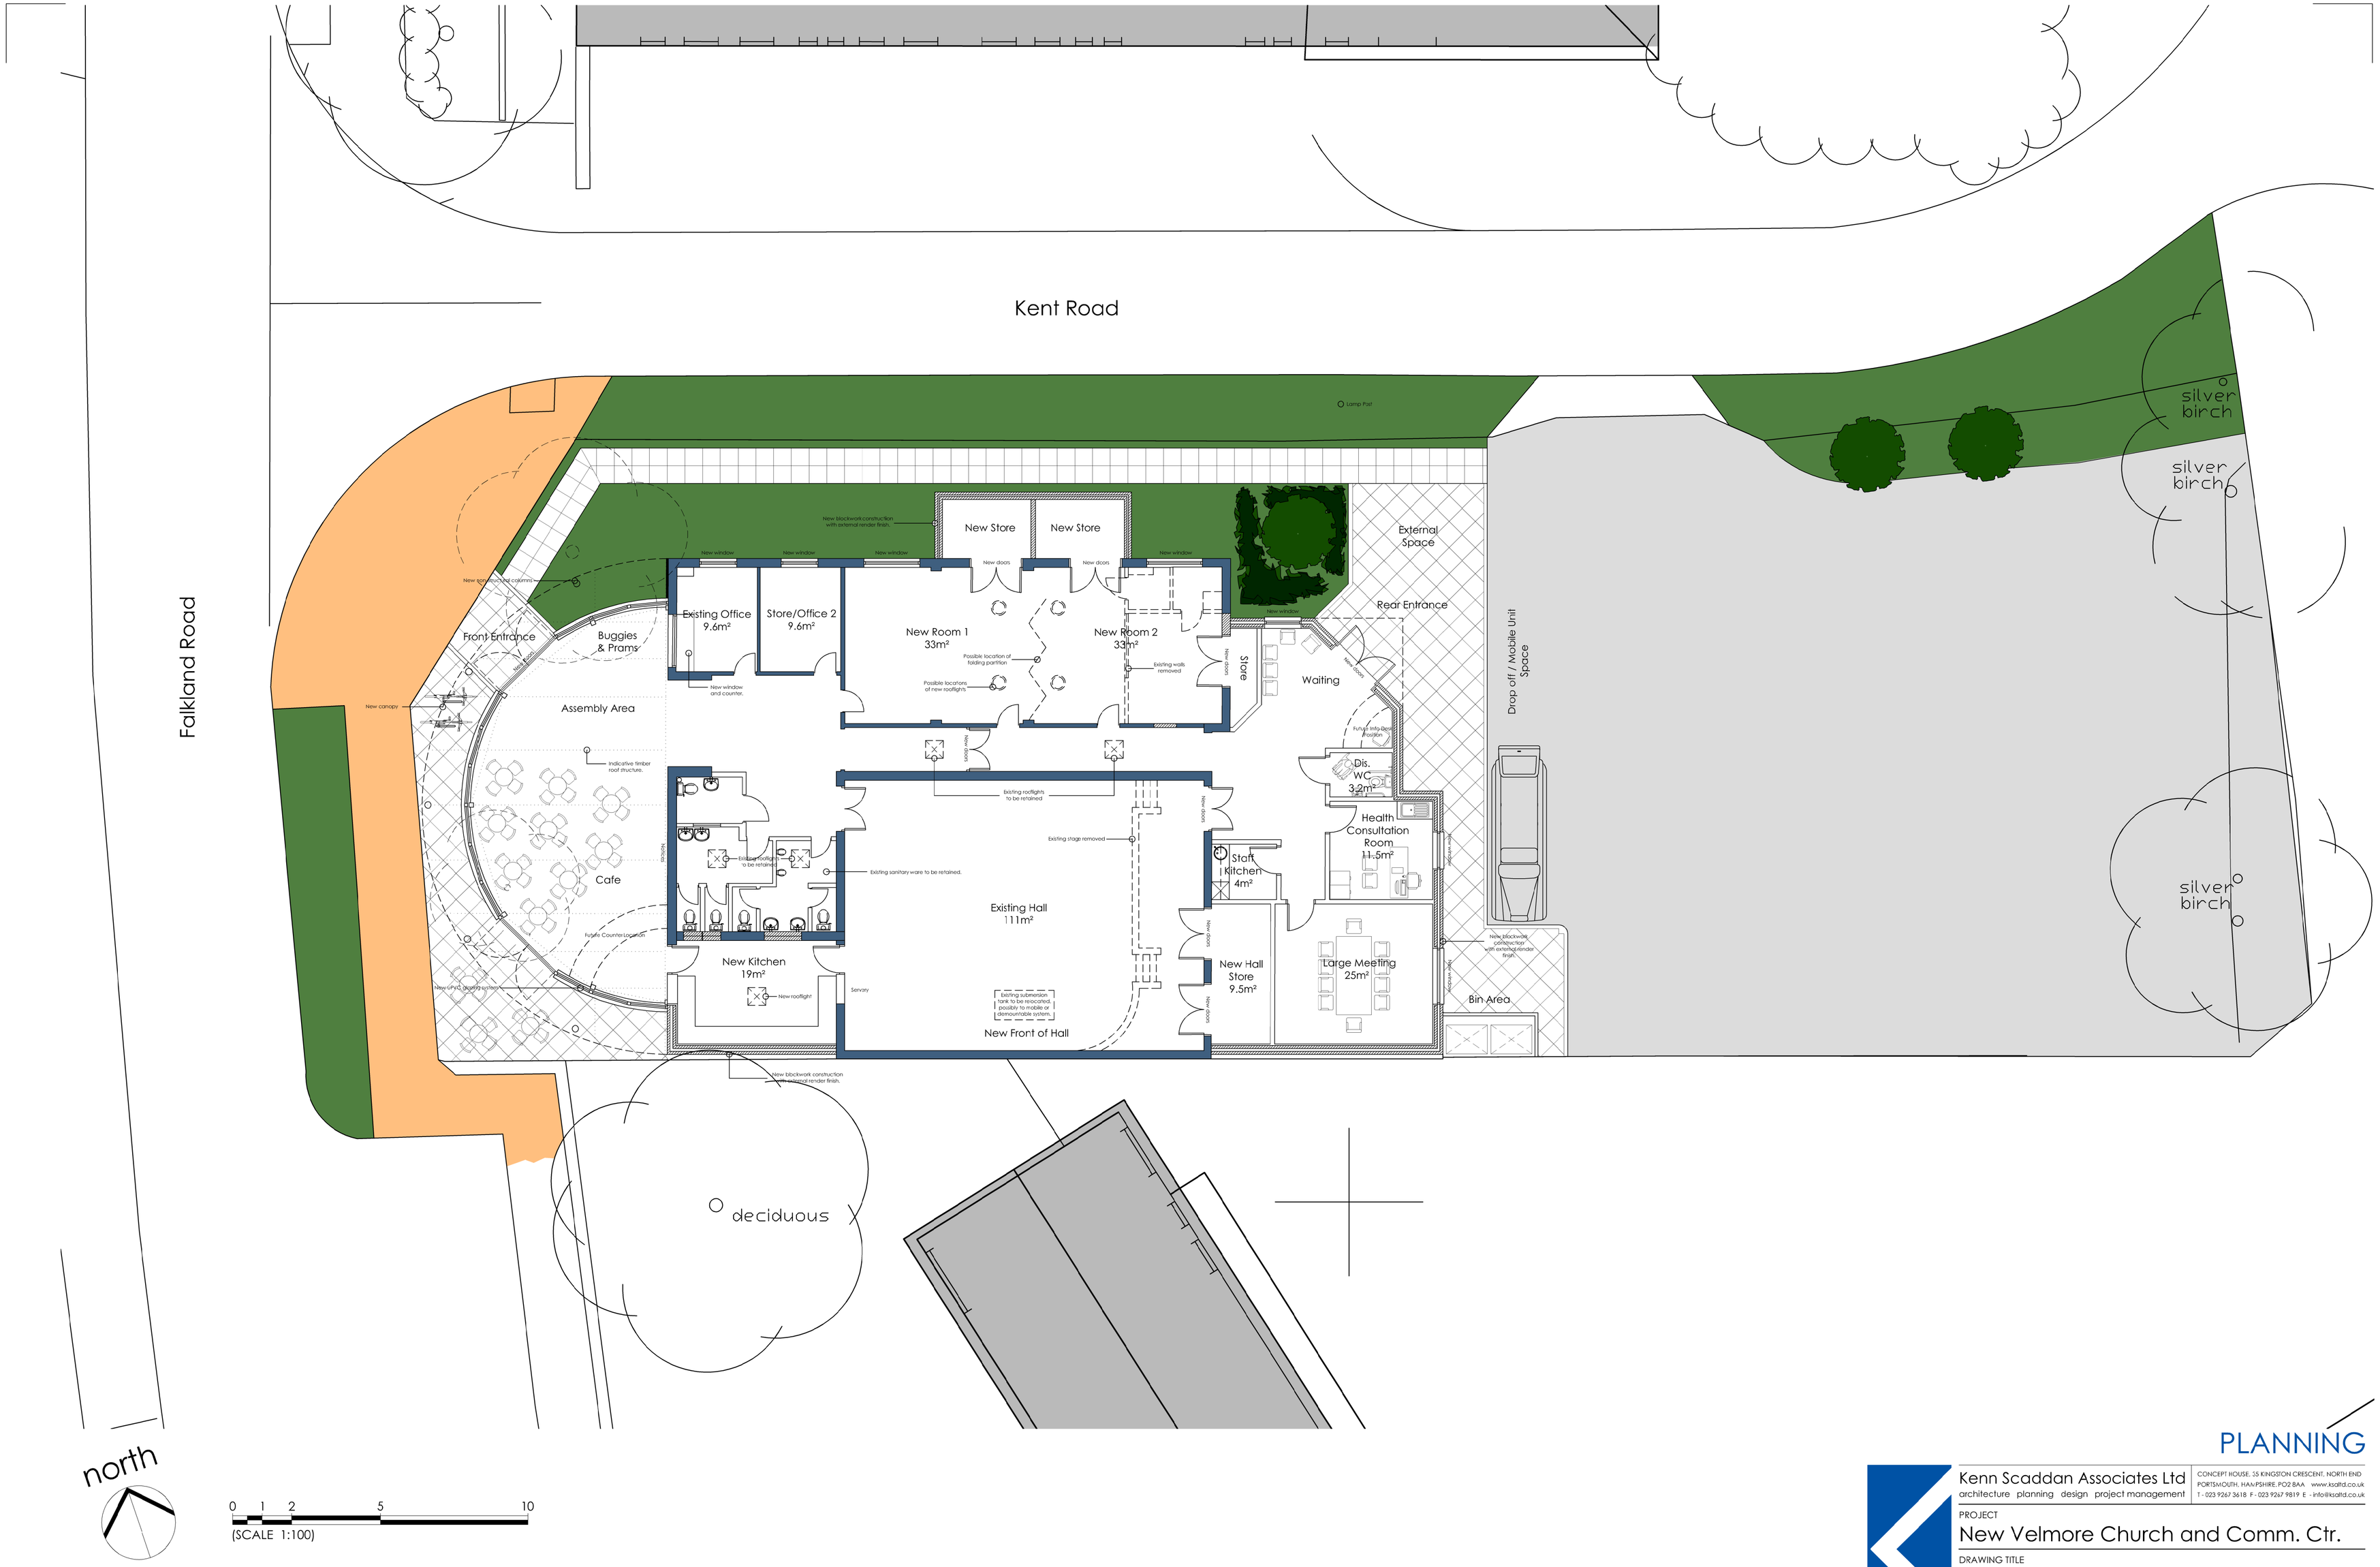

PLANNING

Kenn Scaddan Associates Ltd
architecture planning design project management
CONCEPT HOUSE, 35 KINGSTON CRESCENT, NORTH END
PORTSMOUTH, HAMPSHIRE, PO2 8AA www.ksaltd.co.uk
T - 023 9267 3618 F - 023 9267 9819 E - info@ksaltd.co.uk

PROJECT
New Velmore Church and Comm. Ctr.

DRAWING TITLE
Proposed Site Plan

Date	Drawn by	Scale		Drawing No.	Rev.
April 2010	LD	1:100	A1	969-PD01	-