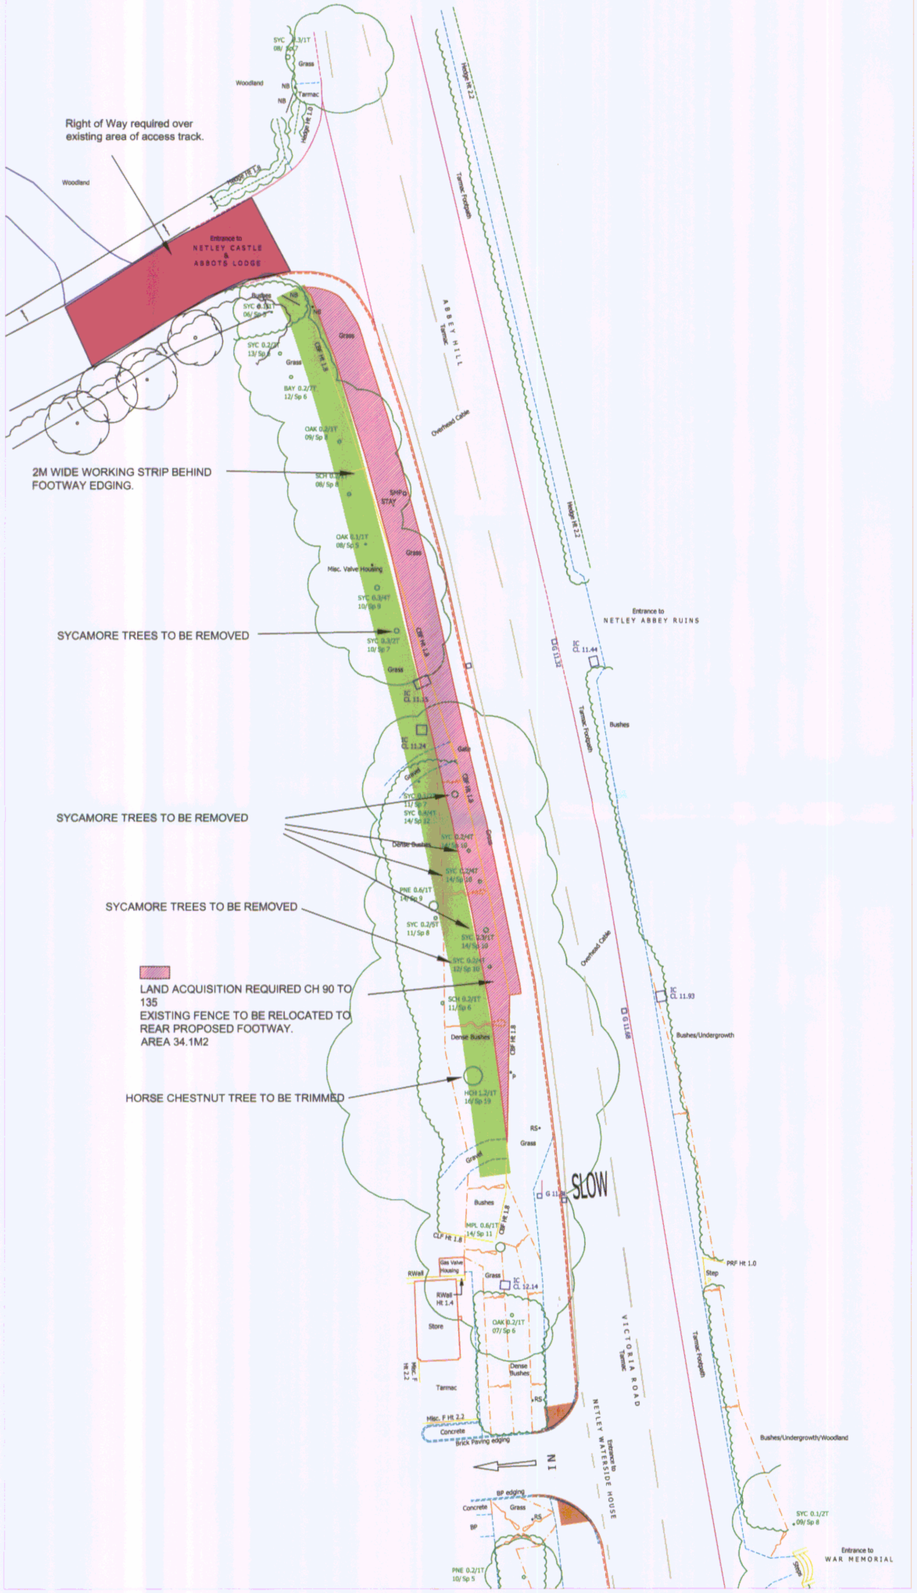

Right of Way required over existing area of access track.
Entrance to NETLEY CASTLE & ABBOTS LODGE
2M WIDE WORKING STRIP BEHIND FOOTWAY EDGING.
SYCAMORE TREES TO BE REMOVED
SYCAMORE TREES TO BE REMOVED
SYCAMORE TREES TO BE REMOVED
LAND ACQUISITION REQUIRED CH 90 TO 135
EXISTING FENCE TO BE RELOCATED TO REAR PROPOSED FOOTWAY.
AREA 34.1M2
HORSE CHESTNUT TREE TO BE TRIMMED
Entrance to NETLEY ABBEY RUINS
ABBEY HILL
VICTORIA ROAD
NETLEY WATERSIDE HOUSE
Entrance to WAR MEMORIAL
SLOW
IN
Overhead Cable
Tarmac Footpath
Hedge W 2.2
Woodland
Grass
Tarmac
Bushes
Bushes/Undergrowth
Bushes/Undergrowth/Woodland
Dense Bushes
Gate
Gates
Store
Misc. F Ht 2.2 Concrete Brick Paving edging
Gas Valve Housing
RWall Ht 1.4
CLF Ht 1.8
PRF Ht 1.0
Step
Concrete
BP edging
BP
RS
Grass/Undergrowth
OAK 0.2/1T 07/ Sp 6
SYC 0.3/1T 08/ Sp 6
SYC 0.2/2T 13/ Sp 7
BAY 0.2/1T 12/ Sp 6
OAK 0.2/1T 09/ Sp 7
SCH 0.3/1T 08/ Sp 6
SHRD STAY
OAK 0.1/1T 08/ Sp 5
Misc. Valve Housing
SYC 0.3/4T 10/ Sp 9
SYC 0.3/2T 10/ Sp 7
SYC 0.3/1T 11/ Sp 7
SYC 0.6/4T 14/ Sp 12
SYC 0.2/4T 14/ Sp 10
SYC 0.2/4T 14/ Sp 16
PNE 0.6/1T 14/ Sp 9
SYC 0.2/2T 11/ Sp 8
SYC 0.3/1T 14/ Sp 10
SYC 0.3/4T 12/ Sp 10
SCH 0.3/1T 11/ Sp 6
HOH 1.2/1T 14/ Sp 19
MPL 0.6/1T 14/ Sp 11
OAK 0.2/1T 07/ Sp 5
SCH 0.2/1T 10/ Sp 5
PNE 0.2/1T 10/ Sp 5
SYC 0.1/2T 09/ Sp 8
Entrance to WAR MEMORIAL
CL 11.24
CL 11.44
CL 11.93
CL 11.98
CL 12.14
RS+
RS-
