


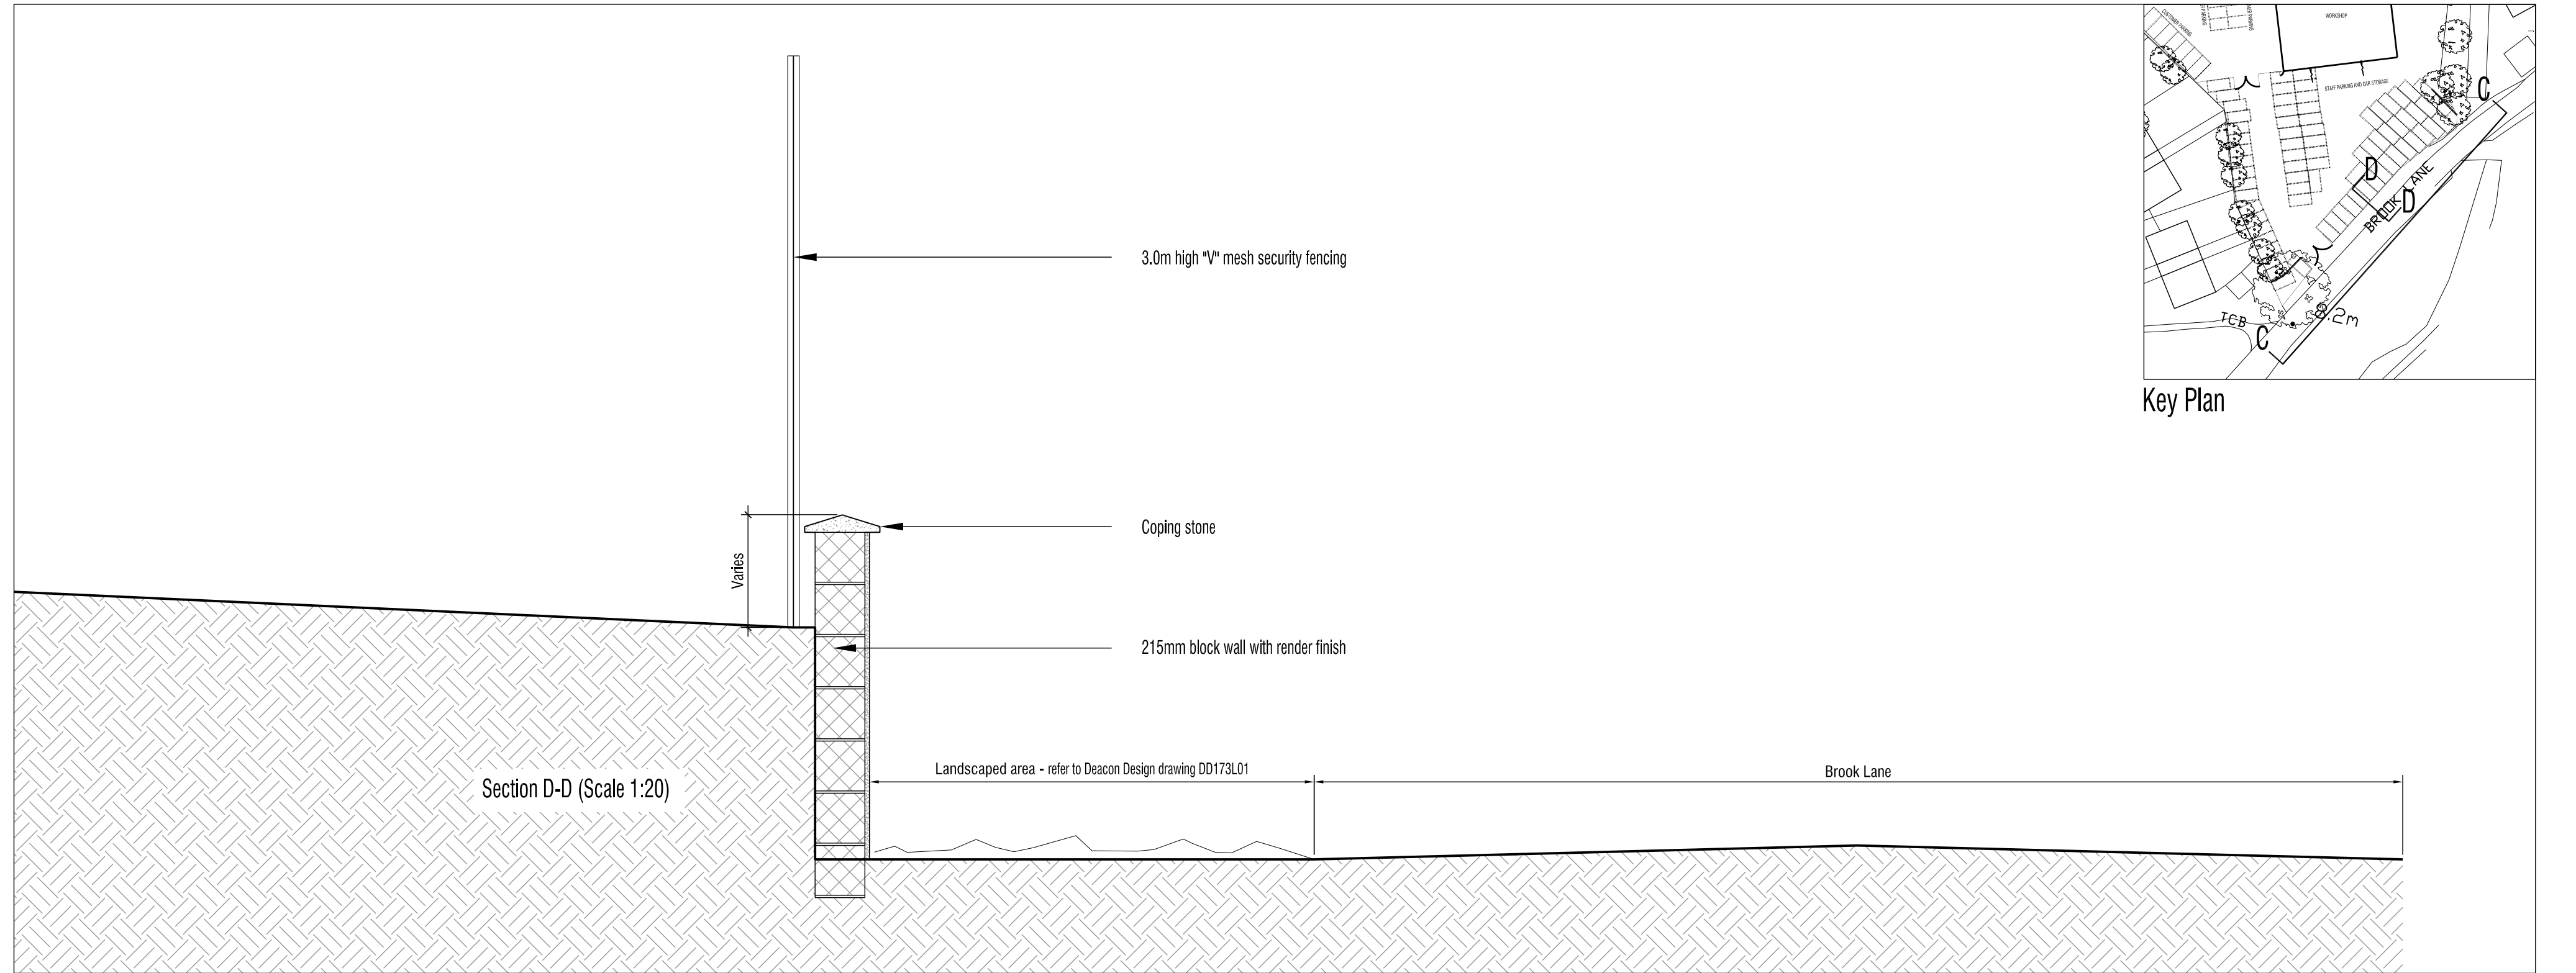

			CLIENT Sparshatts		TITLE Land Sparshatts of Botley Botley Proposed Section and Elevations		 FURZEHALL FARM, WICKHAM ROAD FAREHAM, HAMPSHIRE, PO16 7JH T: 01329 283 225 F: 01329 237 004 E: EMAIL@HGP-ARCHITECTS.CO.UK W: WWW.HGP-ARCHITECTS.CO.UK	
Rev	Date	Description	By	PM	 Scale @ A2: 1:100 & 1:20 Date :  September 17		Drawn by : DF Checked by : HJE Drawing No: 17.109.05 Revision:	
REVISIONS					 HGP Architects Ltd. Copyright Reserved. Check dims. on site.			