



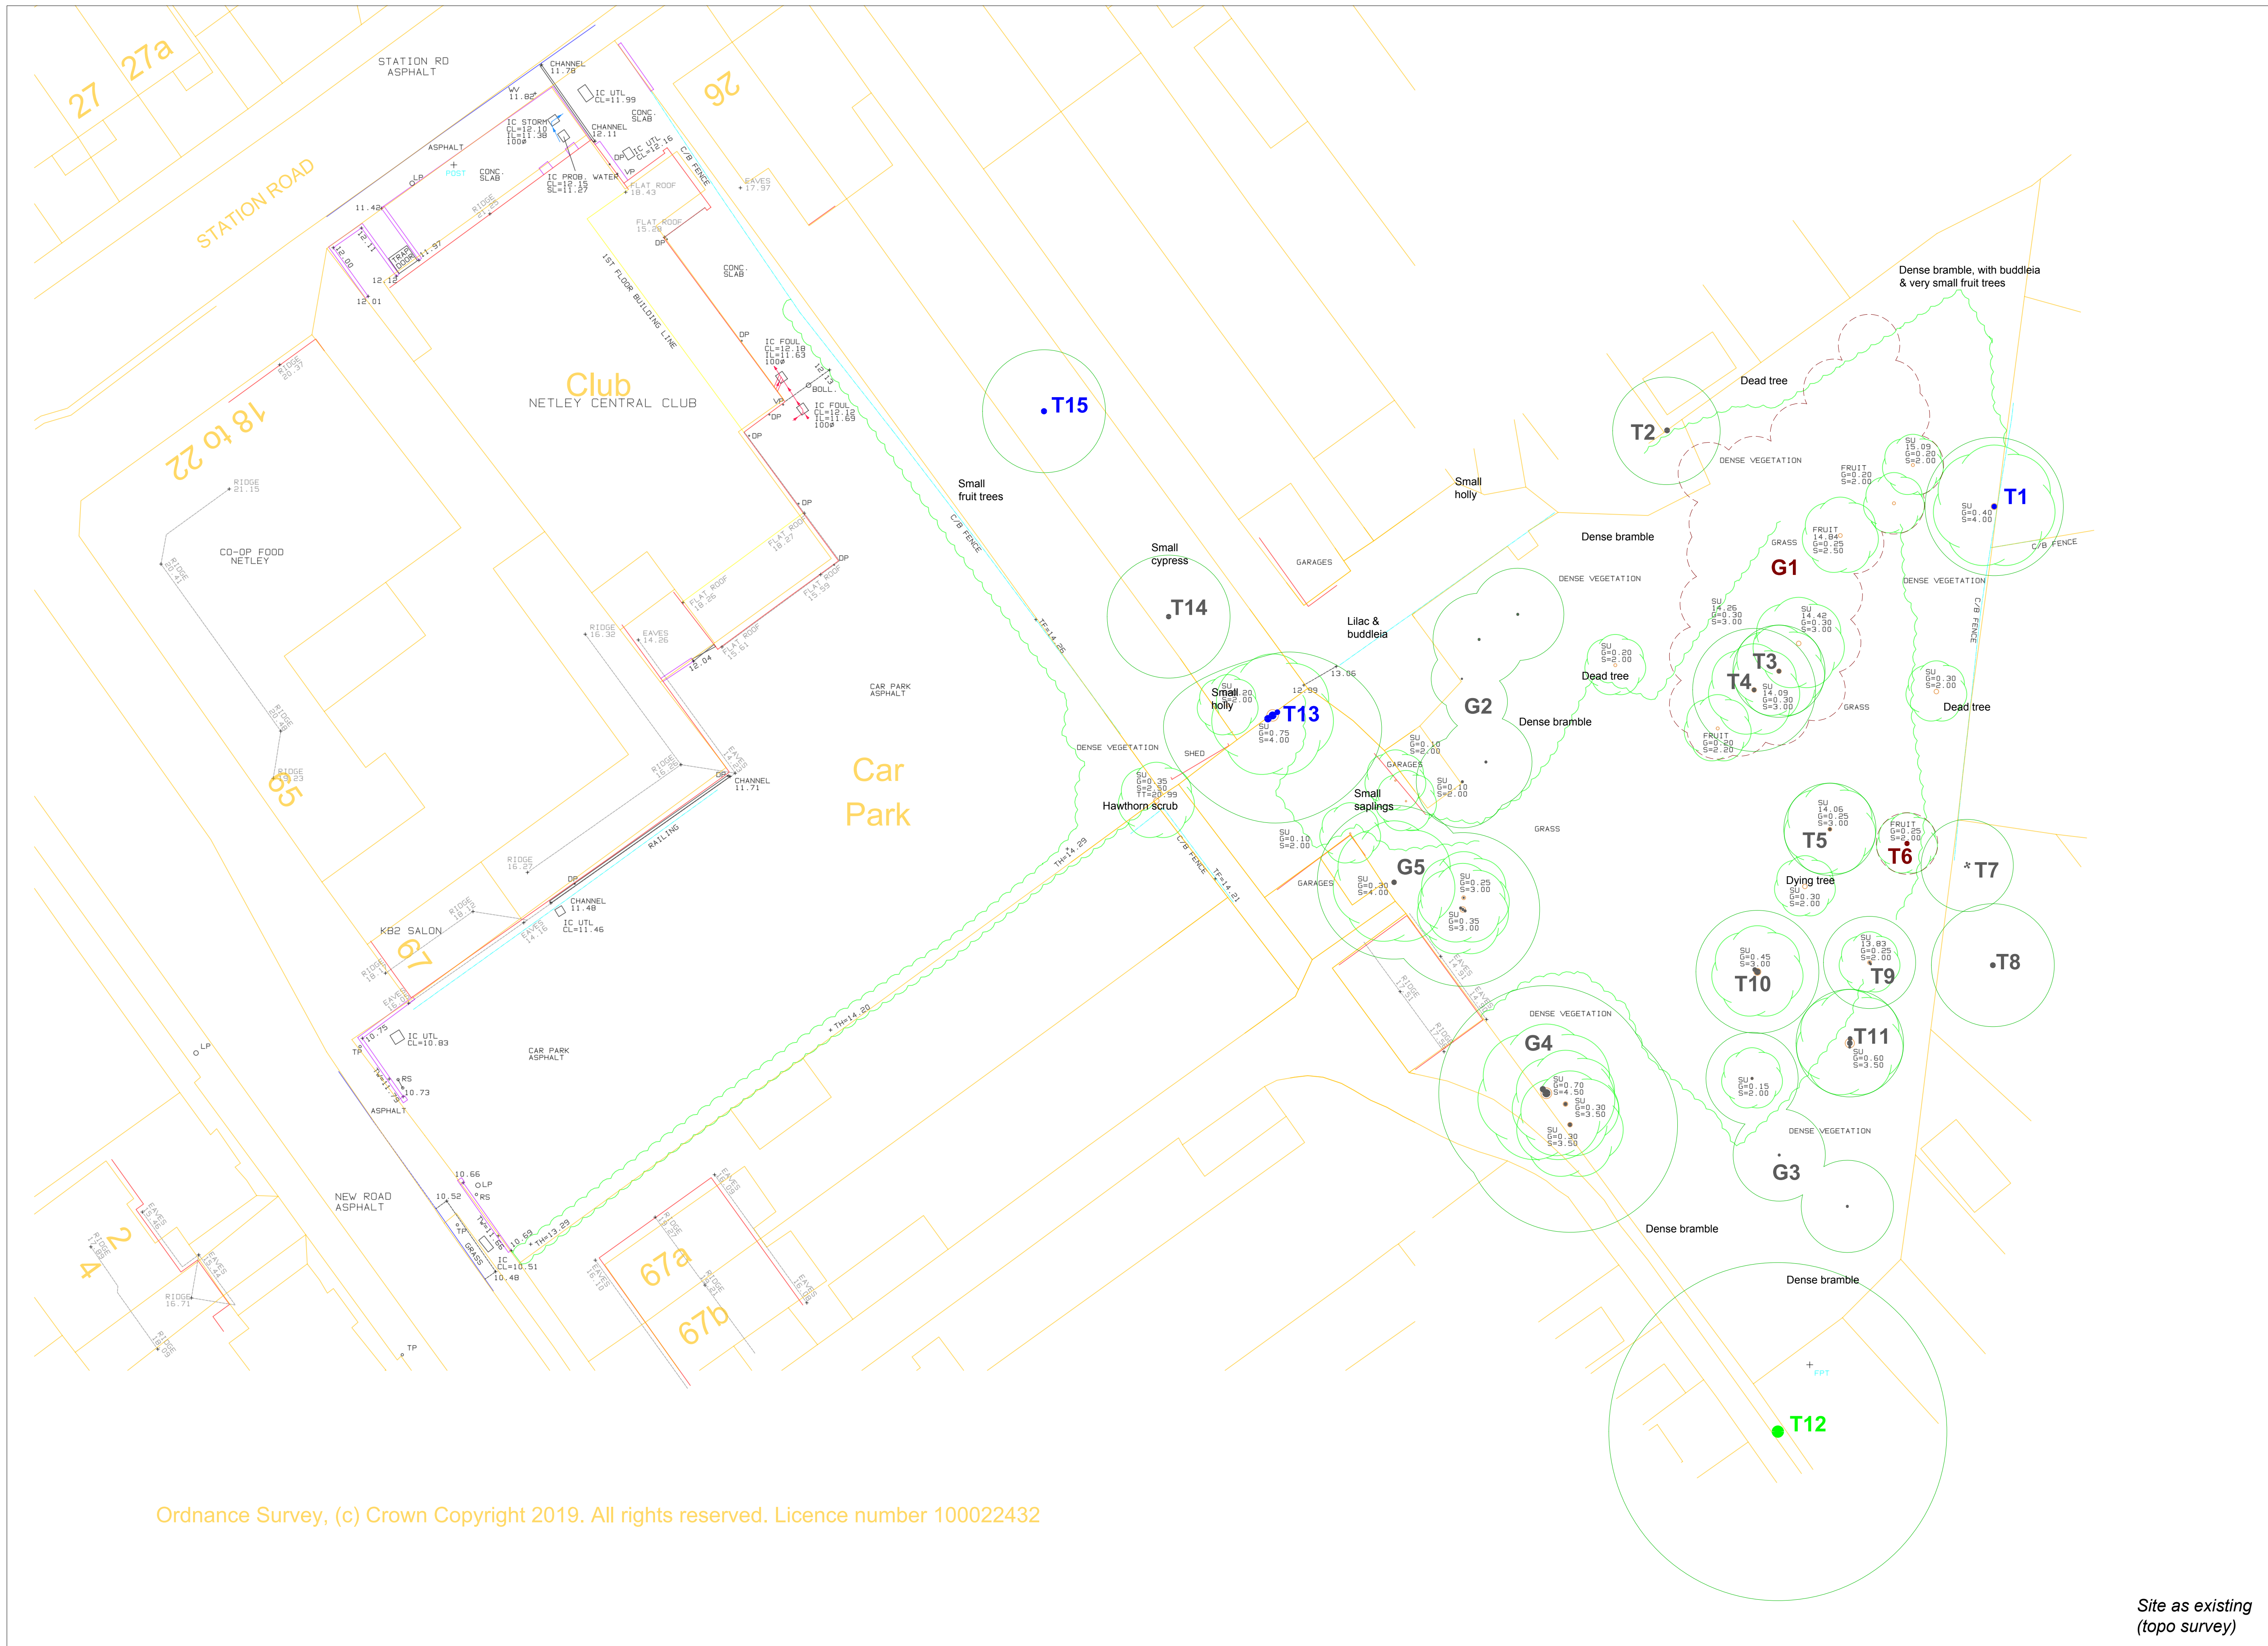

Ordnance Survey, (c) Crown Copyright 2019. All rights reserved. Licence number 100022432

Site as existing
(topo survey)

BS 5837:2012 Tree Retention Categories (tree stems & numbers)	
High quality	(A)
Moderate quality	(B)
Low quality	(C)
Unsuitable for retention	(U)

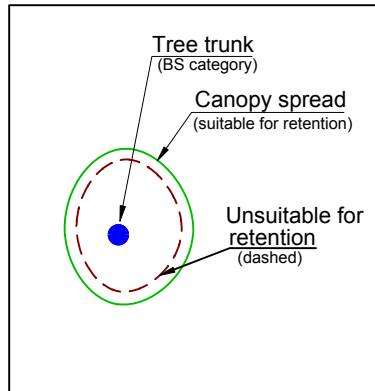

17 Woodside Avenue
Alderstone Garden Village
Isle of Wight
PO36 0JD

M: 07867 725238
E: info@woodsidetrees.co.uk
W: www.woodsidetrees.co.uk

CLIENT:
Whitman Builders Ltd

PROJECT:
Netley Central Club, Station Rd, Netley

DRAWING TITLE:
Tree Survey Plan

DRAWING NO:
AS-SP10819 TSP

DRAWN BY:
AS

DATE:
13.08.2019

SCALE:
1:200 @ A1

© Woodside Tree Consultancy