

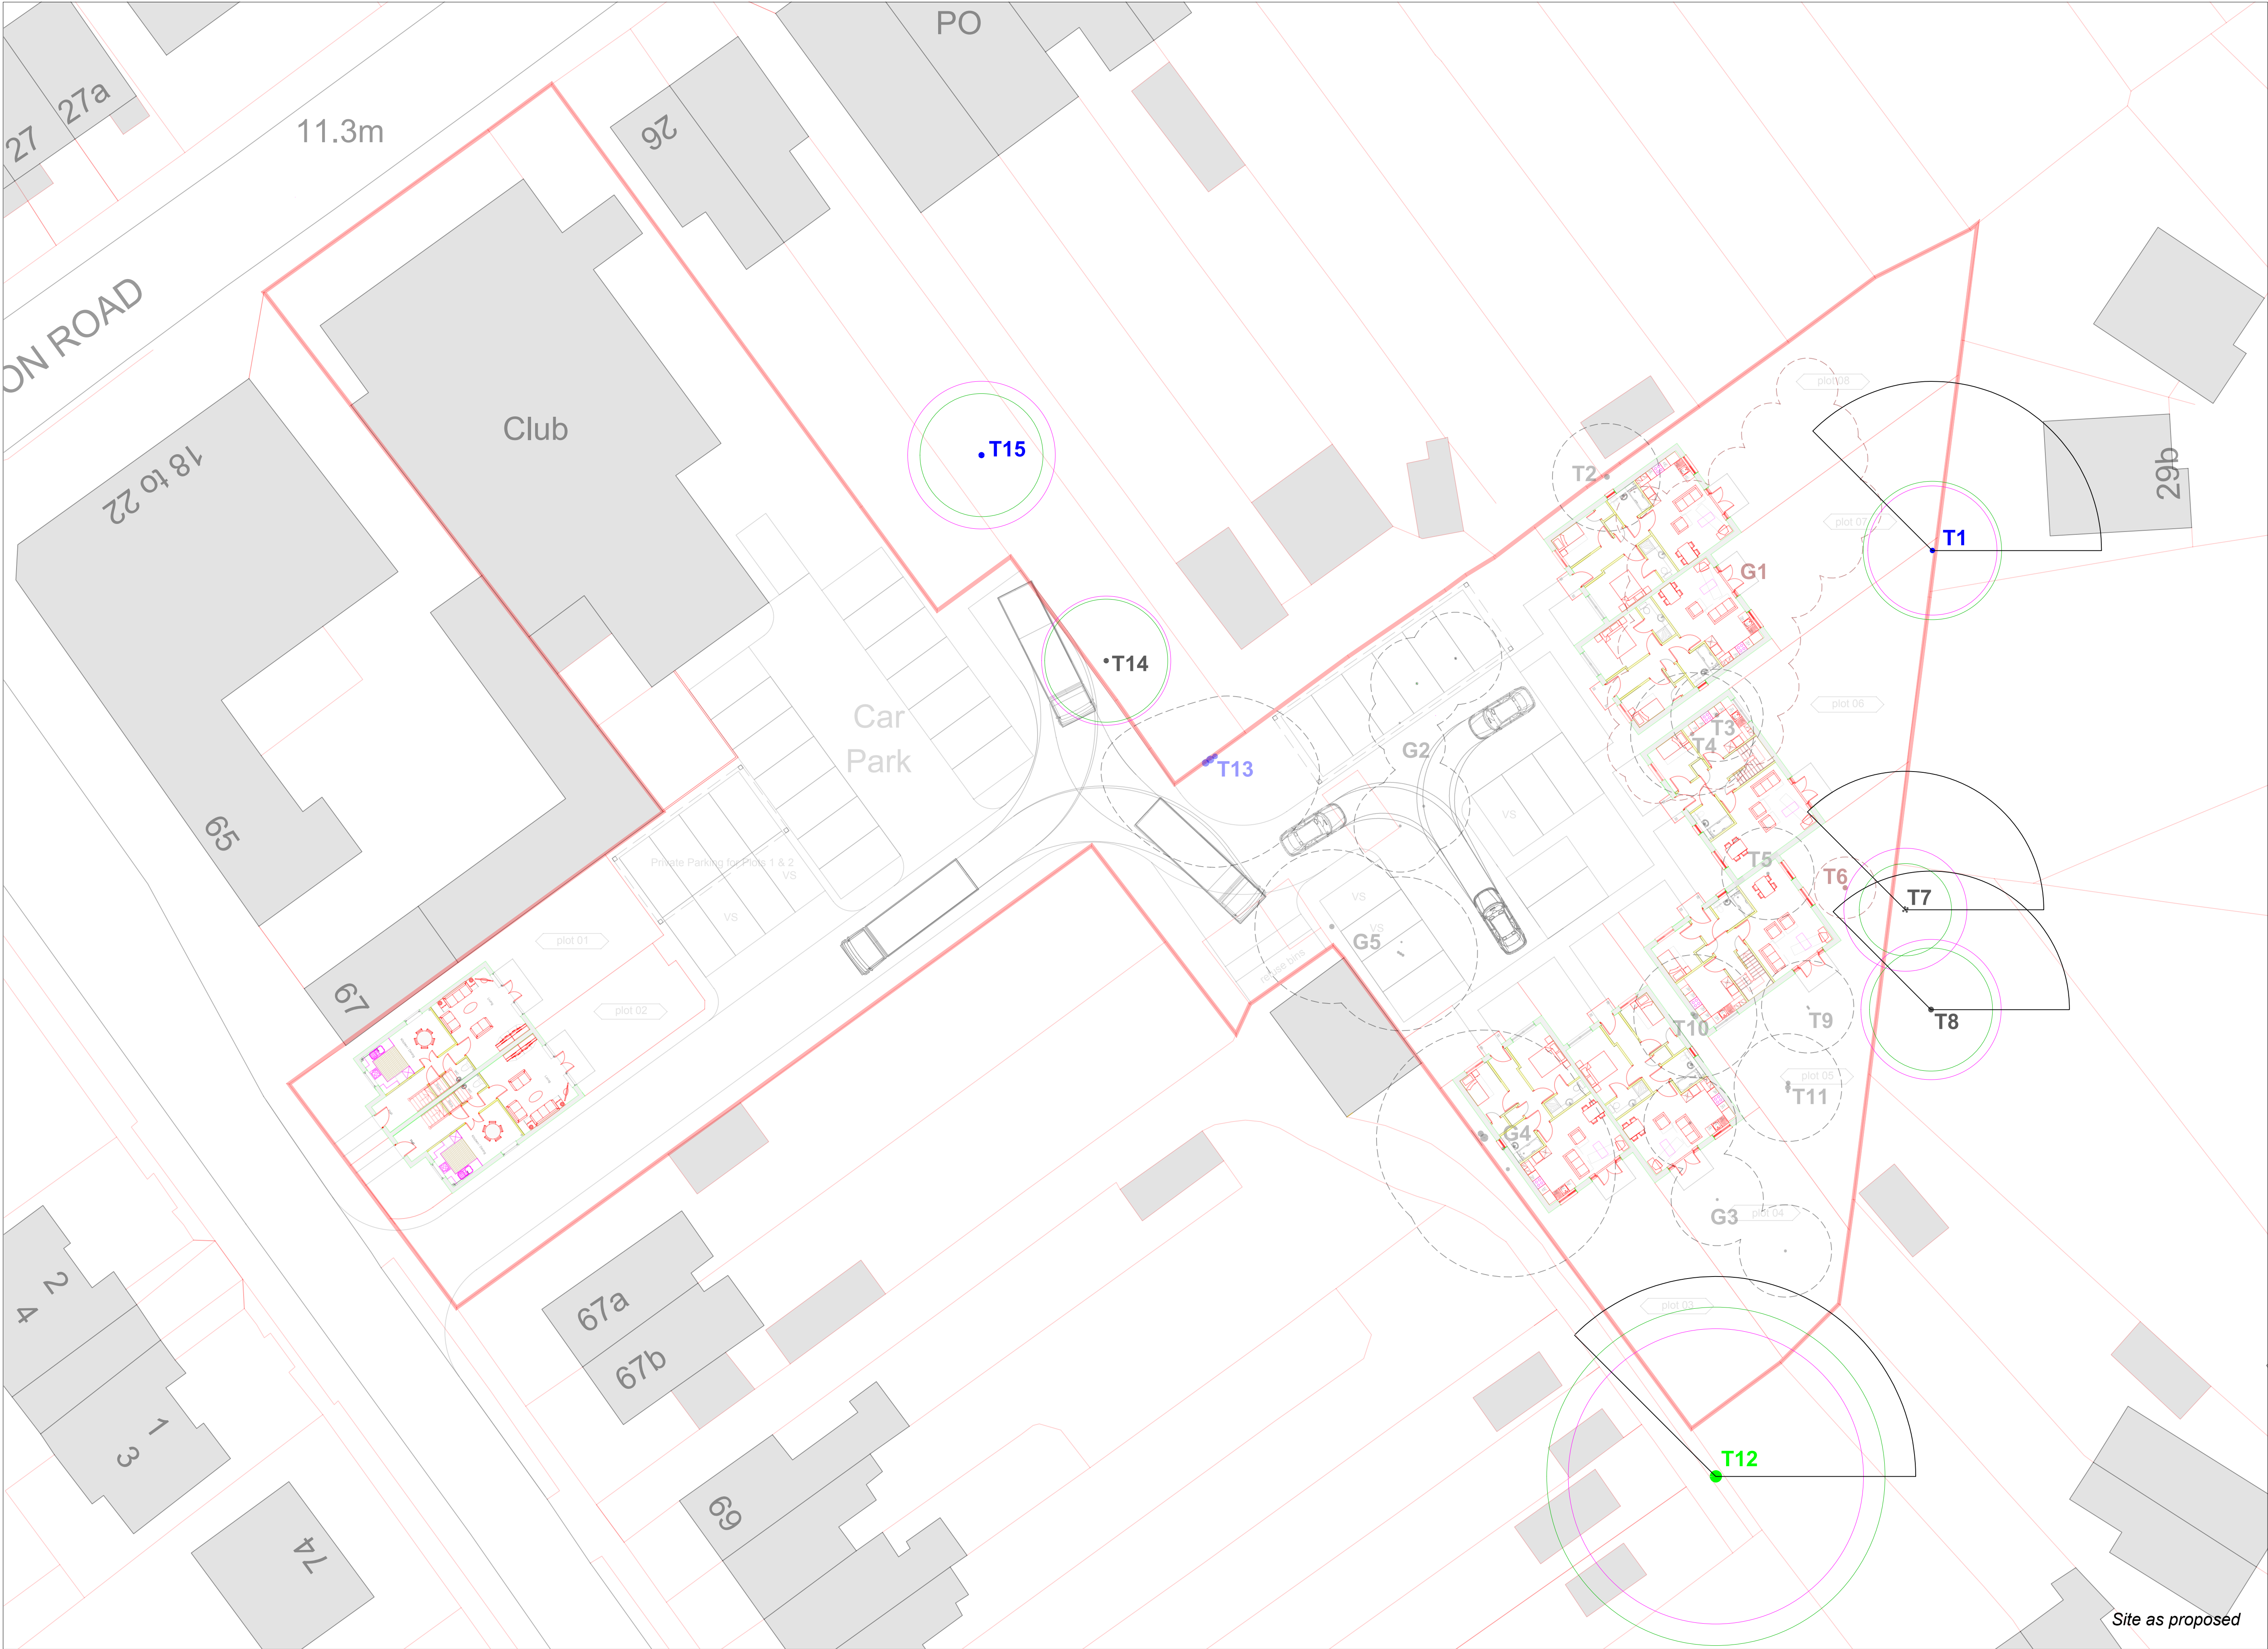


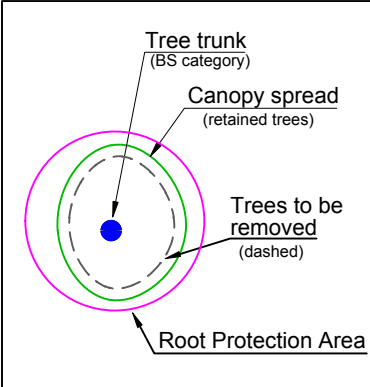

BS 5837:2012
Tree Retention Categories
(tree stems & numbers)

High quality	(A)
Moderate quality	(B)
Low quality	(C)
Unsuitable for Retention	(U)

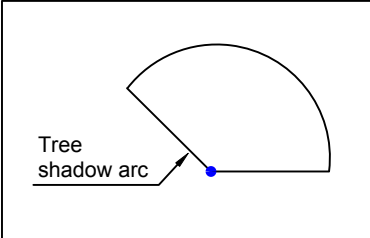

17 Woodside Avenue
Alverstoke Garden Village
Isle of Wight
PO36 0JD
M: 07867 725238
E: info@woodsidetrees.co.uk
W: www.woodsidetrees.co.uk

CLIENT: Whitman Builders Ltd	
PROJECT: Netley Central Club, Station Rd, Netley	
DRAWING TITLE: Tree Constraints Plan	
DRAWING NO: AS/SP/05/19 TCP	REV.
DRAWN BY: AS	DATE: 14.08.2019
SCALE: 1:250 @ A1	