


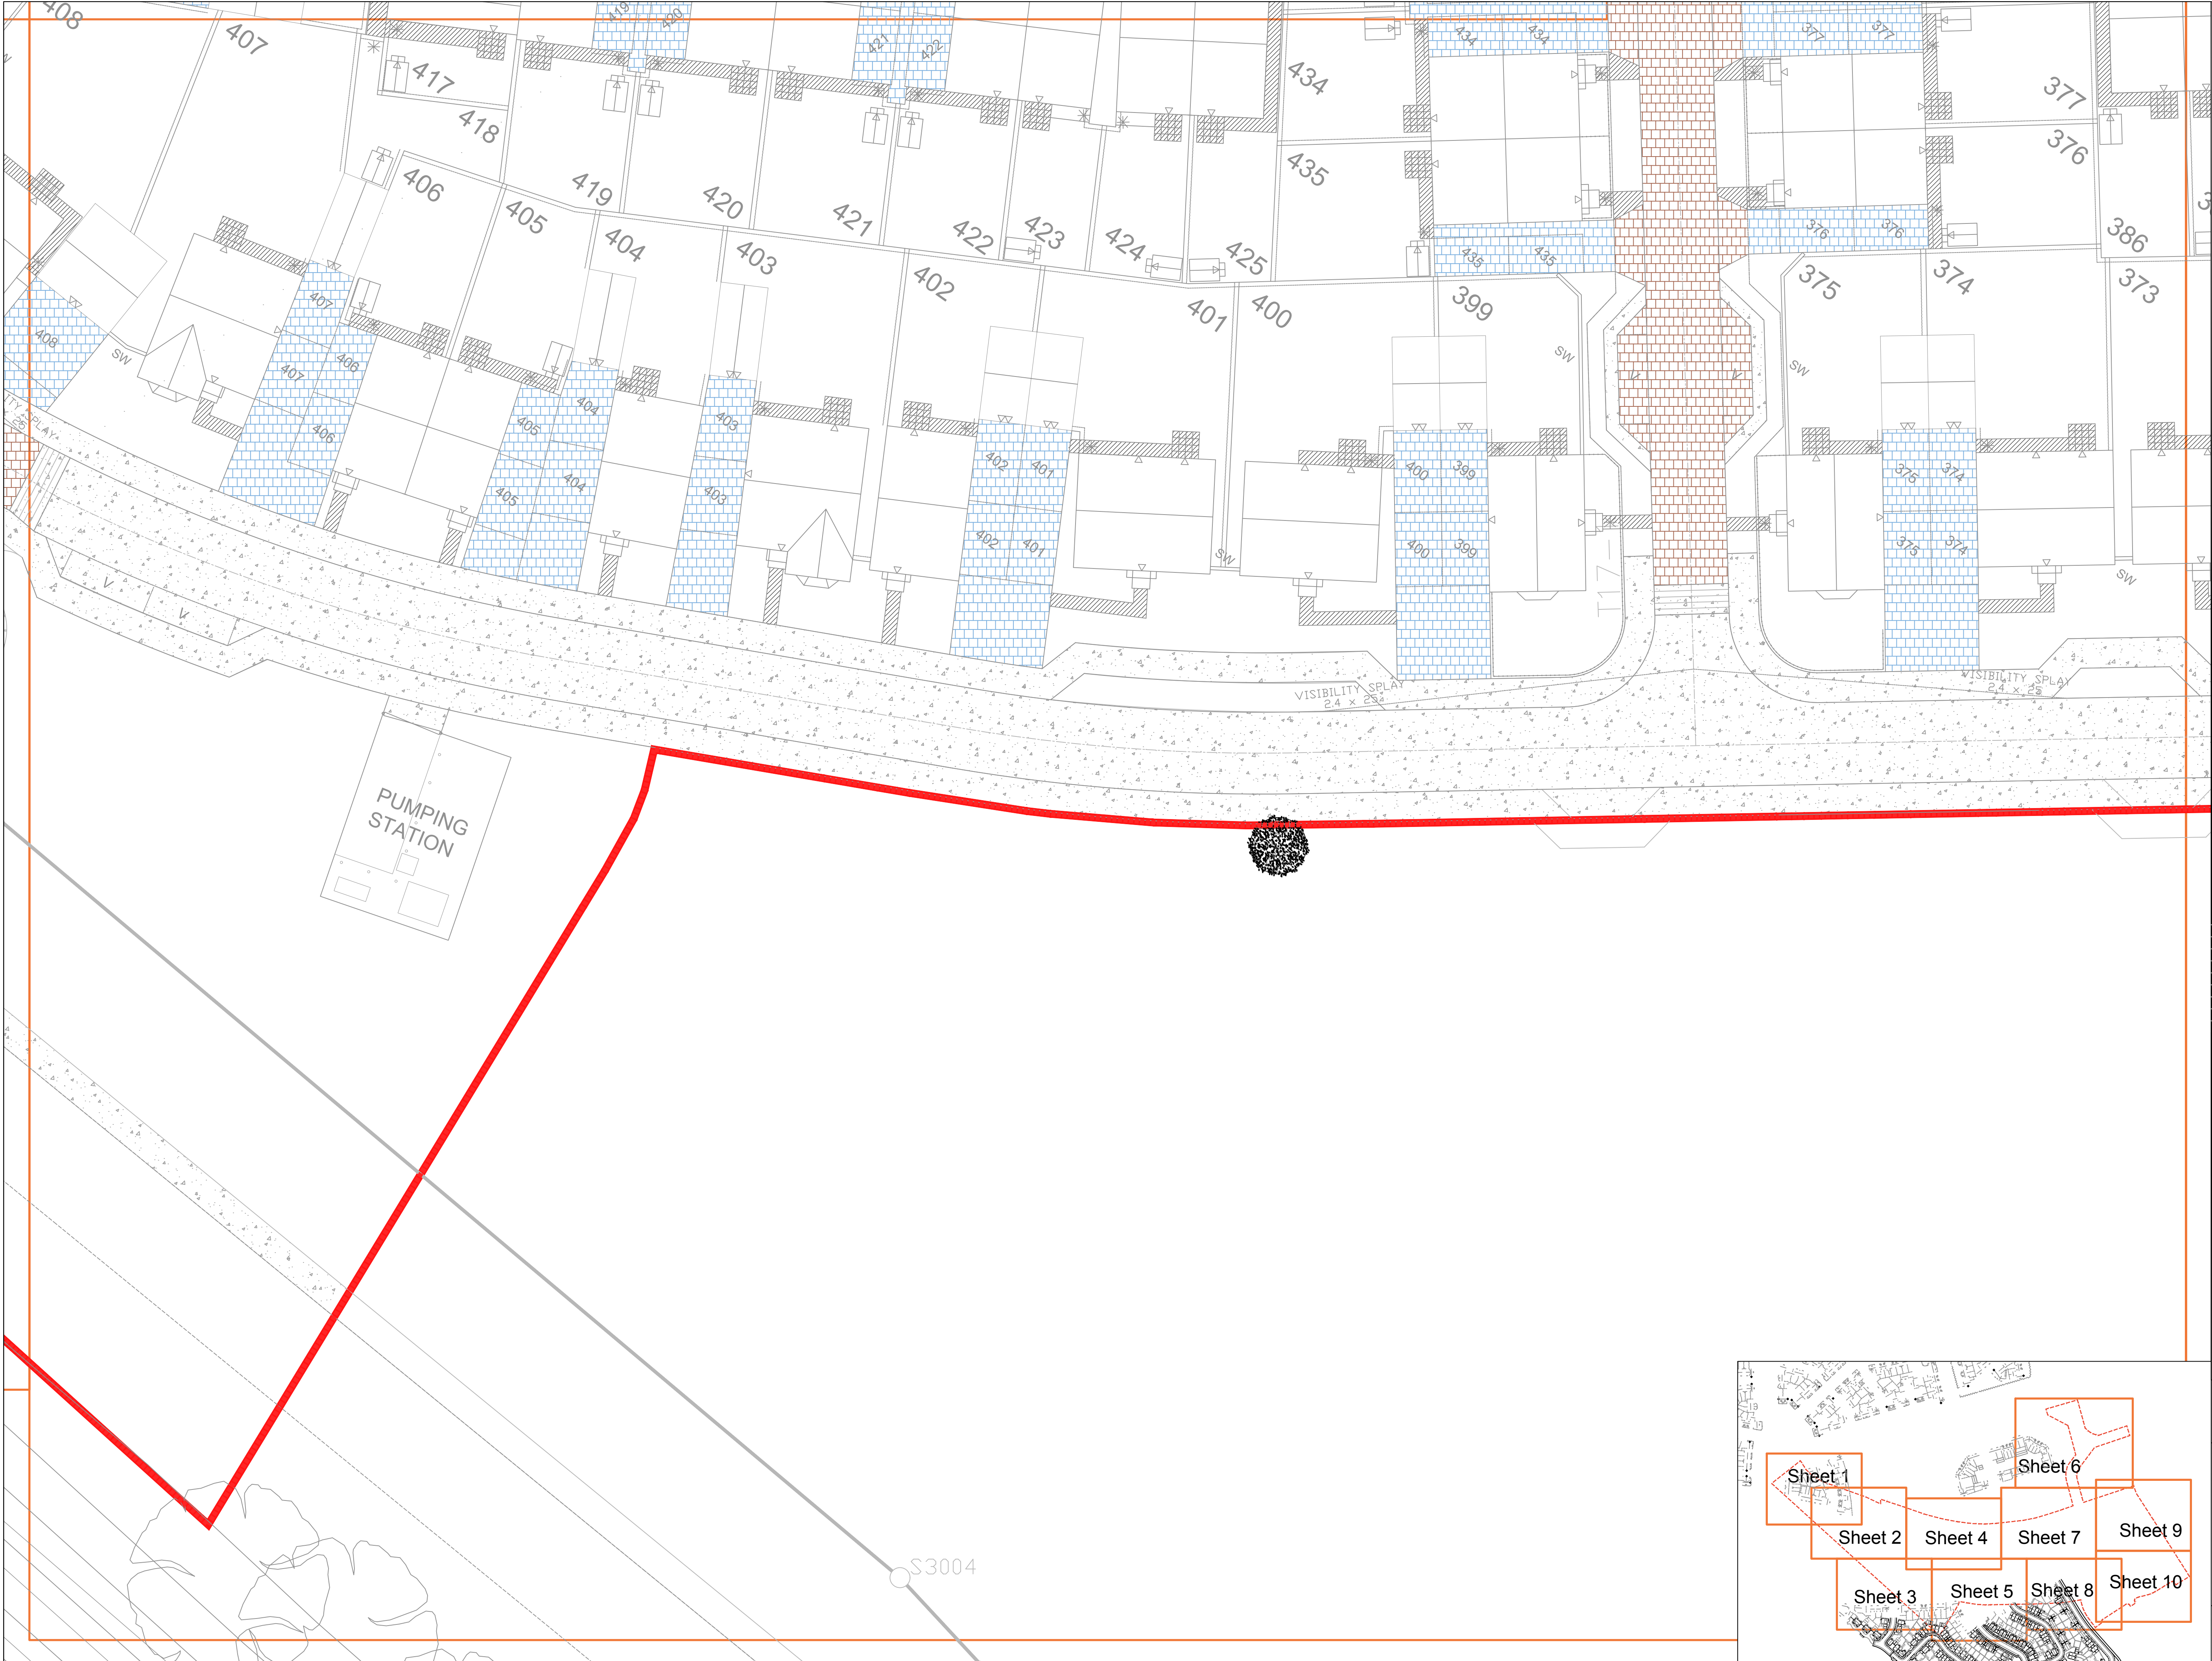

SPECIFICATION
All works generally, to comply with the written Soft Landscape Specification.

NOTE: SCALE TO BE USED FOR PLANNING PURPOSES ONLY

Legend

- Proposed tarmac surface
- Proposed tegular block paving 80mm thick in Traditional laid in stretcher pond pattern. From Marshalls or similar and approved.
- Proposed tegular block paving in pennant grey laid in herringbone pattern 80mm thick on roads and 60mm for private drives. From Marshalls or similar and approved.
- Proposed grey paving 450x450mm in natural laid in chequerboard pattern. From Marshalls or similar and approved.

All hard surfaces are to be laid in line with engineer's detail.

E	10.10.19	Local authority comments	JM
D	29.07.19	Local authority comments	JH
C	04.07.19	Swale design amended	JM
B	23.05.19	LA Comments	JM
A	12.03.19	LA Comments and layout change	JM
Rev	Date	Details	Drawn

ACD ENVIRONMENTAL

HEAD OFFICE
Rodbourne Rail Business Centre, Grange Lane,
Malmesbury, SN16 0ES
Tel: 01666 825646

Courtyard House, Mill Lane, Godalming, GU7 1EY
Tel: 01483 425714

Suite 6, Crescent House, Yonge Close, Eastleigh, SO50 9SX
Tel: 02382 026300

9 Brownlow Road, Cambridge, CB4 3NG
Tel: 07825 868654

Unit 50, Space Business Centre Gloucester, Olympus Park,
Quedgeley, Gloucester, GL2 4AL
Tel: 07769 263864

email: mail@acdenv.co.uk
www.acdenvironmental.co.uk

scheme: Land to the North West of Boorley Green,
Winchester Road, Boorley
Phase 2
client: Miller Homes
drawing: Hard Landscape Proposals
date: October 2018
scale: 1:200@A1
drawing no: MILL22017 12E Sheet 5
drawn: PF checked: AE

Copyright of ACD Environmental Ltd. All rights described in Chapter IV of the Copyright, Designs and Patents Act 1988 have been generally asserted. 2011. Copyright of this plan remains with ACD until all fees have been paid in full.

