

KEY

① Elevational style reference

② Suburban
③ Brookside
④ Urban

Brick & tile choices may need to be reviewed for availability nearer the time of build.

Brick - Red
Forterra - Arden Special Reserve

Boarding - Grey (Area 1)
Hardplank - Light Mist


Painted brickwork - Cream (Area 1)
Sandtex textured - Cornish Cream

Tile - Brown
Sandtoft 20/20 Tuscan

Tile - Grey
Siga - Siga 37 slate

Tile - Red
Sandtoft 20/20 Flanders

Bonnel tiles to half hip roofs in character area 3.

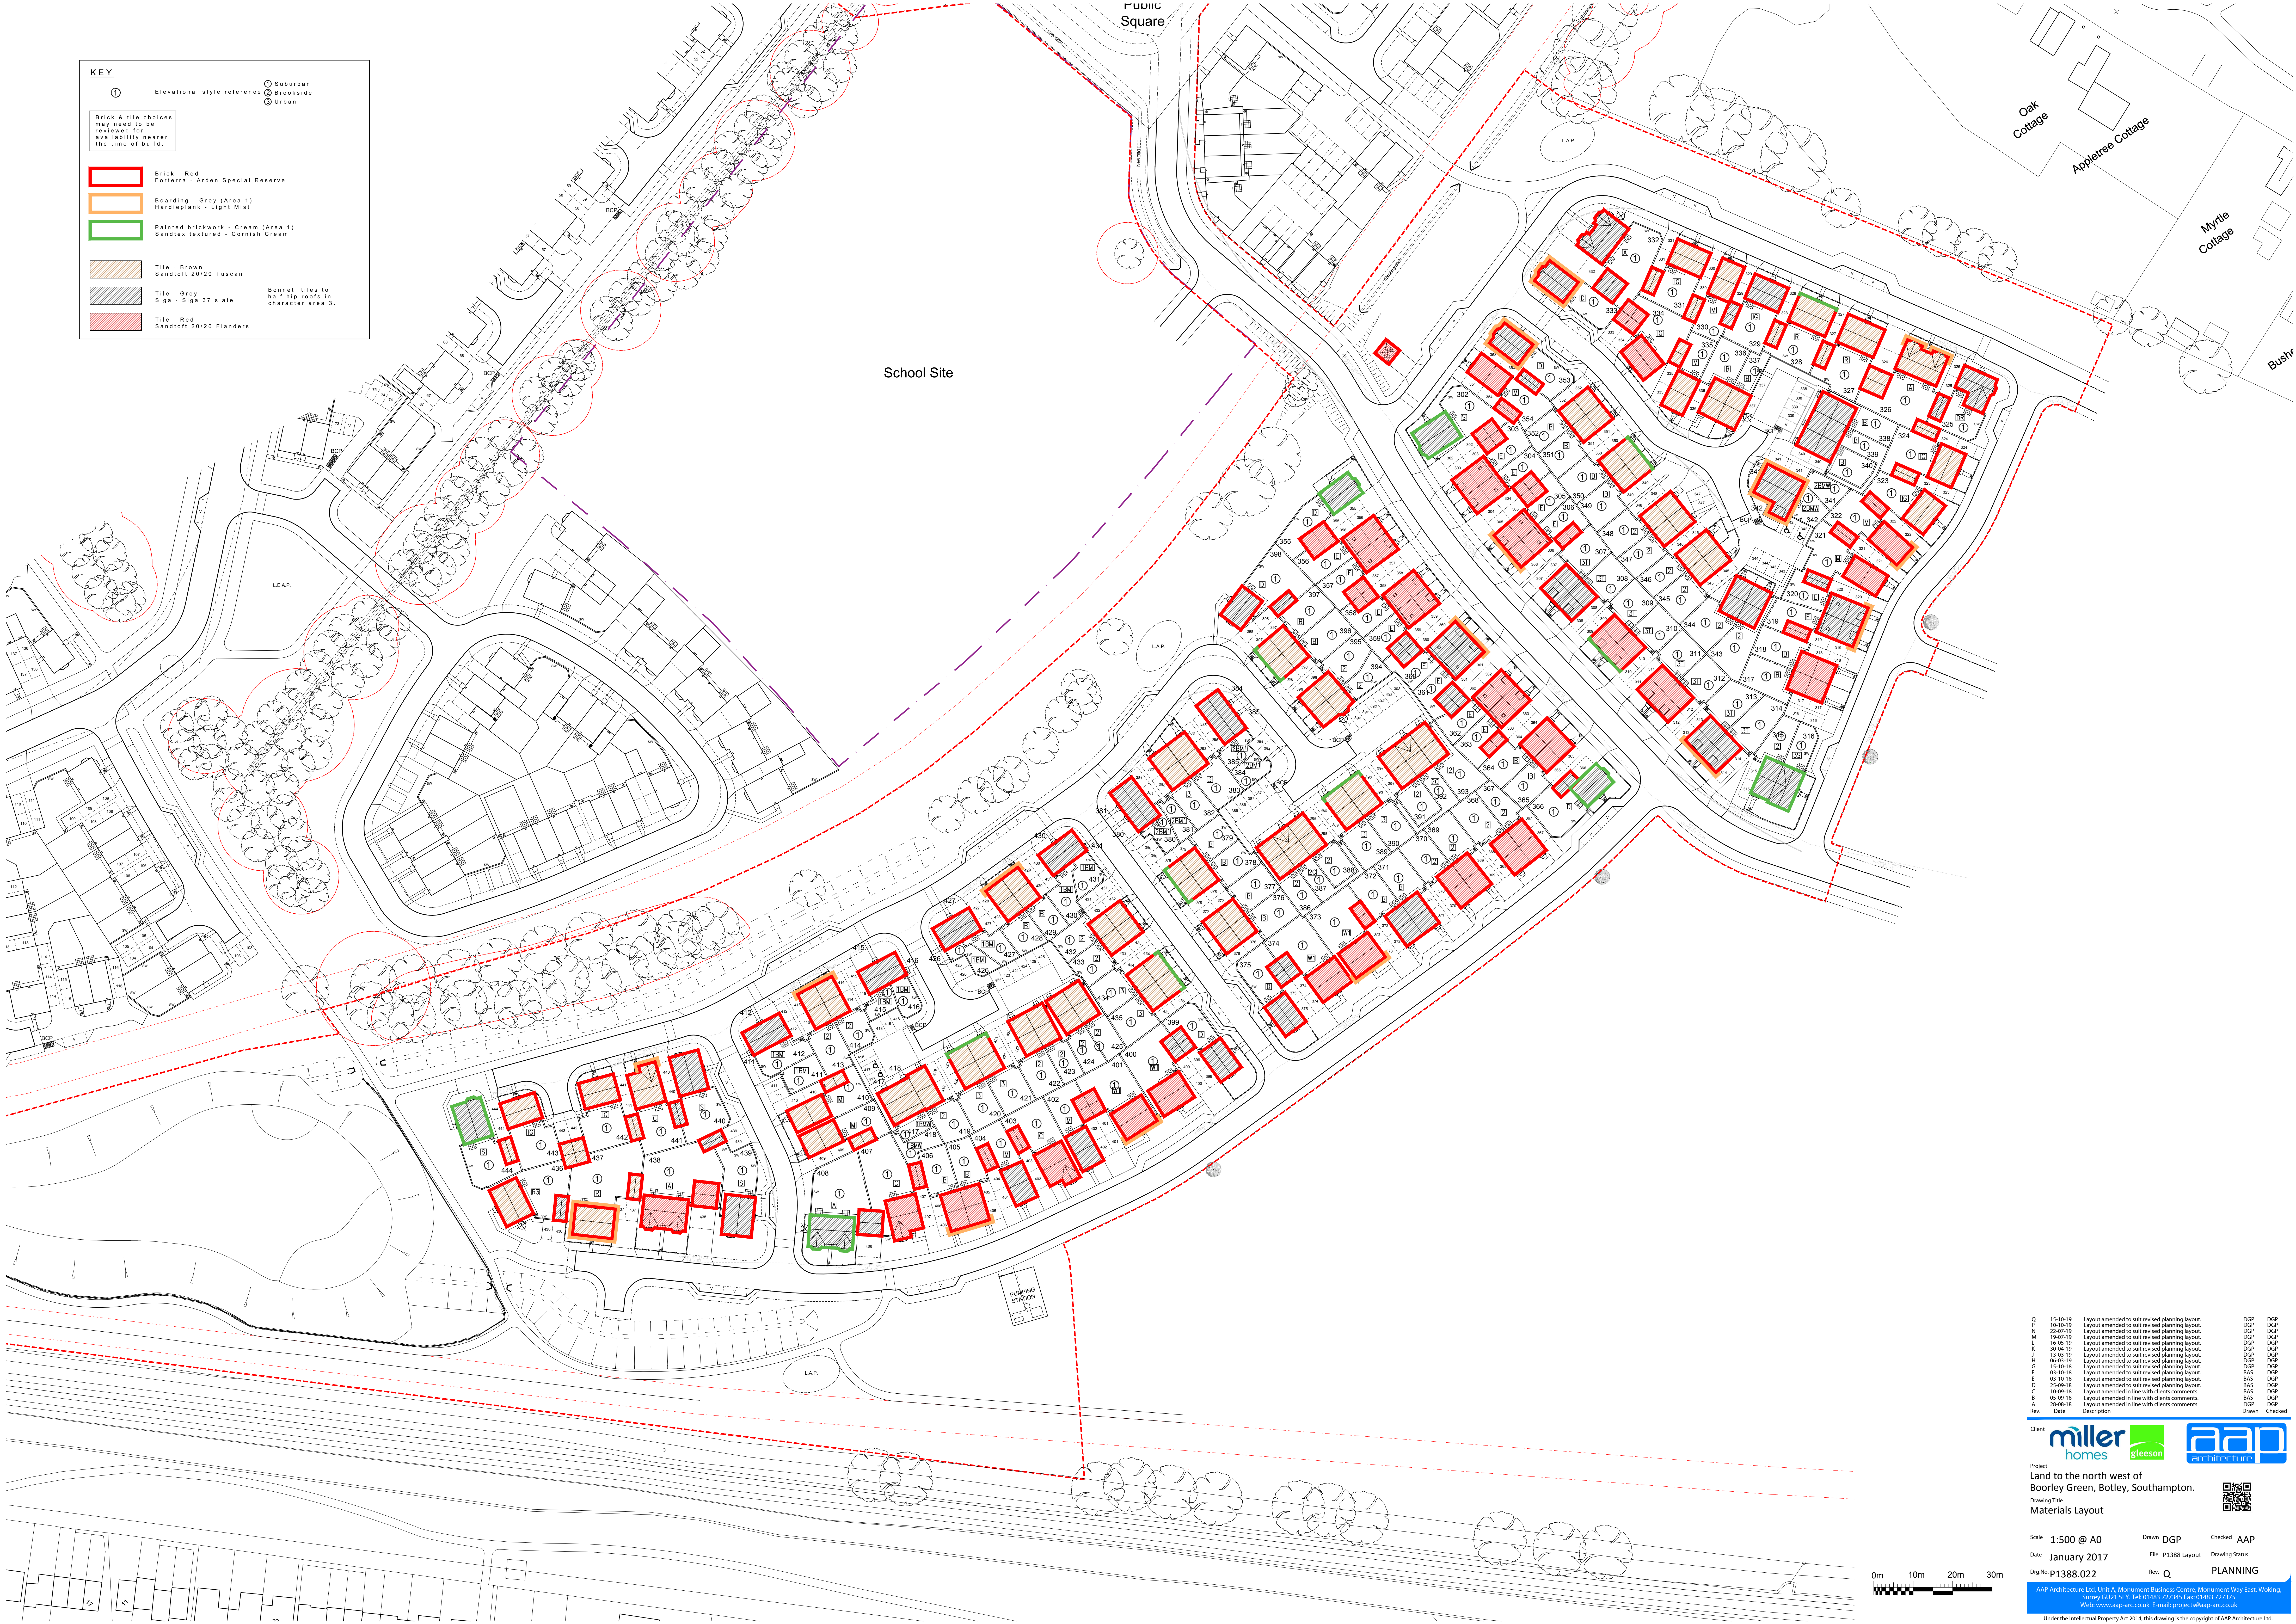

Q	15-10-19	Layout amended to suit revised planning layout.	DGP	DGP
P	10-10-19	Layout amended to suit revised planning layout.	DGP	DGP
N	22-07-19	Layout amended to suit revised planning layout.	DGP	DGP
M	19-07-19	Layout amended to suit revised planning layout.	DGP	DGP
L	16-05-19	Layout amended to suit revised planning layout.	DGP	DGP
K	30-04-19	Layout amended to suit revised planning layout.	DGP	DGP
J	13-03-19	Layout amended to suit revised planning layout.	DGP	DGP
H	06-03-19	Layout amended to suit revised planning layout.	DGP	DGP
G	15-10-18	Layout amended to suit revised planning layout.	DGP	DGP
F	03-10-18	Layout amended to suit revised planning layout.	BAS	DGP
E	05-10-18	Layout amended to suit revised planning layout.	BAS	DGP
D	25-09-18	Layout amended to suit revised planning layout.	BAS	DGP
C	10-09-18	Layout amended in line with clients comments.	BAS	DGP
B	05-09-18	Layout amended in line with clients comments.	BAS	DGP
A	26-08-18	Layout amended in line with clients comments.	DGP	DGP
Rev.	Date	Description	Drawn	Checked

Client **miller homes** **gleeson** **AAP architecture**

Project
Land to the north west of
Boorley Green, Botley, Southampton.

Drawing Title
Materials Layout

Scale 1:500 @ A0
Date January 2017
Drawing No P1388.022

Drawn DGP
File P1388 Layout
Rev Q

Checked AAP
Drawing Status
PLANNING

AAP Architecture Ltd, Unit A, Monument Business Centre, Monument Way East, Woking,
Surrey GU21 5LV. Tel: 01483 727545 Fax: 01483 727575
Web: www.aap-arc.co.uk Email: projects@aap-arc.co.uk

Under the Intellectual Property Act 2014, this drawing is the copyright of AAP Architecture Ltd.