


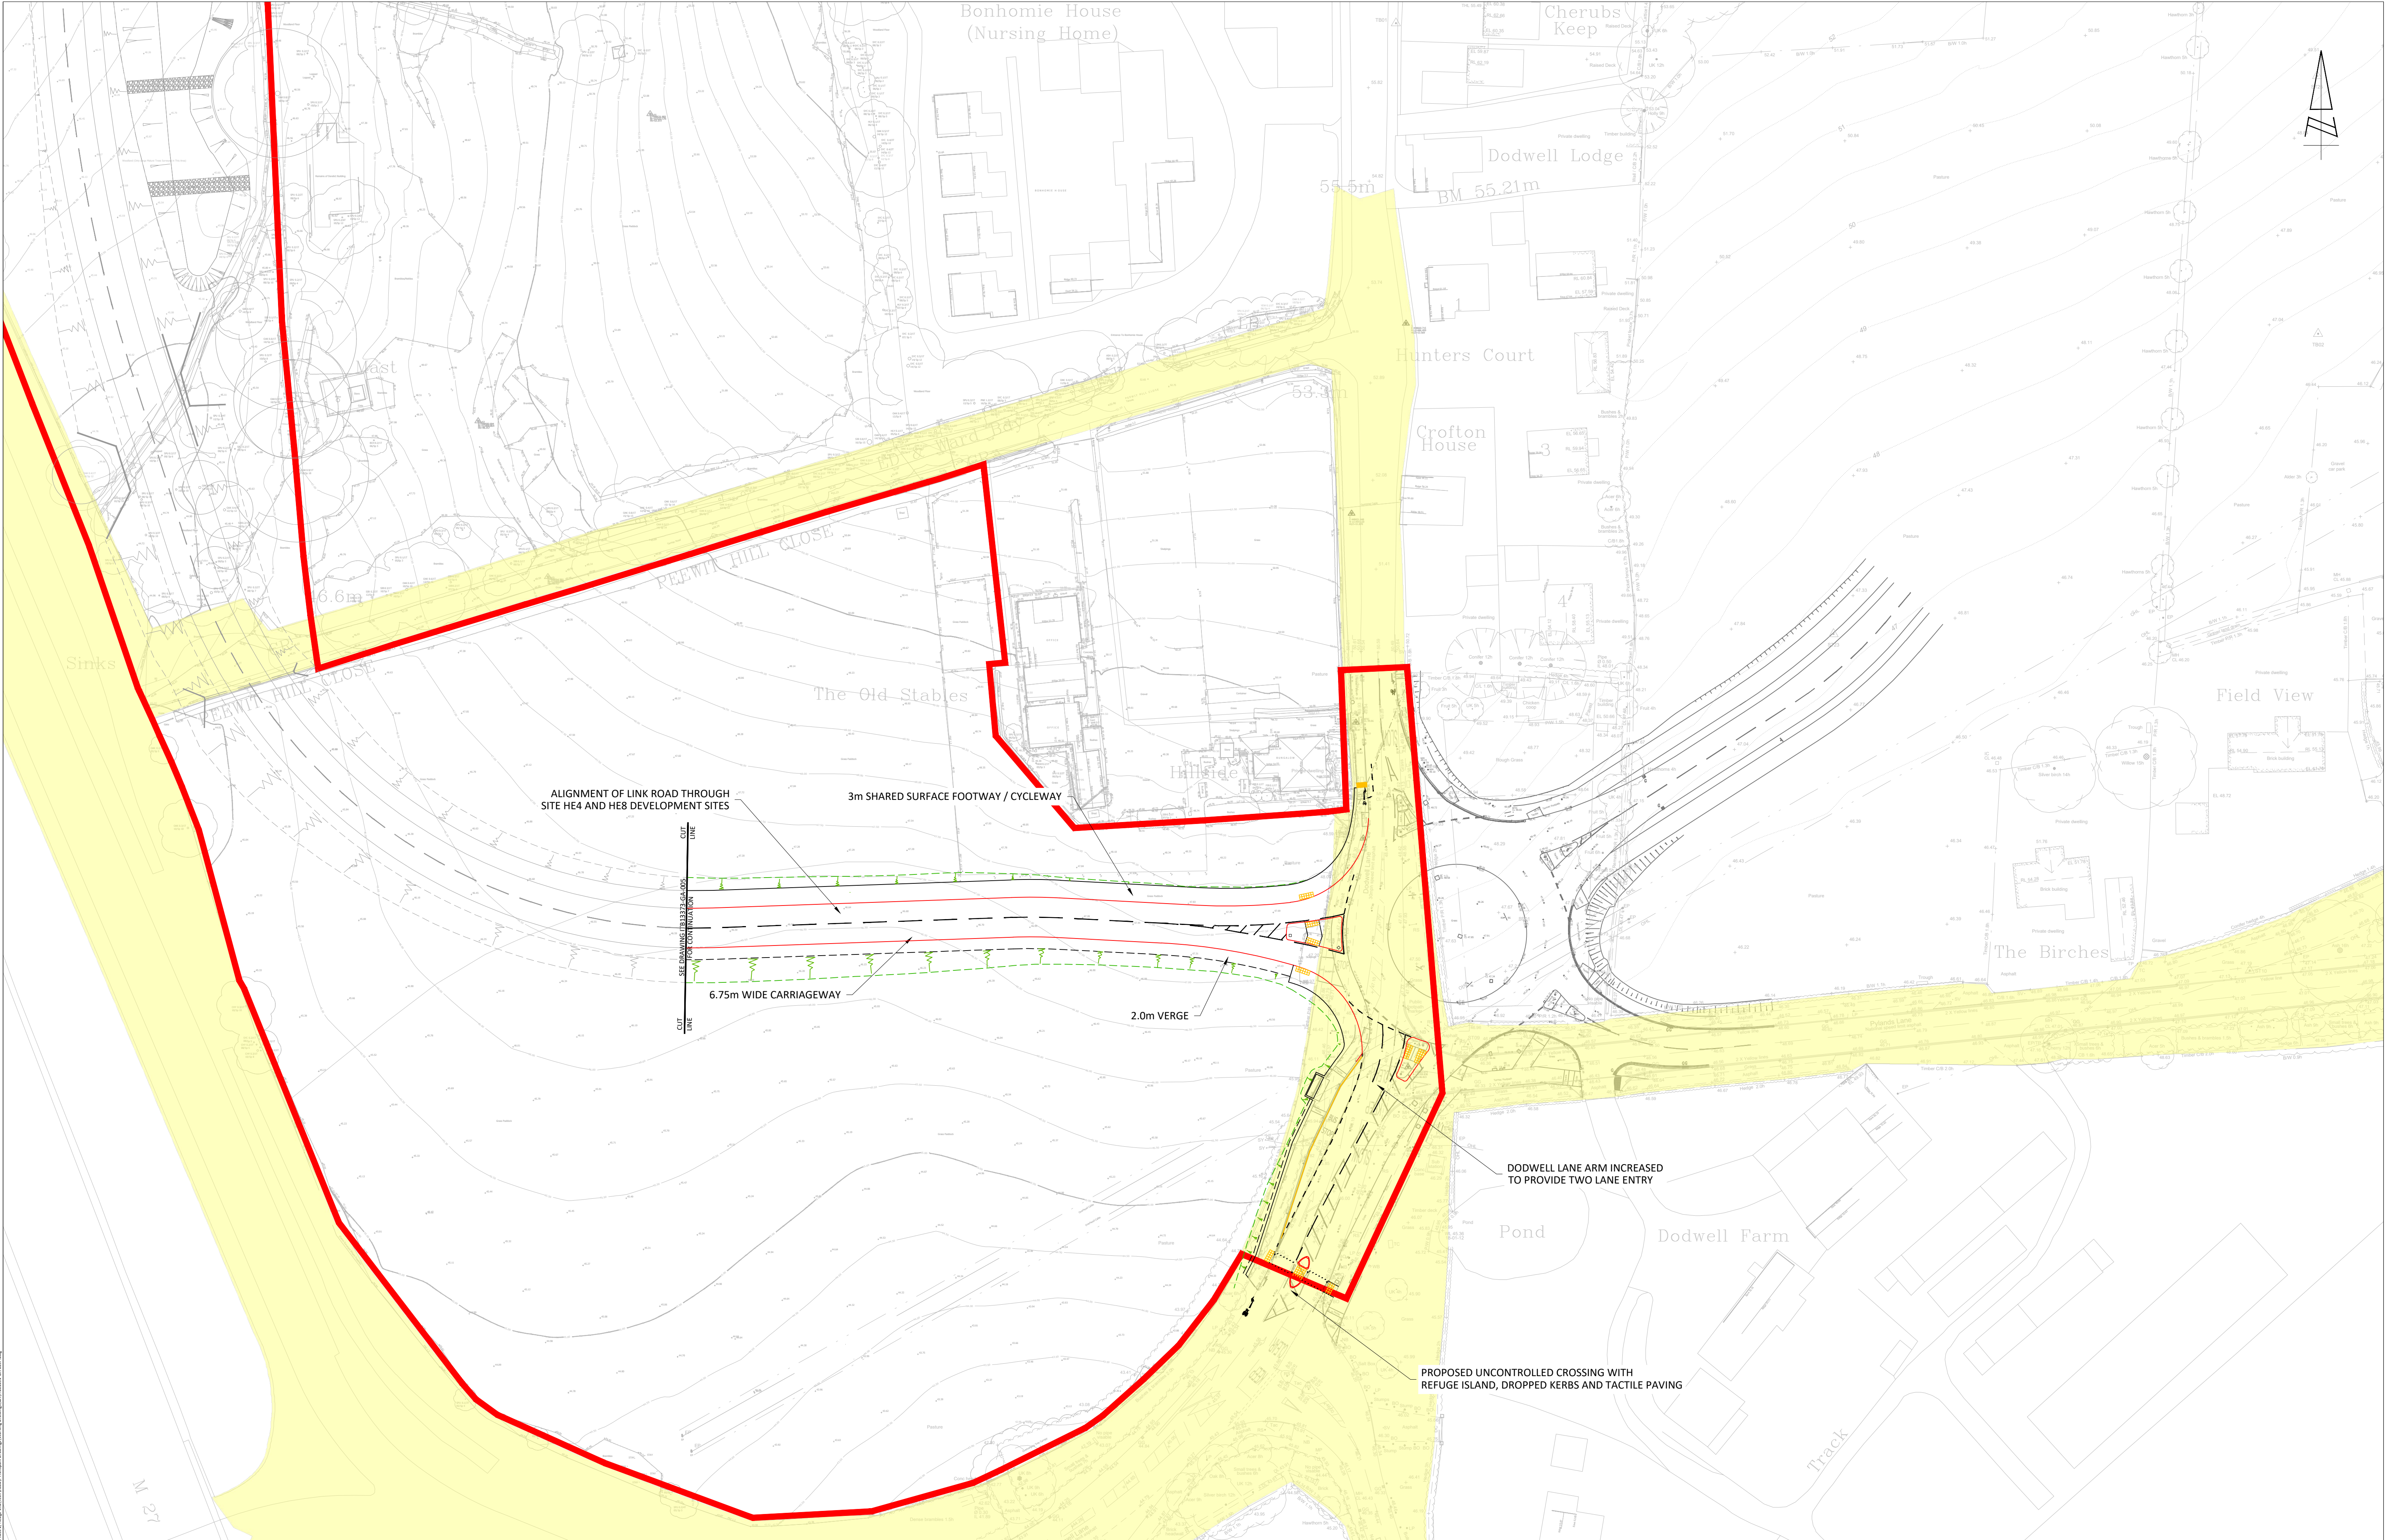

SCALE BAR @ 1:500

0 5 10 25 50

KEY:

HIGHWAY BOUNDARY

SITE BOUNDARY

1-Transport

Grove House, Lutyens Close, Chineham
Basingstoke, Hampshire, RG24 8AG
Tel: 01256 338640 Fax: 01256 338644
www.i-transport.co.uk

F	19.04.18	MC	DRAINAGE DETAIL REVISED	TW	TW	TITLE:
E	16.04.18	MC	UPDATES AS PER STAGE 1 RSA	TW	TW	
D	29.03.18	MC	ALIGNMENT REVISED	TW	TW	
C	11.01.18	MC	UPDATED IN LINE WITH HCC COMMENTS	TW	TW	
B	18.09.17	MC	MINOR AMENDMENTS	TW	TW	
REV	DATE	BY	DESCRIPTION	CHK	APP	PROJECT:
STATUS:			ISSUE			ST JOHNS PHASE 2, HEDGE END

PROPOSED SITE ACCESS FROM SUNDAY'S HILL BY-PASS / DODWELL LANE / PYLANDS LANE ROUNDABOUT

FOREMAN HOMES

SCALE @ A1: 1:500

FILE REF: ITB11091

DRAWING No: ITB11091-GA-009

PROJECT No: ITB11091

CHECKED: TW

DRAWN: MC

APPROVED: TW

DATE: 19.05.17

REV: F