


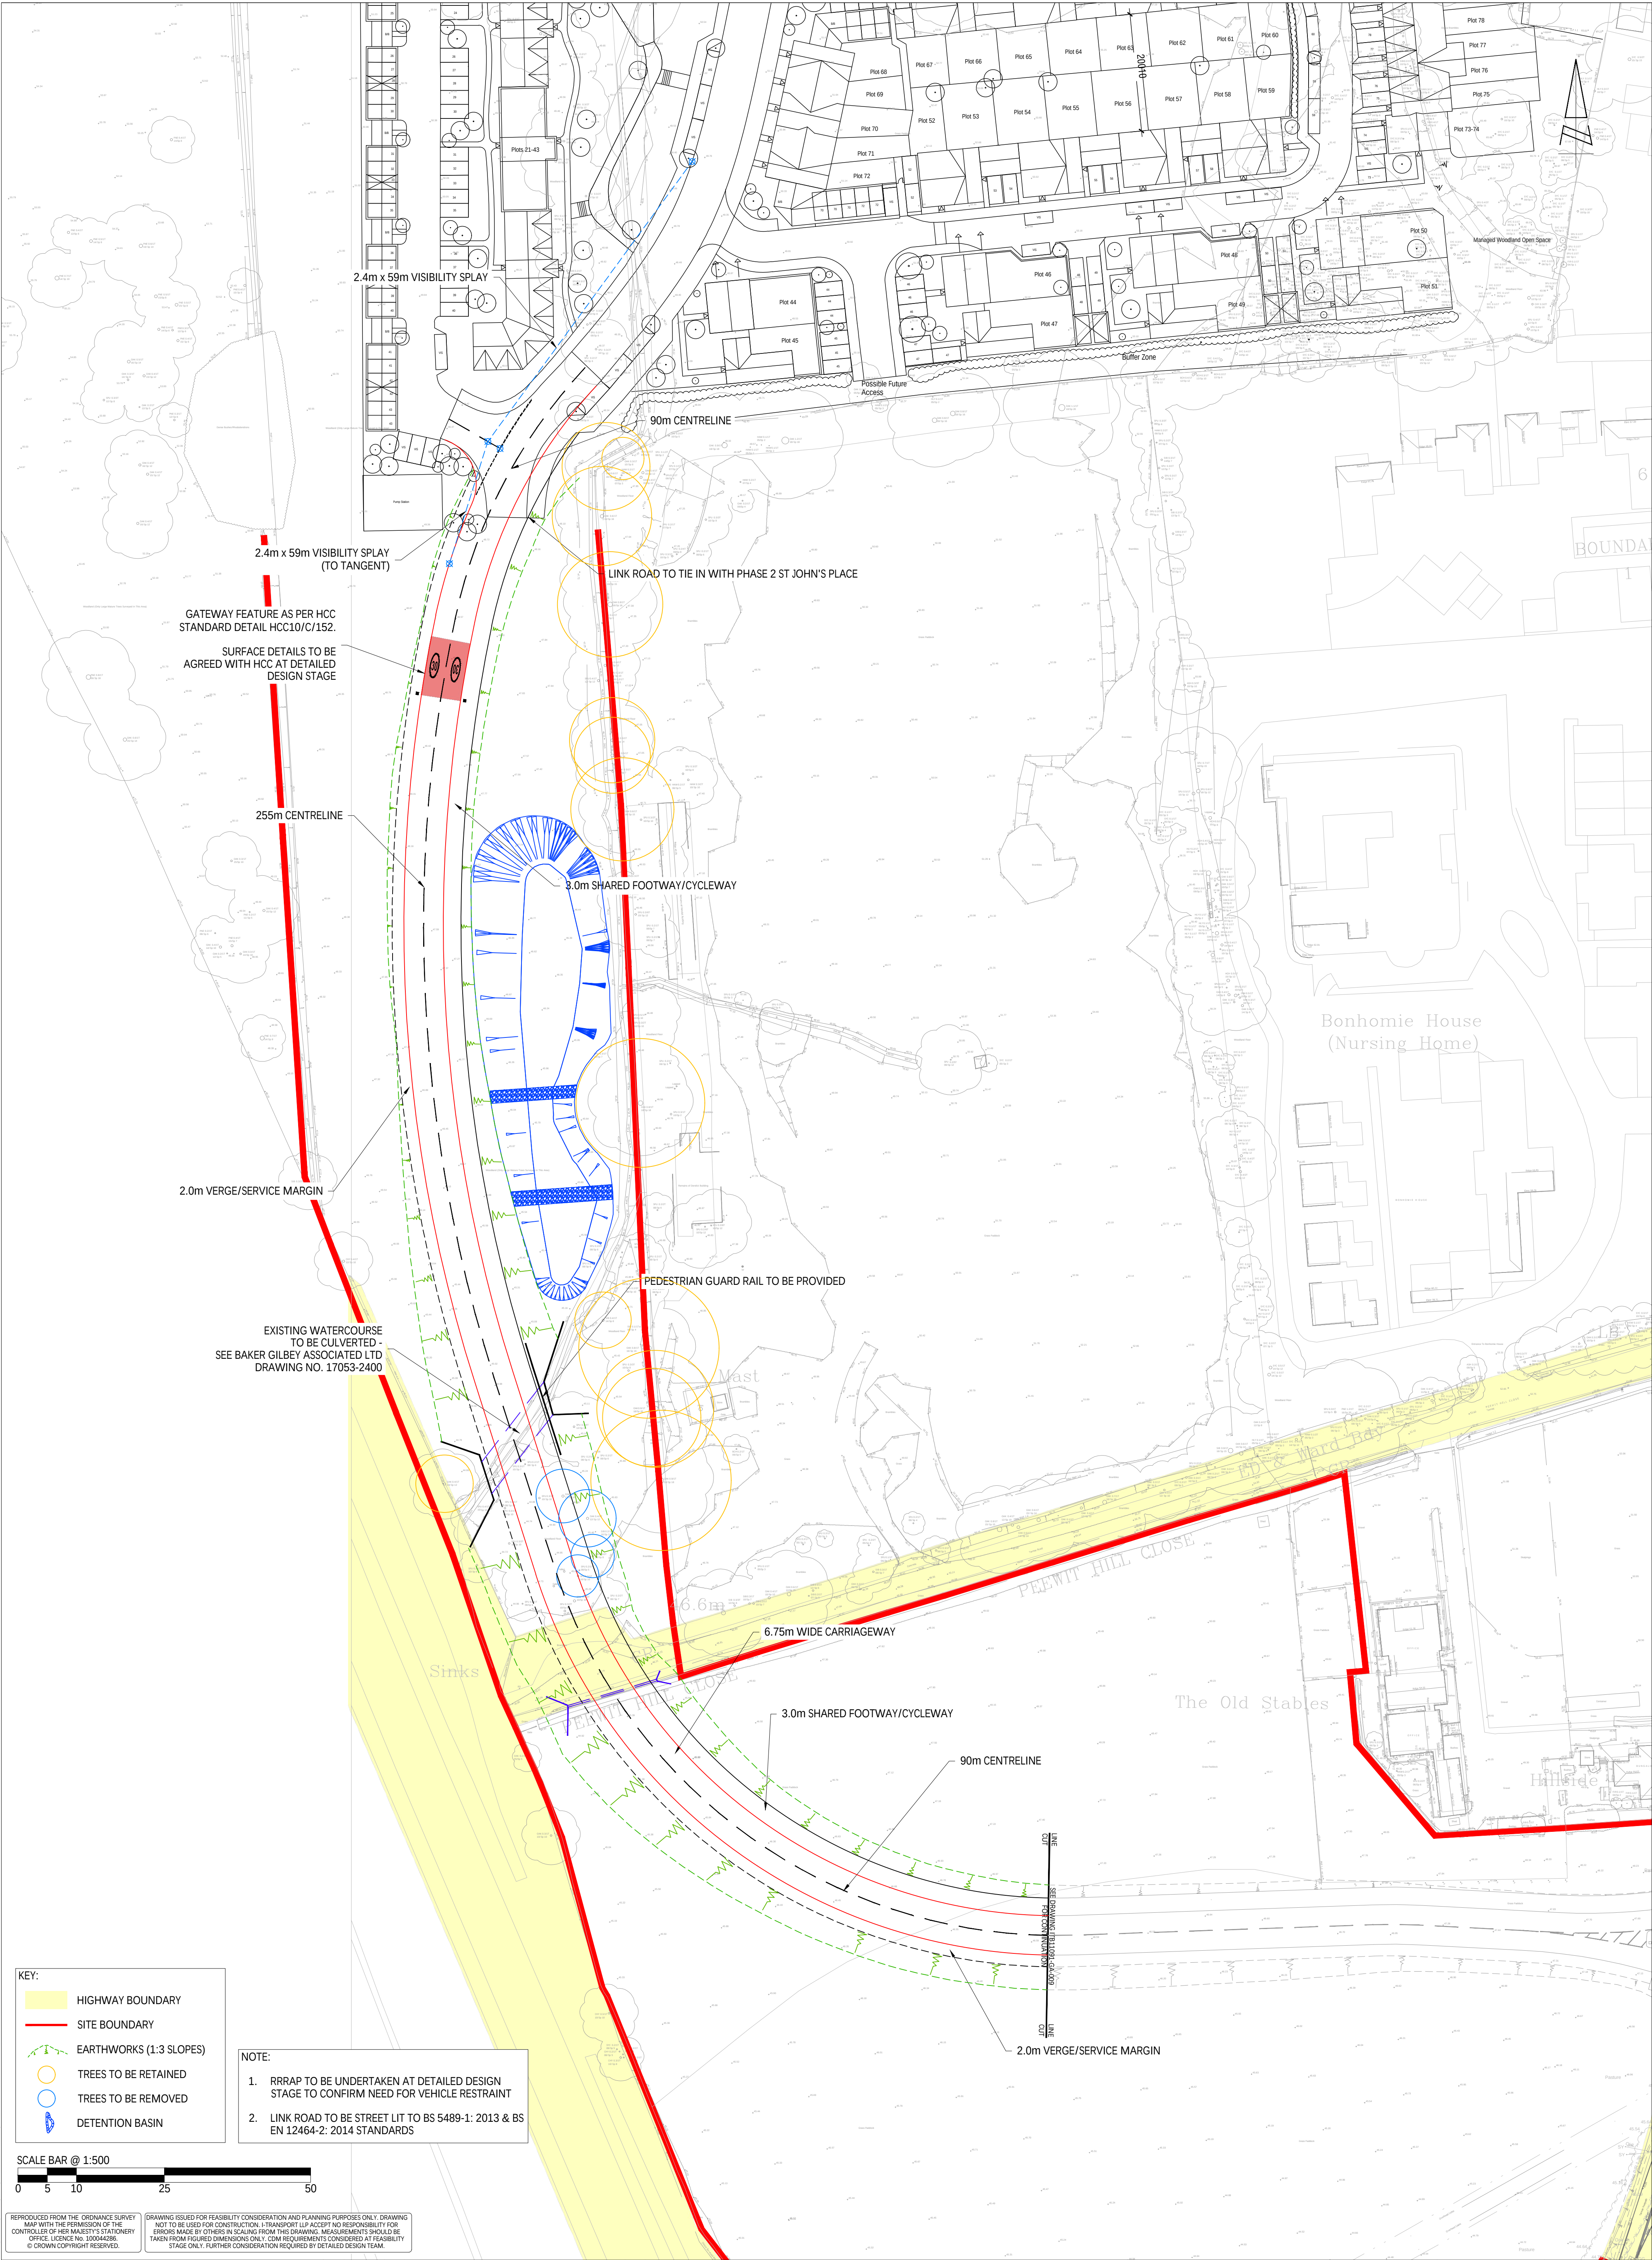


KEY:

- HIGHWAY BOUNDARY
- SITE BOUNDARY
- EARTHWORKS (1:3 SLOPES)
- TREES TO BE RETAINED
- TREES TO BE REMOVED
- DETENTION BASIN

NOTE:

- RRRAP TO BE UNDERTAKEN AT DETAILED DESIGN STAGE TO CONFIRM NEED FOR VEHICLE RESTRAINT
- LINK ROAD TO BE STREET LIT TO BS 5489-1: 2013 & BS EN 12464-2: 2014 STANDARDS

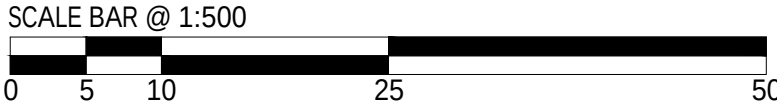

REPRODUCED FROM THE ORDNANCE SURVEY MAP WITH THE PERMISSION OF THE CONTROLLER OF HER MAJESTY'S STATIONERY OFFICE. LICENCE NO. 100044285. © CROWN COPYRIGHT RESERVED.

DRAWING ISSUED FOR FEASIBILITY CONSIDERATION AND PLANNING PURPOSES ONLY. DRAWING NOT TO BE USED FOR CONSTRUCTION. I-TRANSPORT LLP ACCEPT NO RESPONSIBILITY FOR ERRORS MADE BY OTHERS IN SCALING FROM THIS DRAWING. MEASUREMENTS SHOULD BE TAKEN FROM FIGURED DIMENSIONS ONLY. COM REQUIREMENTS CONSIDERED AT FEASIBILITY STAGE ONLY. FURTHER CONSIDERATION REQUIRED BY DETAILED DESIGN TEAM.

</			
--	--	--	--