

Tree protection plan
Location of trees, categorisation & protection/management proposals at 82 St Johns Road, Hedge End, Southampton

Barrell Plan Ref: 20184-BT1

Provided Plan Refs: 90304 P02 & 90304 BR02



Permission is granted to scale from this drawing for Local Authority Planning Approval purposes relating to tree protection measures only. Where applicable this drawing is to be read in conjunction with the arboricultural report. This drawing is the copyright of Barrell Tree Consultancy 2020. ©

This drawing to be reproduced in colour only.

www.barrelltreecare.co.uk

TX

BS category C

Trees of low quality

TX

Tree for removal

Proposed layout


Proposed services

Proposed soakaway

Protective barrier/fencing

Construction exclusion zone (CEZ)

Root protection area (RPA) boundaries for category C trees

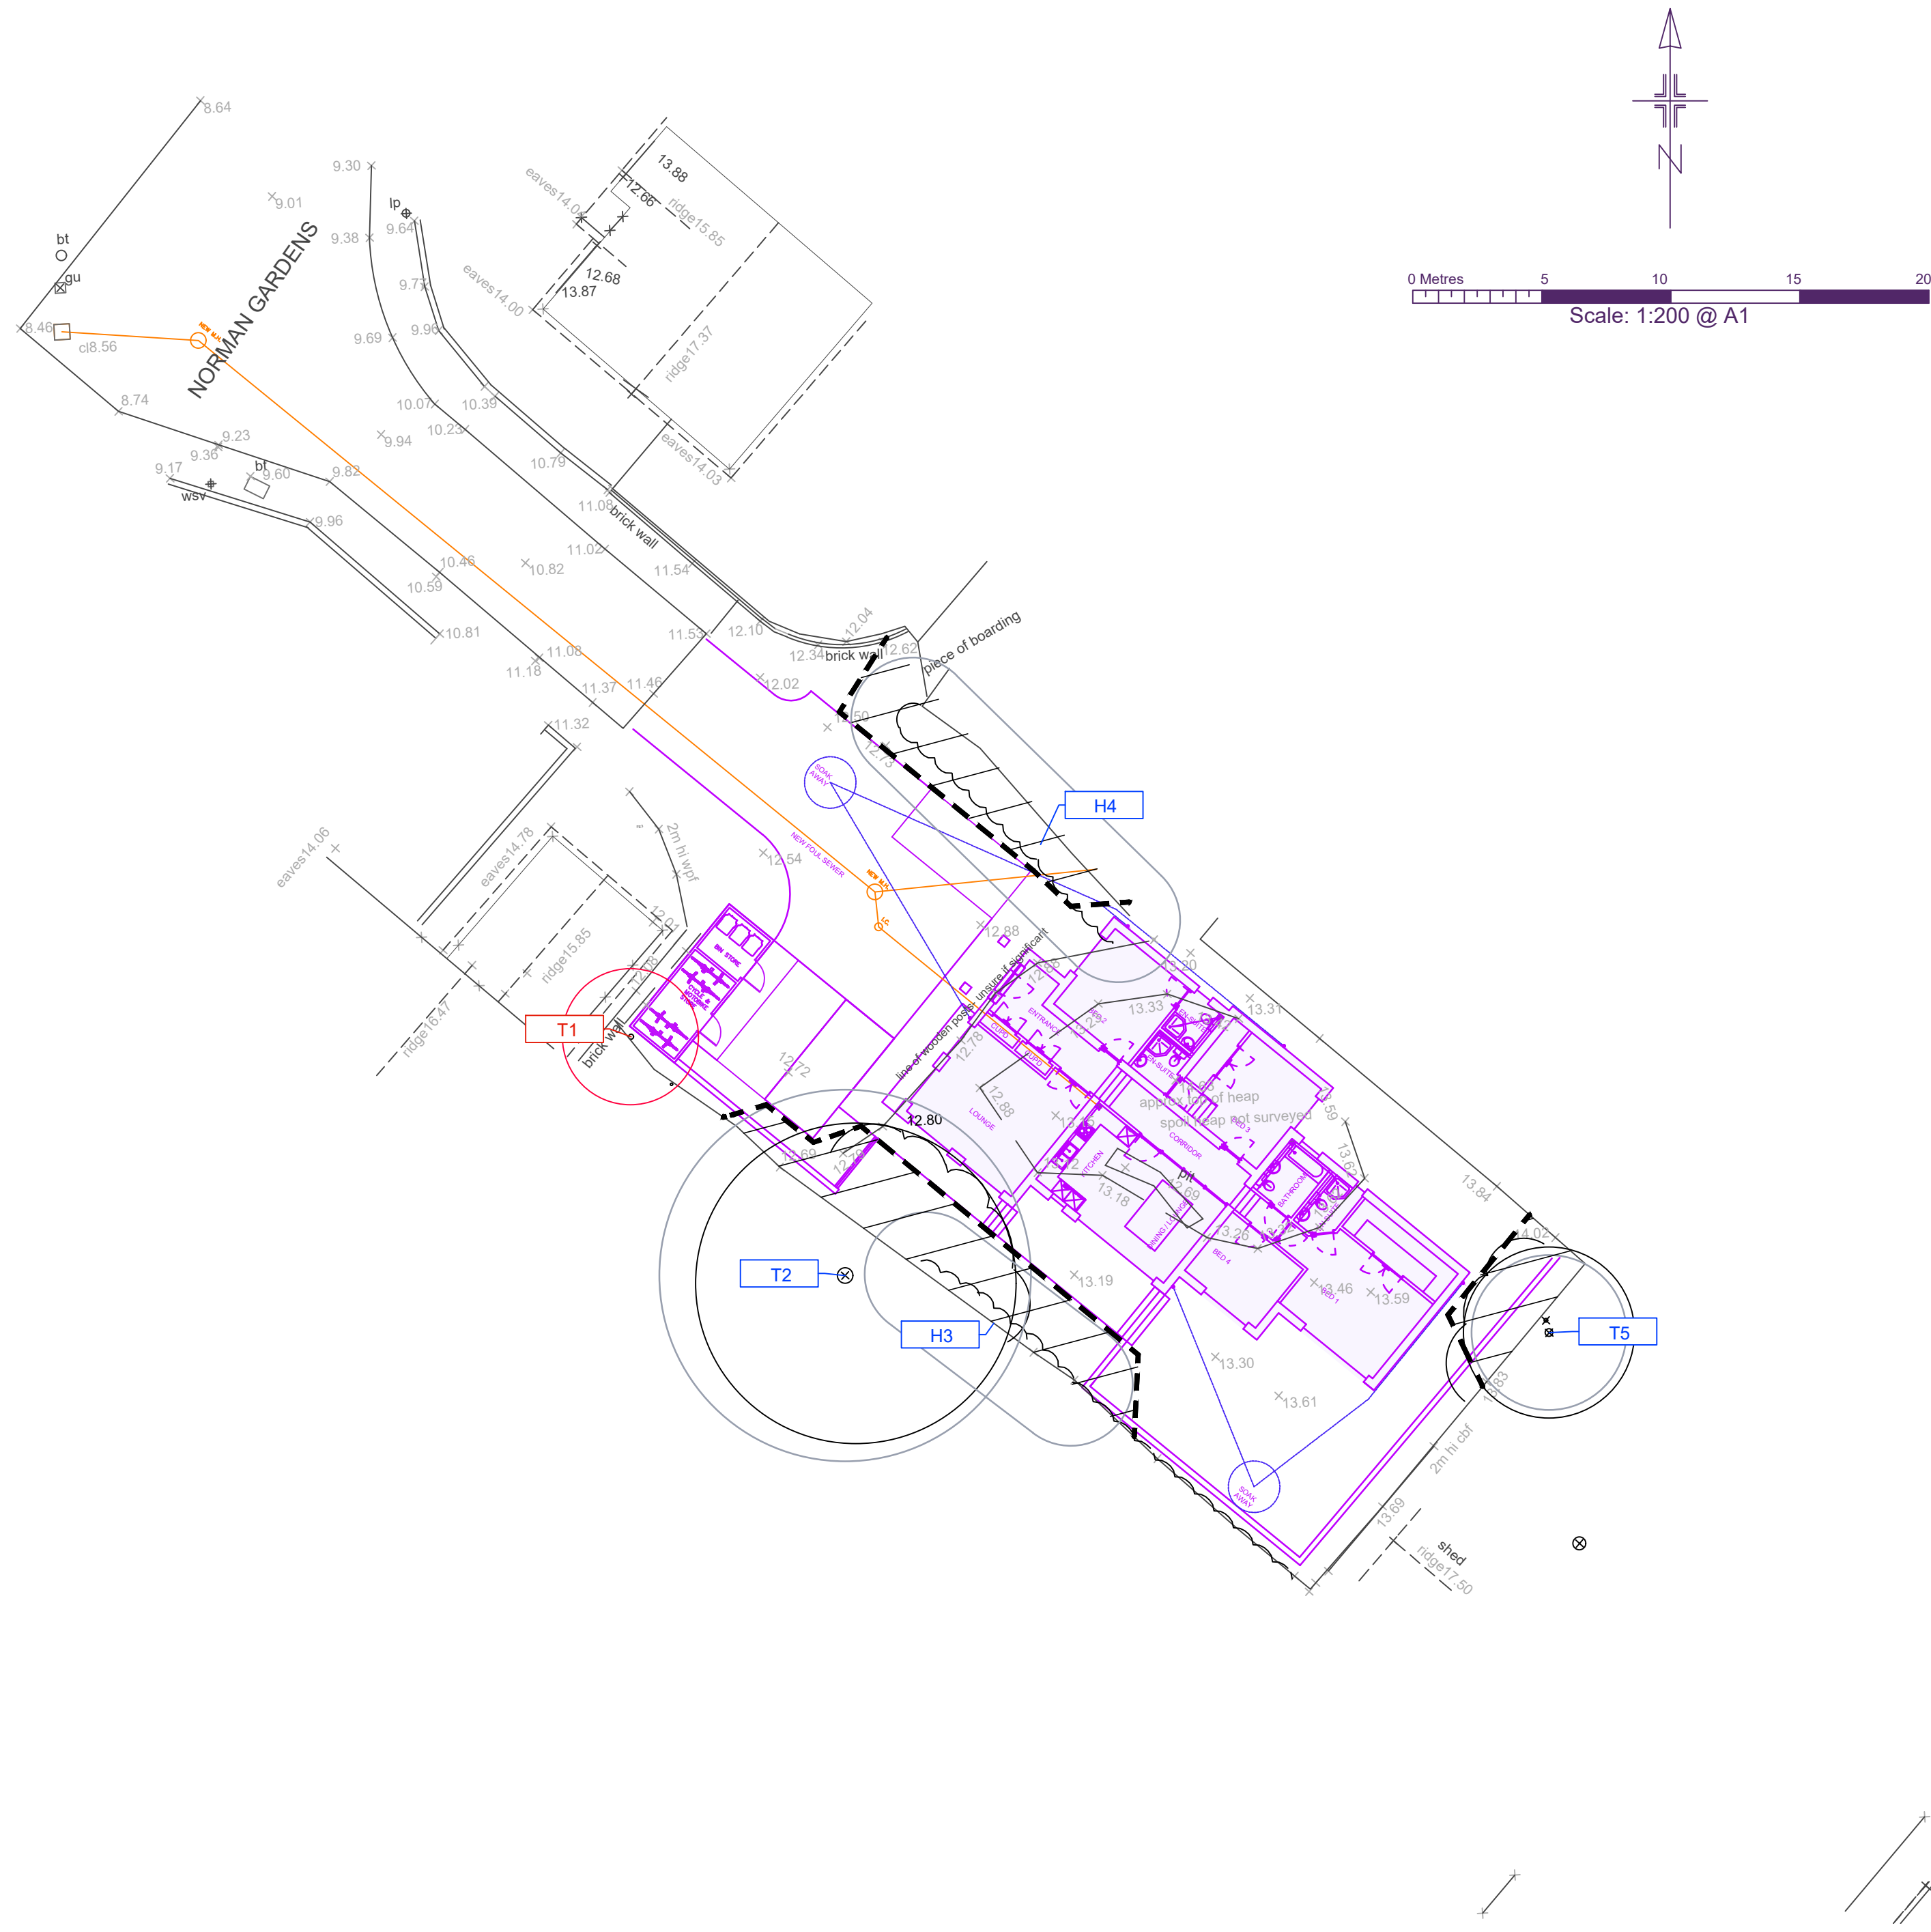



SGN 1

Monitoring tree protection

Always:

- have a pre-commencement meeting with the tree consultant before development starts
- use the tree consultant to regularly check that protection remains fit for purpose
- use the tree consultant to supervise work in RPAs
- keep a written record of supervision





SGN 2

Fencing protected trees

Always:

- install protection before development starts
- make sure protection is fit for purpose, i.e. it prevents damage to trees and soil
- keep protection in place until there is no risk to trees
- get written permission to move or remove any protection





SGN 12

Landscaping in RPAs

Always:

- use the tree consultant to supervise work in RPAs
- avoid raising ground levels within 1m of the trunks of retained trees



How to use plan

More detailed guidance on each Site Guidance Note (SGN) can be found in a printed hard copy compilation of all the SGNs, **Manual for Managing Trees On Development Sites version 2.1**, issued to the Site Manager at the pre-commencement site meeting (**Note:** This should be retained on site throughout the duration of works). Additionally, an electronic pdf compilation of all the SGNs, was submitted with this drawing to the local planning authority and the client. Alternatively, a pdf of each SGN can be downloaded by:

- clicking the image links in the electronic pdf version of this plan;
- holding a mobile phone QR (Quick Response) code reader over the QR code in the paper version of this plan; or,
- visiting our website at <https://www.barrelltreecare.co.uk/resources/technical-guidance>