
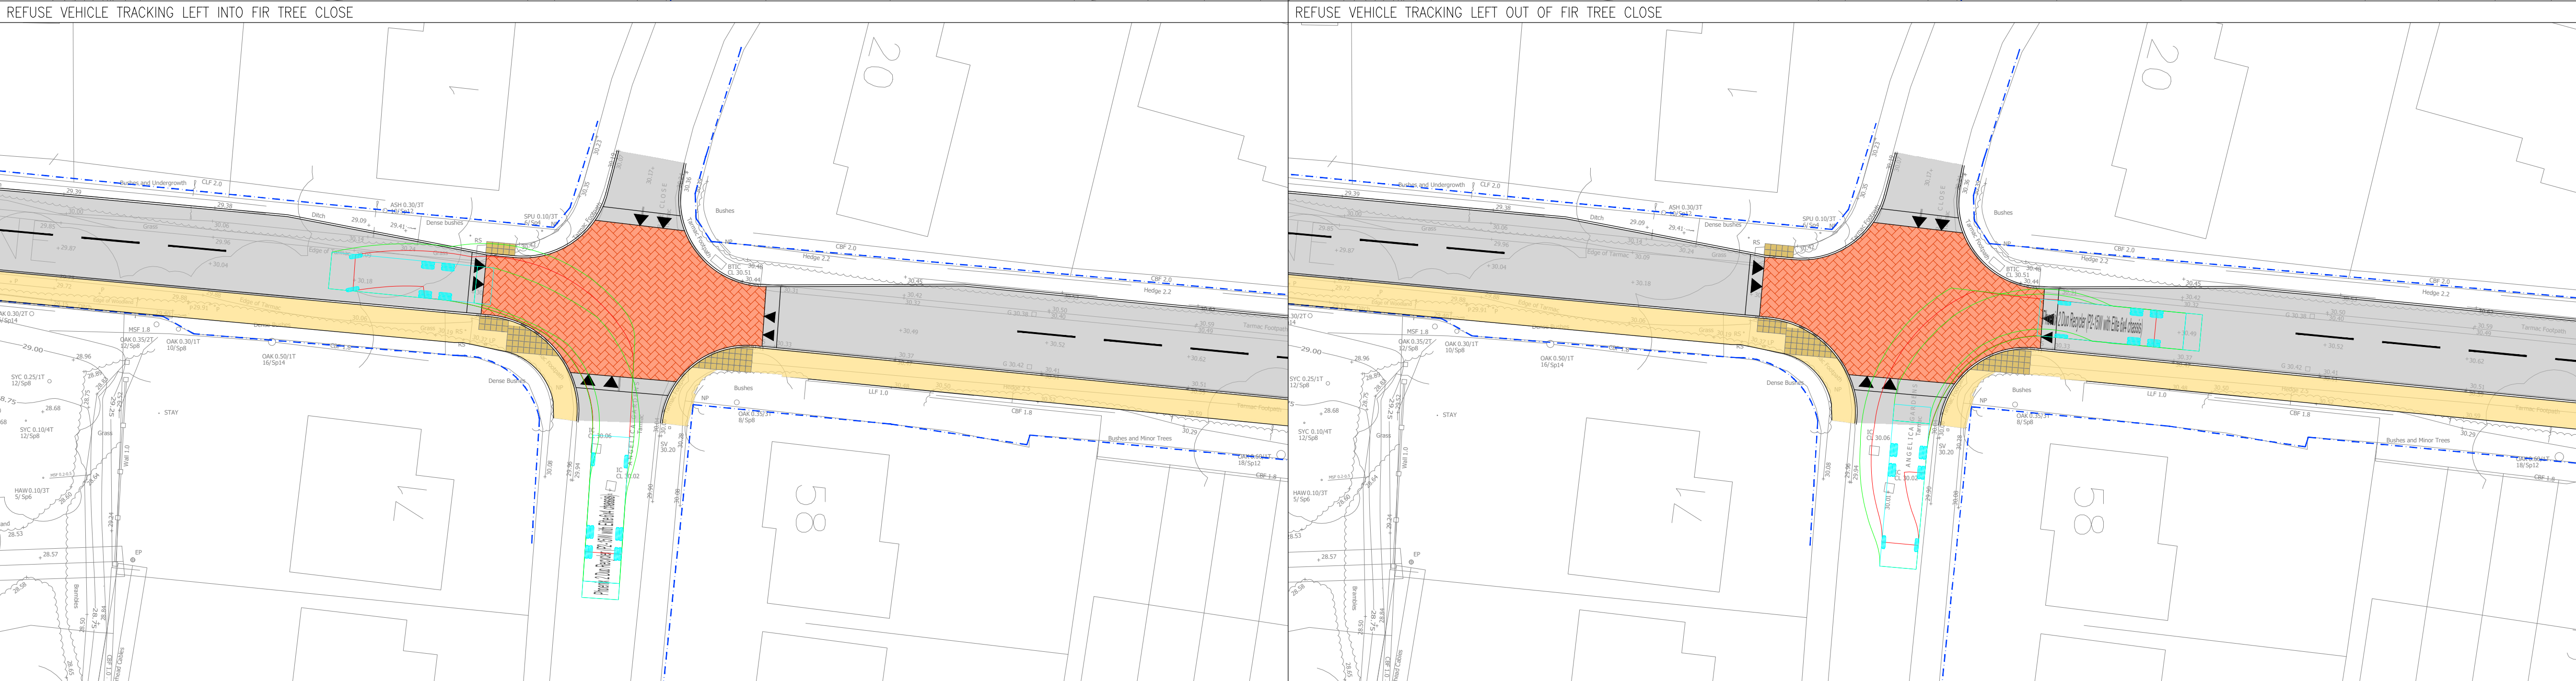
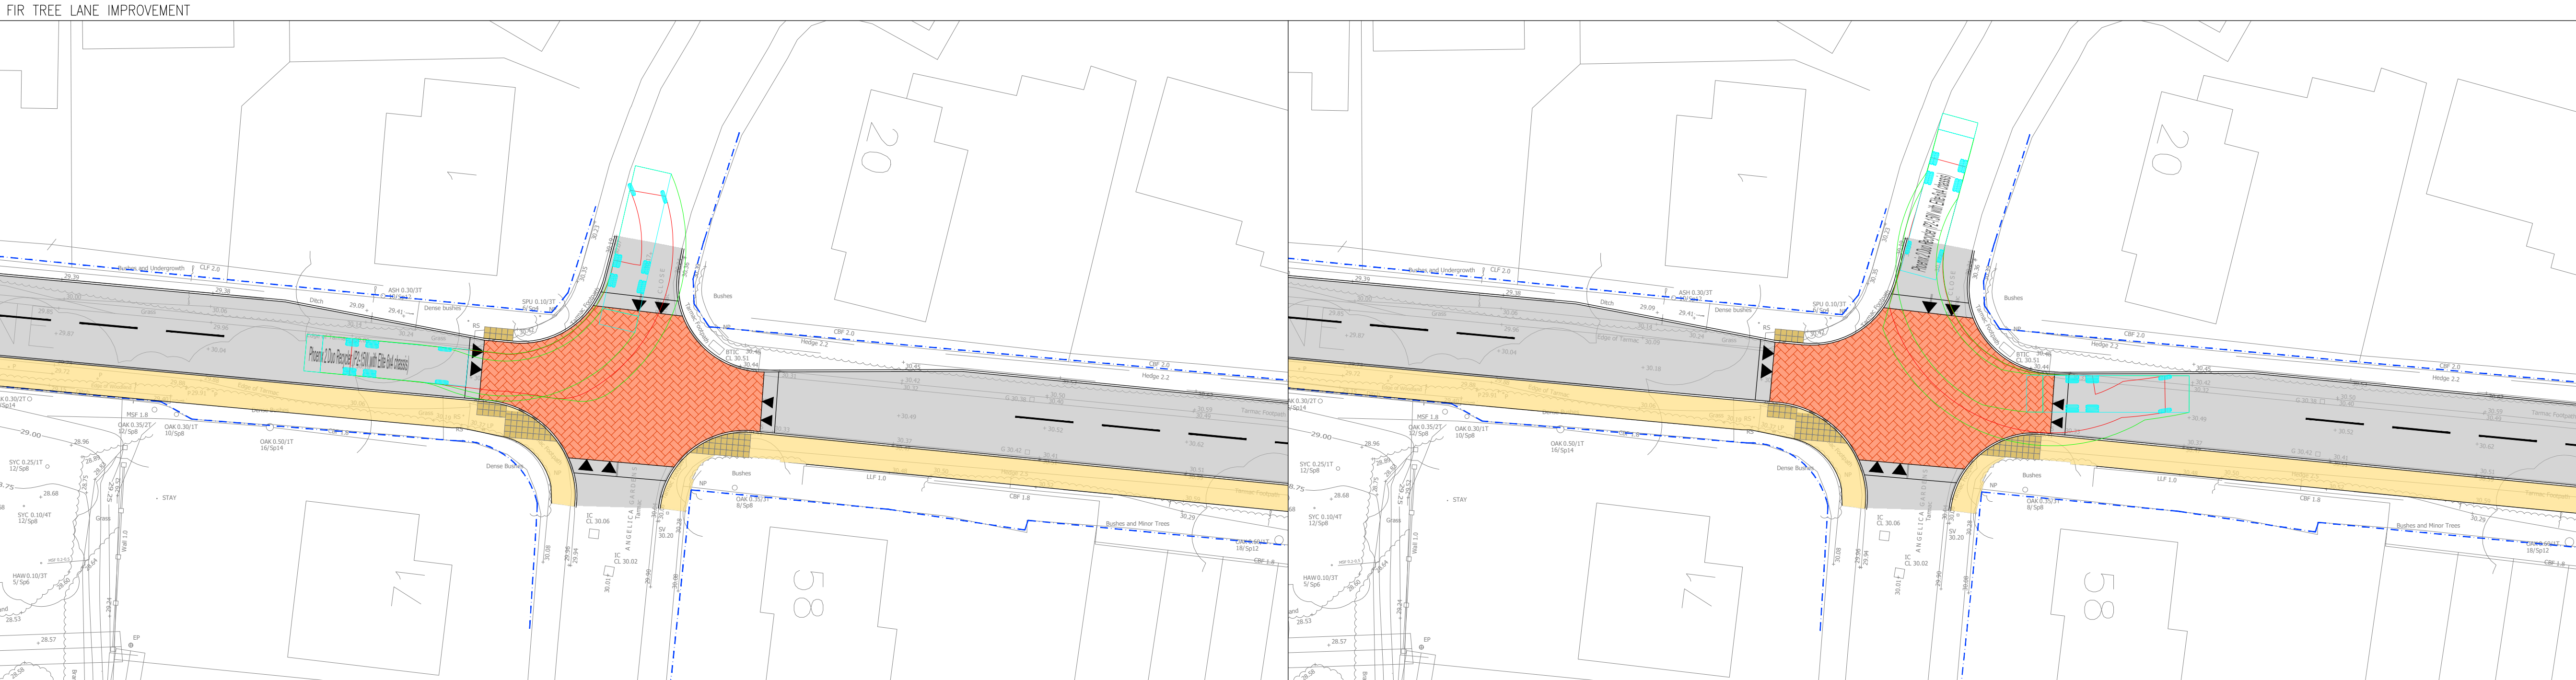


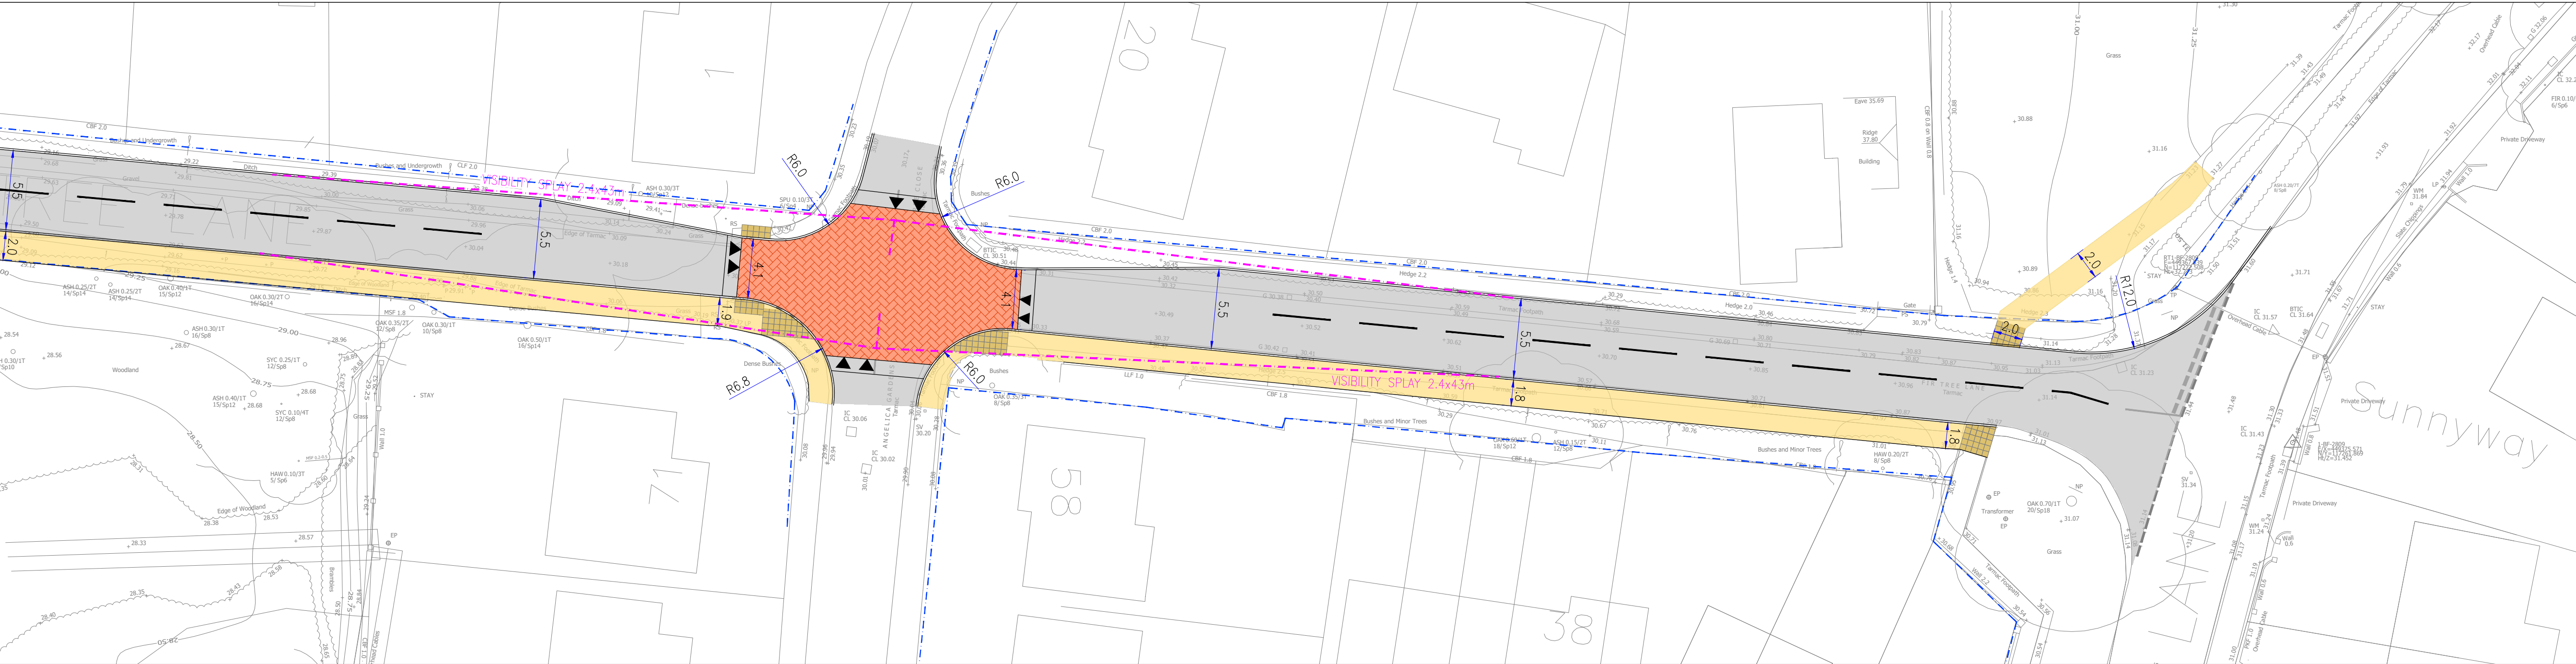

The drawings, information and data recorded in this document ("the information") is the property of Paul Basham Associates. This document and the information are solely for the use of the authorized recipient and this document may not be used, copied or reproduced in whole or part for any purposes other than which it was supplied by Paul Basham Associates. Paul Basham Associates makes no representation, undertakes no duty and accepts no responsibilities to any third party who may use or rely upon this document or the information.

GENERAL NOTES

1. THIS DRAWING IS INTENDED TO BE VIEWED IN COMBINATION WITH ALL RELEVANT ARCHITECTS, ENGINEERS, SERVICES AND SPECIALIST DRAWINGS AND SPECIFICATION.
2. ANY VARIATIONS OR DISCREPANCIES BETWEEN THESE DRAWINGS IN TERMS OF DIMENSIONS OR DETAILS SHOULD BE DRAWN TO THE ATTENTION OF THE ARCHITECT AND/OR THE ENGINEER FOR CLARIFICATION.
3. PAUL BASHAM ASSOCIATES ACCEPTS NO RESPONSIBILITY FOR THE ACCURACY OF BACKGROUND INFORMATION PRODUCED BY THIRD PARTIES – THIS MUST BE TREATED AS INDICATIVE ONLY.
4. ALL DIMENSIONS AND LEVELS ARE IN METRES. DO NOT SCALE THIS DRAWING, PRINT, PLOT OR DISK.
5. THIS DRAWING SHOULD ONLY BE USED FOR CONSTRUCTION IF THE PROJECT PHASE IN THE TITLE FRAME BELOW IS SHOWN AS "CONSTRUCTION". PAUL BASHAM ASSOCIATES TAKE NO RESPONSIBILITY FOR CONSTRUCTION WORKS UNDERTAKEN TO DRAWINGS WHICH ARE NOT MARKED UNDER THIS PHASE.

LEGEND

PROPOSED FOOTWAY

PROPOSED CARRIAGEWAY

RAISED TABLE

VISIBILITY SPLAYS

VEHICLE PROFILE

Phoenix 2 Duo Recycler (P2-15W with Elite 6x4 chassis)

Overall Length	11.220m
Overall Width	2.550m
Overall Body Height	3.755m
Mini Body Ground Clearance	1.149m
Track Width	2.250m
Lock to lock time	4.00s
Kerb to Kerb Turning Radius	11.500m

NORTH

Rev	Description	Date	By	Chkd

Paul Basham Associates Ltd
The Botby, Cams Hall Estate, Farnham, PO16 8JT
01253 711 000
info@paulbashamassociates.com www.paulbashamassociates.com

ONE HORTON HEATH

Project Name
LAND AT HORTON HEATH
EASTLEIGH

Title
FIR TREE LANE IMPROVEMENT

Project Phase
PRELIMINARY

Checked By JL	Checked Date 18.11.2020	Drawn By COH	Drawn Date 16.11.2020
Client Drawing No. -		Scale 1:250	(AT A1 SIZE)
PBA Drawing No. 039.0014.701			Revision -