


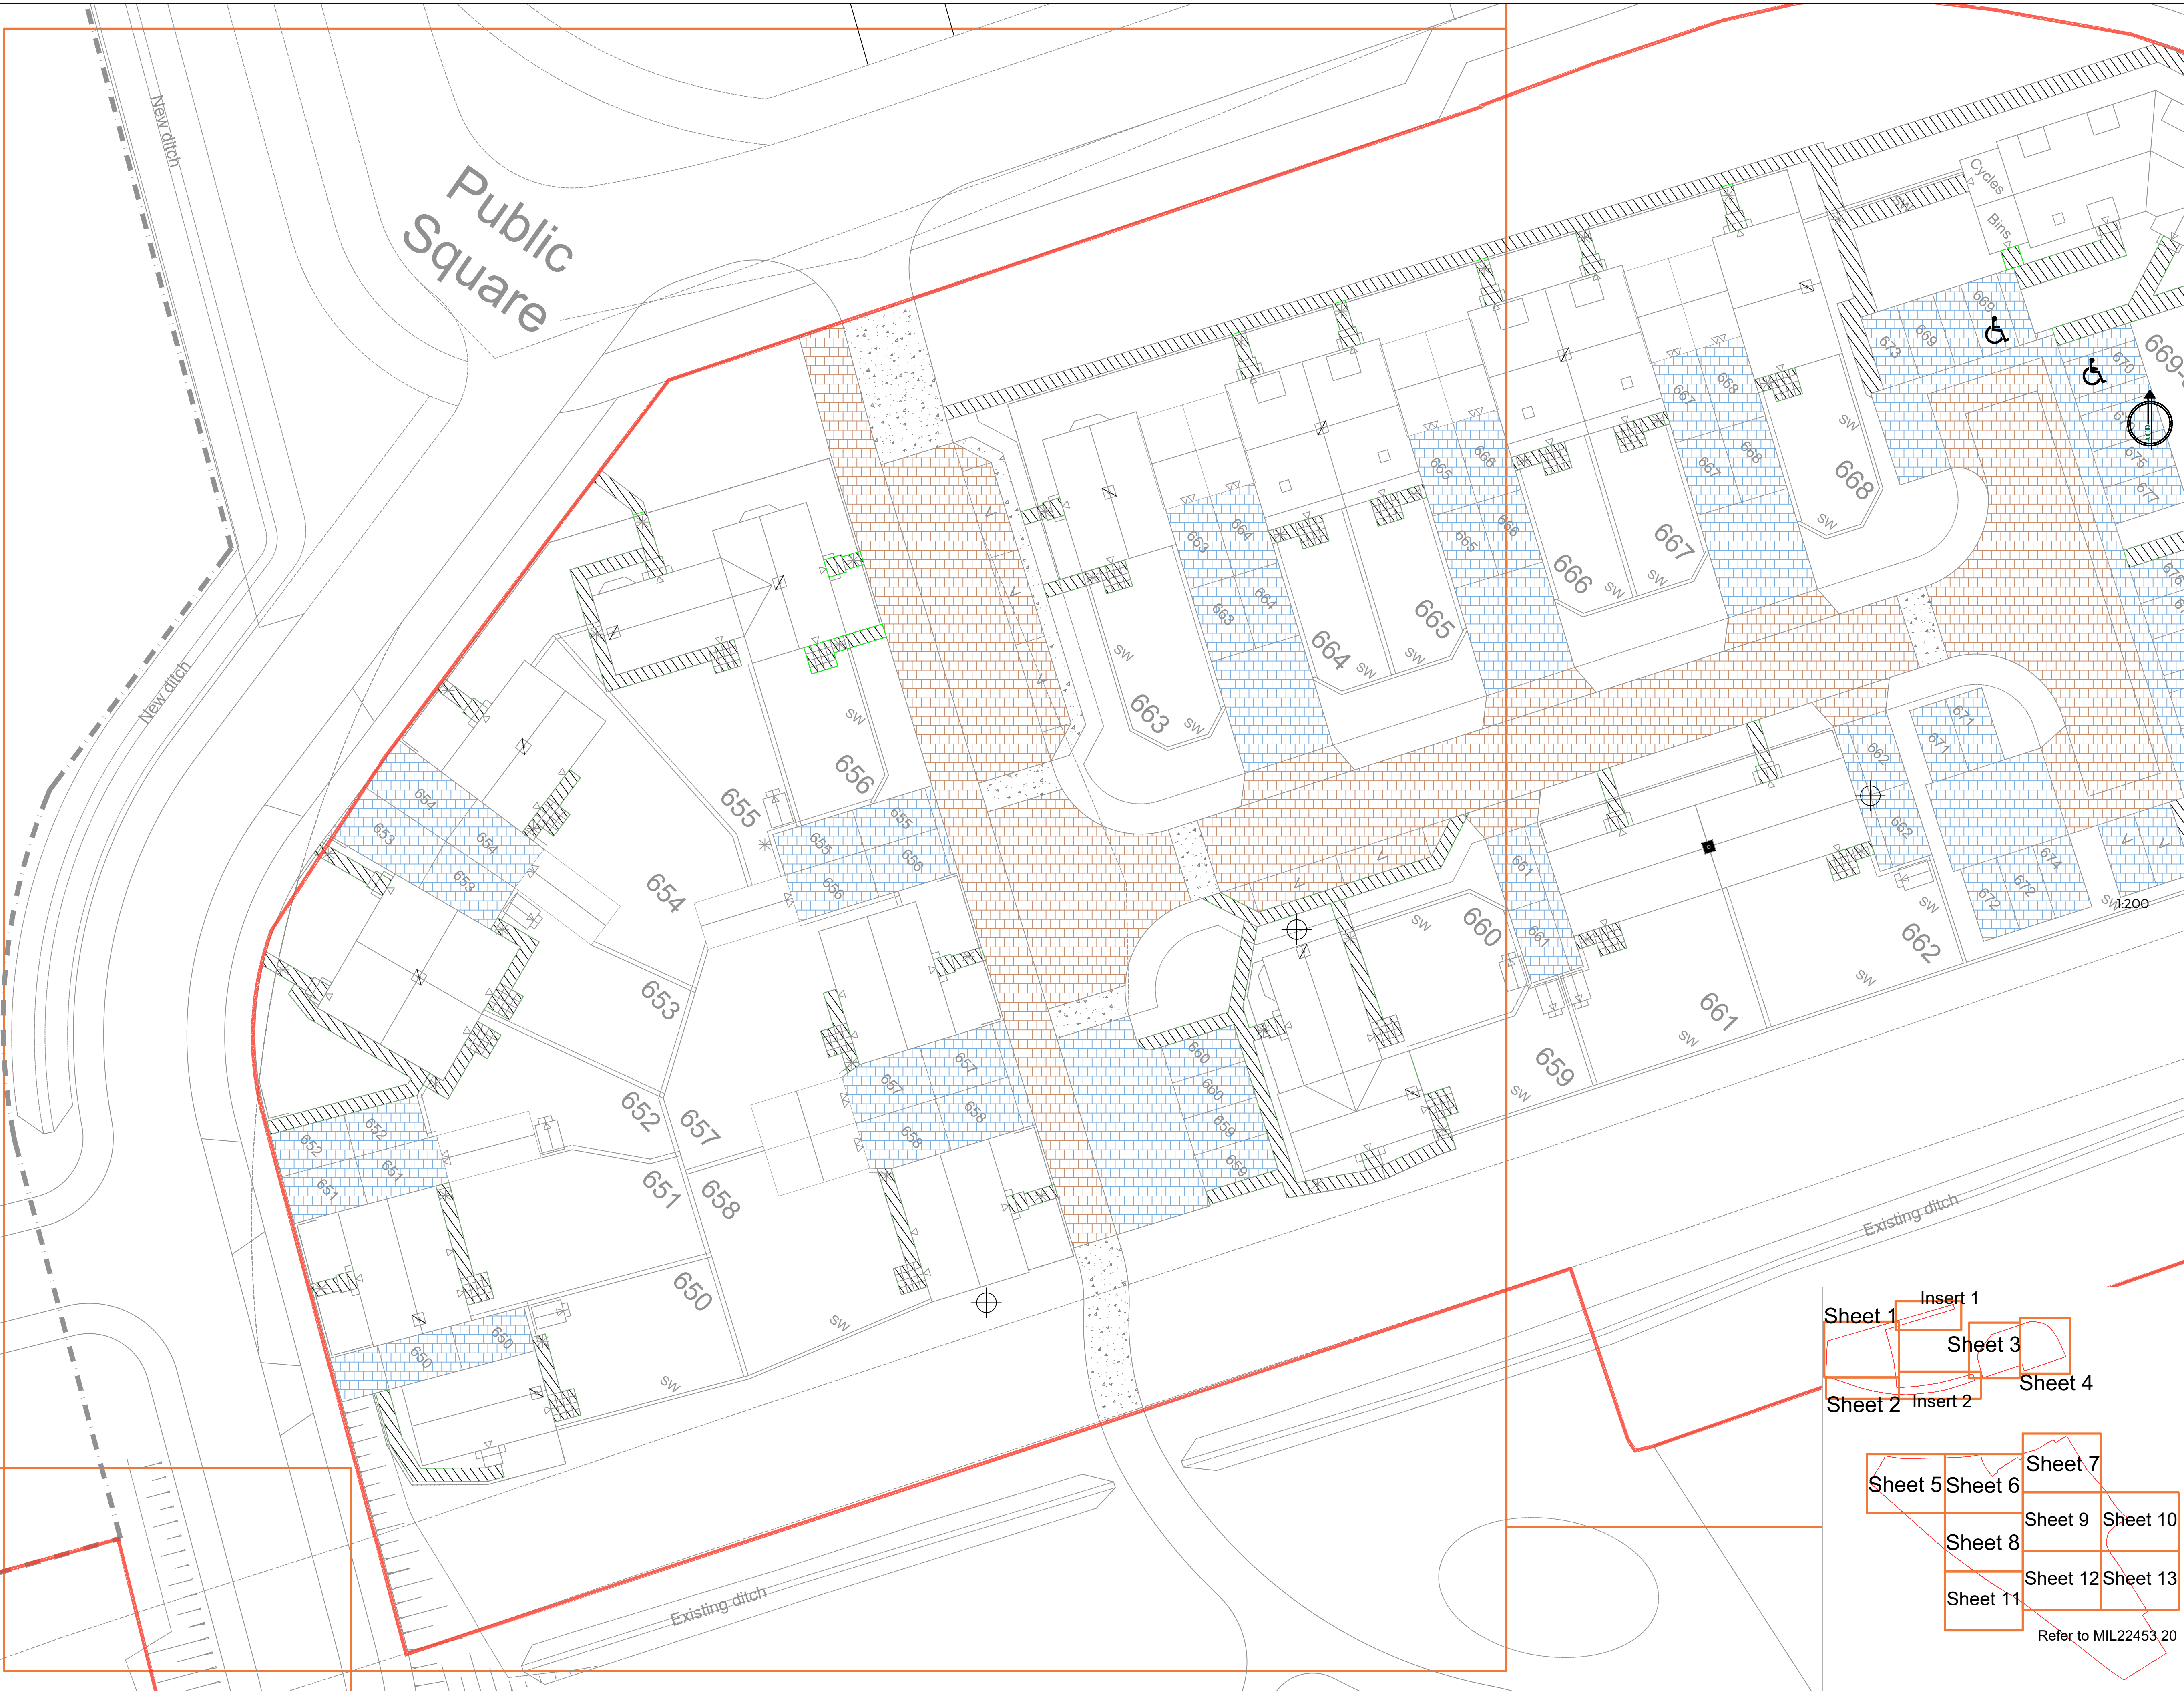

SPECIFICATION
All works generally, to comply with the written Soft
Landscape Specification.

NOTES:
DO NOT SCALE FROM DRAWING
NOT FOR CONSTRUCTION, FOR PLANNING
PURPOSES ONLY

Legend

- Proposed tarmac surface
- Proposed tegular block paving 80mm thick in Traditional laid in stretcher bond pattern. From Marshalls or similar and approved.
- Proposed tegular block paving in pennant grey laid in herringbone pattern 80mm thick on roads and 60mm for private drives. From Marshalls or similar and approved.
- Proposed tegular block paving in redcharcoal laid in stretcher bond pattern 80mm thick on roads and 60mm for private drives. From Marshalls or similar and approved.
- Proposed grey paving 450x450mm in natural laid in chequerboard pattern. From Marshalls or similar and approved.

All hard surfaces are to be laid in line with engineer's detail.

C	22.10.20	Layout changes	LS
B	16.07.20	Revised layout	LS
A	03.10.19	Layout change - plots 546-549	JM
Rev	Date	Details	Drawn

ACD ENVIRONMENTAL

HEAD OFFICE
Rodbourne Rail Business Centre, Grange Lane,
Malmesbury, SN16 0ES
Tel: 01666 825646

Suite 8 & 9, Courtyard House, Mill Lane, Godalming, GU7 1EY
Tel: 01483 425714

Suite 6, Crescent House, Yonge Close, Eastleigh, SO50 9SX
Tel: 02382 026300

Suite 50, Space Business Centre Gloucester,
Quedgeley, Gloucester, GL2 4AL
Tel: 01452 887260

Suite CO3B, 1010 Cambourne Business Park,
Cambourne, CB23 6DP
Tel: 01223 598598

email: mail@acdenv.co.uk
www.acdenvironmental.co.uk

miller homes

scheme: Land to the North West of
Boorley Green
Winchester Road, Boorley
Phase 3

client: Miller Homes
drawing: Hard Landscape Proposals
date: September 2019
scale: 1:200@A1

drawing no: MILL22453 12C Sheet 3
drawn: LS checked: DKM

Copyright of ACD Environmental Ltd. All rights described in
Chapter IV of the Copyright, Designs and Patents Act 1988
have been generally asserted. 2011. Copyright of this plan
remains with ACD until all fees have been paid in full.

Sheet 1 Insert 1
Sheet 2 Insert 2
Sheet 3
Sheet 4
Sheet 5 Sheet 6
Sheet 7
Sheet 8
Sheet 9 Sheet 10
Sheet 11 Sheet 12 Sheet 13
Refer to MIL22453 20