



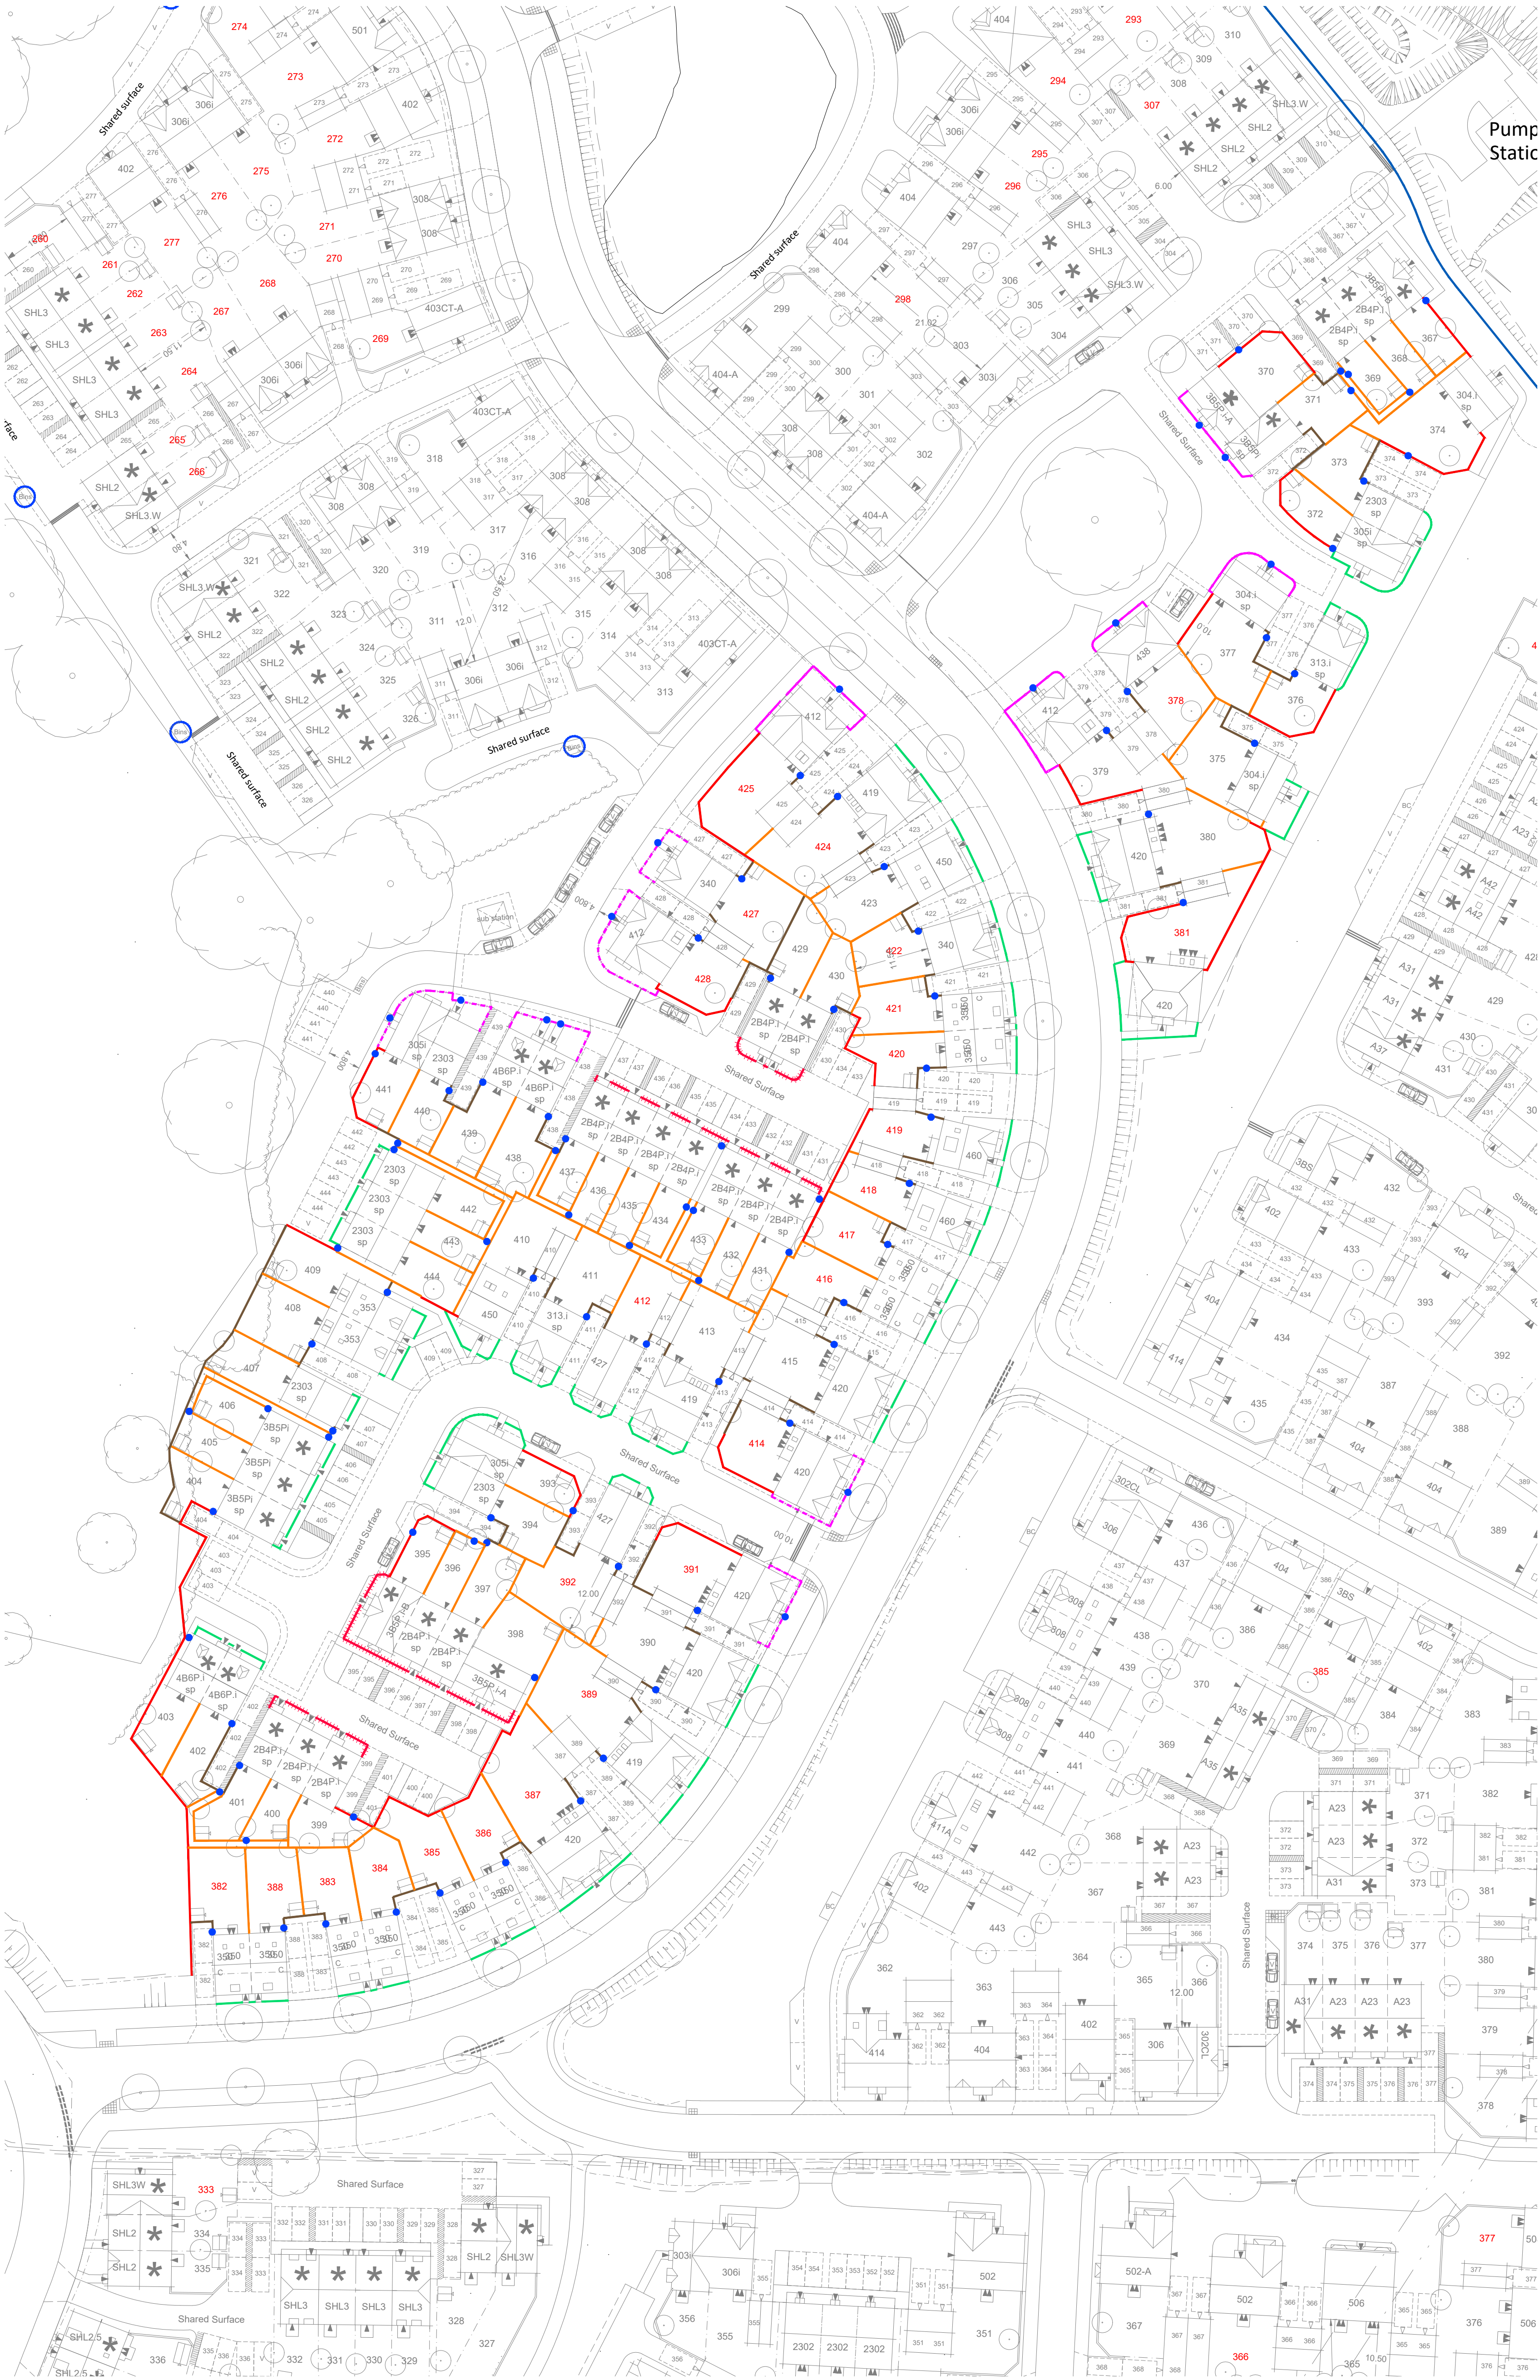

NOTES				
This drawing is the copyright of Thrive Ltd ©. All rights reserved. Ordnance Survey Data © Crown Copyright. All rights reserved. Licence No. 100007359. DO NOT scale from this drawing. Contractors, Sub Contractors and Suppliers are to check all relevant dimensions and levels of the site and building before commencing any shop drawings or building work. Any discrepancies should be recorded to the Architect. Where applicable this drawing is to be read in conjunction with the Consultants' drawings.				
REV	DESCRIPTION	DATE	AUTHOR	CHK'D
A	Updated on line with Site Layout changes	03/03/17	HG	
B	Updated on line with Site Layout changes	03/04/17	HG	
C	Updated on line with Site Layout changes	26/06/17	HG	
D	Updated on line with Site Layout changes	29/08/17	CMD	
E	Updated on line with Site Layout changes; fencing amended to brick wall to plots 404 & 409	20/09/17	HG	
F	Rear access relocated to plot 441.	22/09/17	HG	
G	Gates added to front boundaries as indicated.	17/05/19	CMI	
H	Updated on line with Site Layout changes	11.09.20	RT	

- Key:
- 1.8m high Brick Boundary
 - Wall (Brick to match dwelling)
 - 1.8m high Timber Panel Fence
 - 1.8m high Timber Closeboarded Fence
 - 0.9m high Metal Estate Railings With matching gate
 - Hedge
 - 1.2m high Cleft Fencing
 - Timber Knee Rail
 - Low brick wall with railing above 0.9m high combined. With matching gate.
 - Gate positions

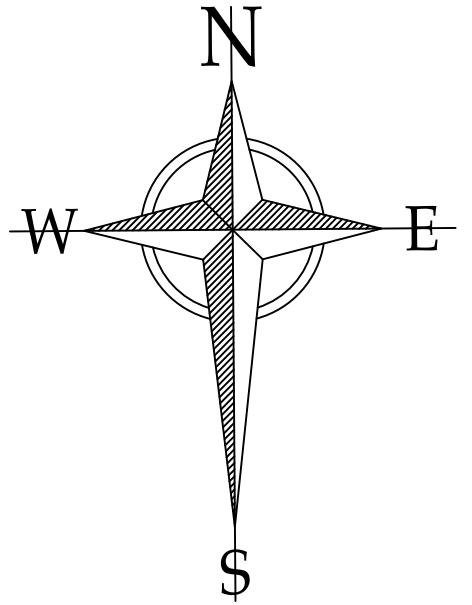

PLANNING



Romsey Office

Building 300, The Grange, Romsey Road, Michelmersh, SO51 0AE
t: 01794 367703 f: 01794 367276 www.thrivearchitects.co.uk

PROJECT		
Boorley Green		
Botley		
For: Consortium Works		
DRAWING		
Developer A (Bloor Homes)		
Boundary Material Layout		
Parcel A6		
SCALE	DATE	AUTHOR CHK'D
1:500 @ A1	30.09.16	CMI
JOB NO.	DRAWING NO.	REV
CONS131212	BML.01_A6	H
CLIENT REF.		