


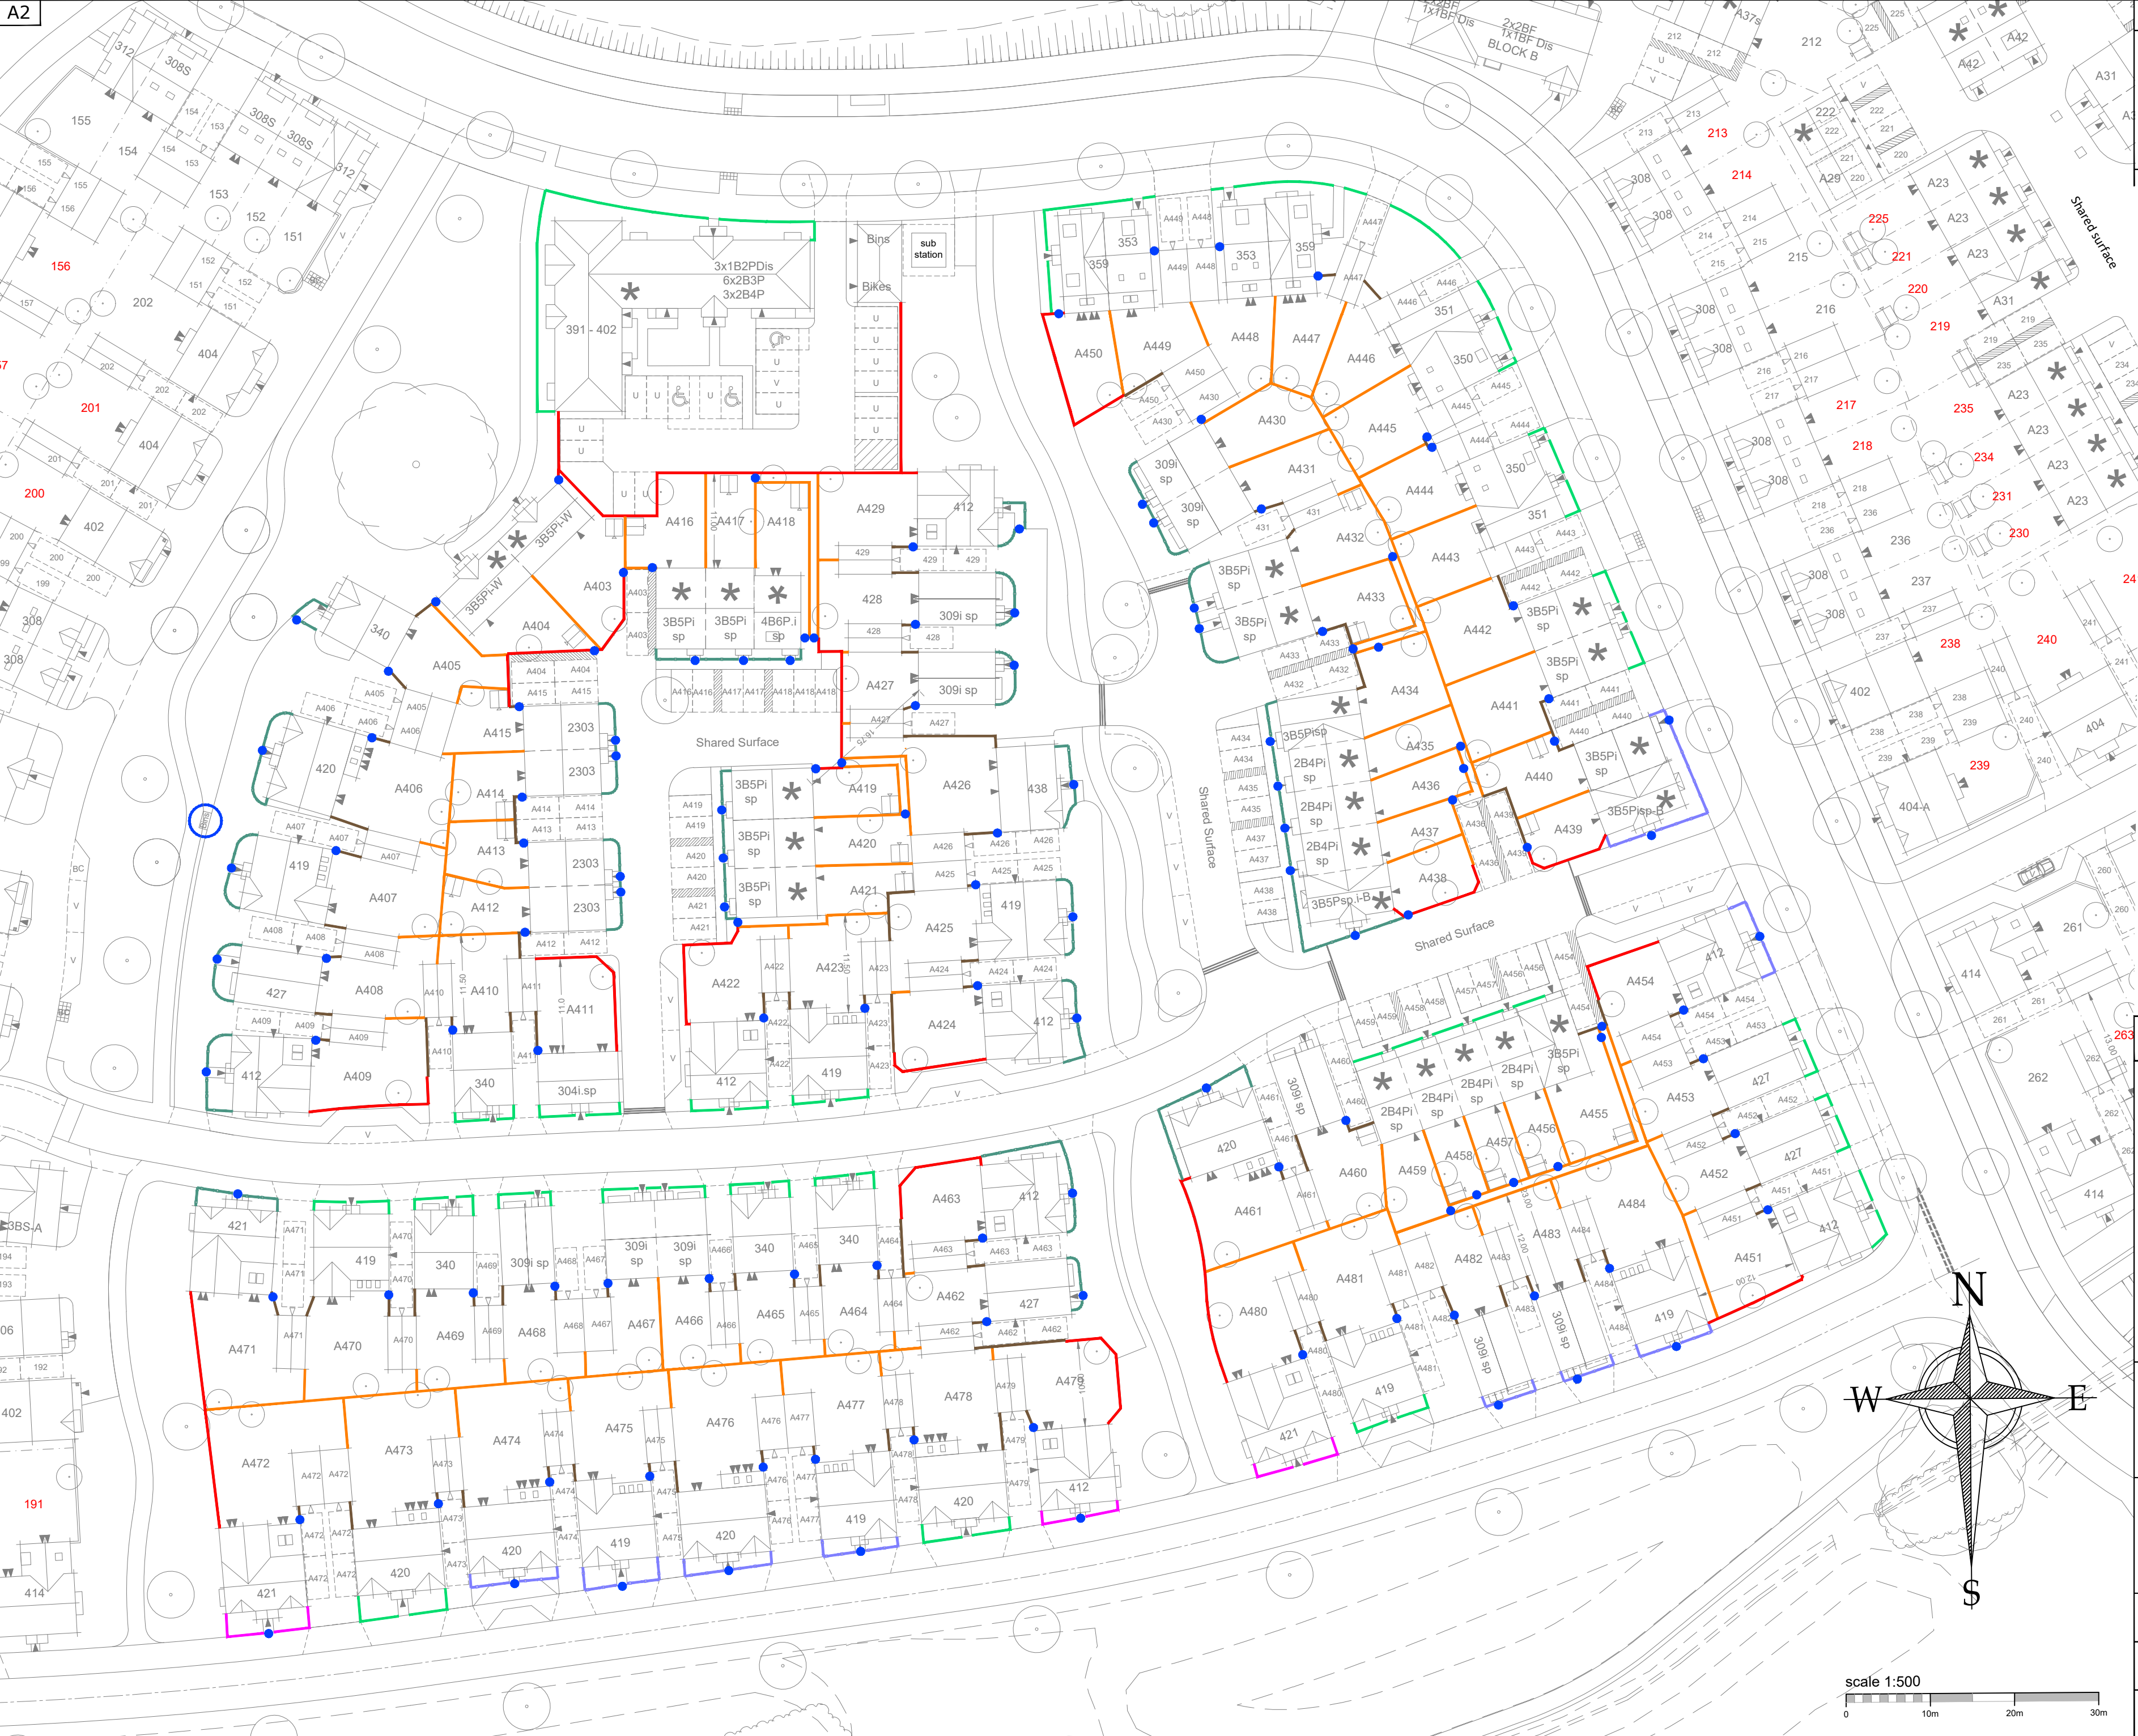

NOTES				
This drawing is the copyright of Thrive Ltd ©. All rights reserved. Ordnance Survey Data © Crown Copyright. All rights reserved. Licence No. 100007359. DO NOT scale from this drawing. Contractors, Sub Contractors and Suppliers are to check all relevant dimensions and levels of the site and building before commencing any shop drawings or building work. Any discrepancies should be recorded to the Architect. Where applicable this drawing is to be read in conjunction with the Consultants' drawings.				
REV	DESCRIPTION	DATE	AUTH	CHK'D
P1	Preliminary issue.	21.11.18	CMI	
P2	Key adjusted with picket fence detail.	25/03/19	CMI	
P3	Gates added to boundaries as indicated.	17/05/19	CMI	
P4	Gate repositioned to plot A440.	03/06/19	CMI	

- Key:
- 1.8m high Brick Boundary
 - Wall (Brick to match dwelling)
 - 1.8m high Timber
 - Panel Fence
 - 1.8m high Timber
 - Closeboarded Fence
 - 0.9m high Picket Fence Type 1-Pointed
 - With matching gate
 - 0.9m high Picket Fence Type 2-Rounded
 - With matching gate
 - 0.9m high Metal Railings
 - With matching gate
 - Hedge
 - Gate positions

PRELIMINARY



architects
Romsey Office
Building 300, The Grange, Romsey Road, Michelmersh, SO51 0AE
t: 01794 367703 f: 01794 367276 www.thrivearchitects.co.uk

PROJECT
Boorley Green
Botley
For: Consortium Works

DRAWING
Developer A (Bloor Homes)
Boundary Materials Layout
Parcel A4. Client Plot Reference

SCALE	DATE	AUTHOR	CHK'D
1:500 @ A2	30.09.16	CMI	

JOB NO.	DRAWING NO.	REV
CONS131212	BML.02_A4	P4

CLIENT REF.

