



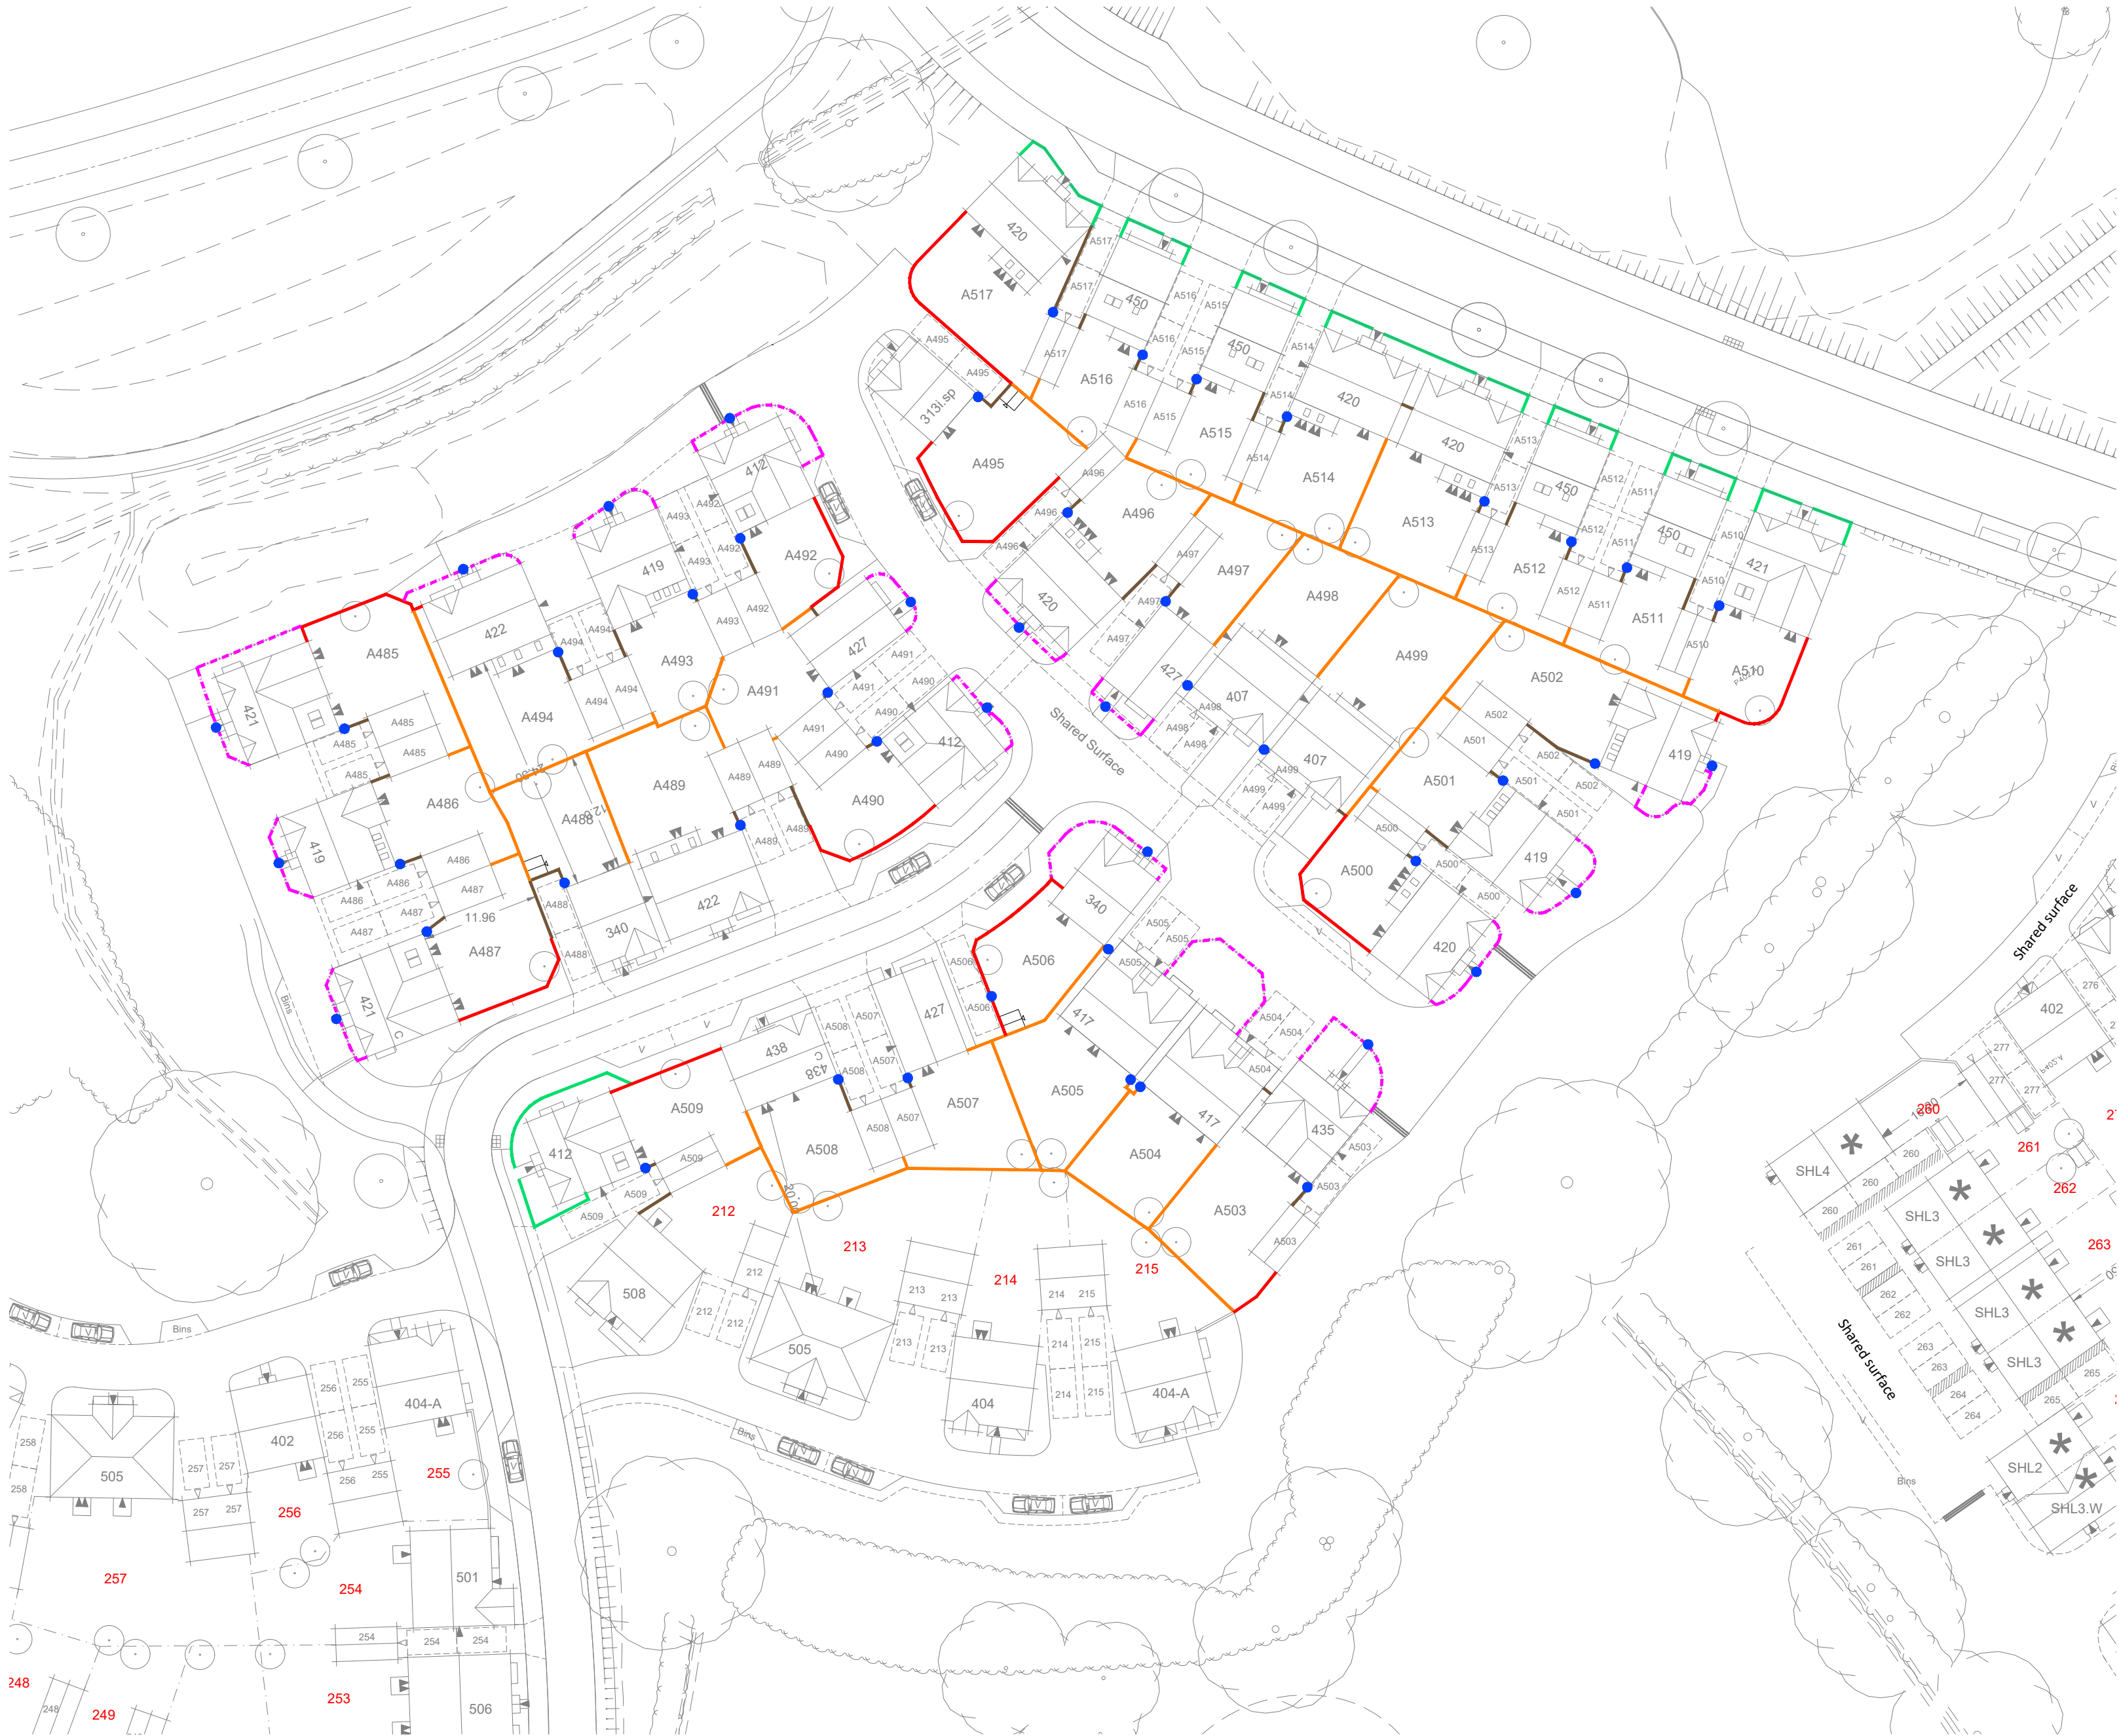


NOTES

This drawing is the copyright of Thrive Ltd ©. All rights reserved.
Ordnance Survey Data © Crown Copyright. All rights reserved.
Licence No. 100007359. DO NOT scale from this drawing.
Contractors, Sub Contractors and Suppliers are to check all relevant dimensions and levels of the site and building before commencing any shop drawings or building work. Any discrepancies should be recorded to the Architect.
Where applicable this drawing is to be read in conjunction with the Consultants' drawings.

REV	DESCRIPTION	DATE	AUTH	CHK'D
P1	Preliminary issue.	21.11.18	CMI	
P2	Gates added to boundaries as indicated.	17.05.19	CMI	
P3	Boundary materials updated to current layout	11.09.20	RT	
P4	Boundary materials updated to current layout	13.10.20	RT	

- Key:
- 1.8m high Brick Boundary
 - Wall (Brick to match dwelling)
 - 1.8m high Timber Panel Fence
 - 1.8m high Timber Closeboarded Fence
 - 0.9m high Metal Estate Railings With matching gate
 - Hedge
 - Gate positions

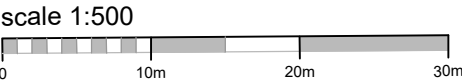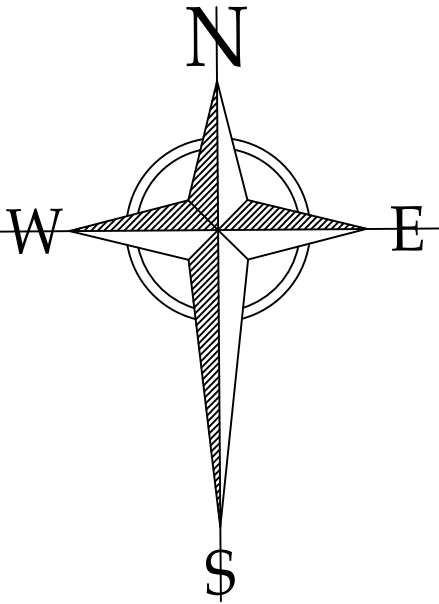

PRELIMINARY



architects
Romsey Office

Building 300, The Grange, Romsey Road, Michelmersh, SO51 0AE
t: 01794 367703 f: 01794 367276 www.thrivearchitects.co.uk

PROJECT
Boorley Green
Botley
For: Consortium Works

DRAWING
Developer A (BLOOR HOMES)
Boundary Materials Layout
Parcel A5. Client Plot Reference.

SCALE	DATE	AUTHOR	CHK'D
1:500 @ A2	30.09.16	CMI	

JOB NO.	DRAWING NO.	REV
CON131212	BML.02_A5	P4

CLIENT REF.