
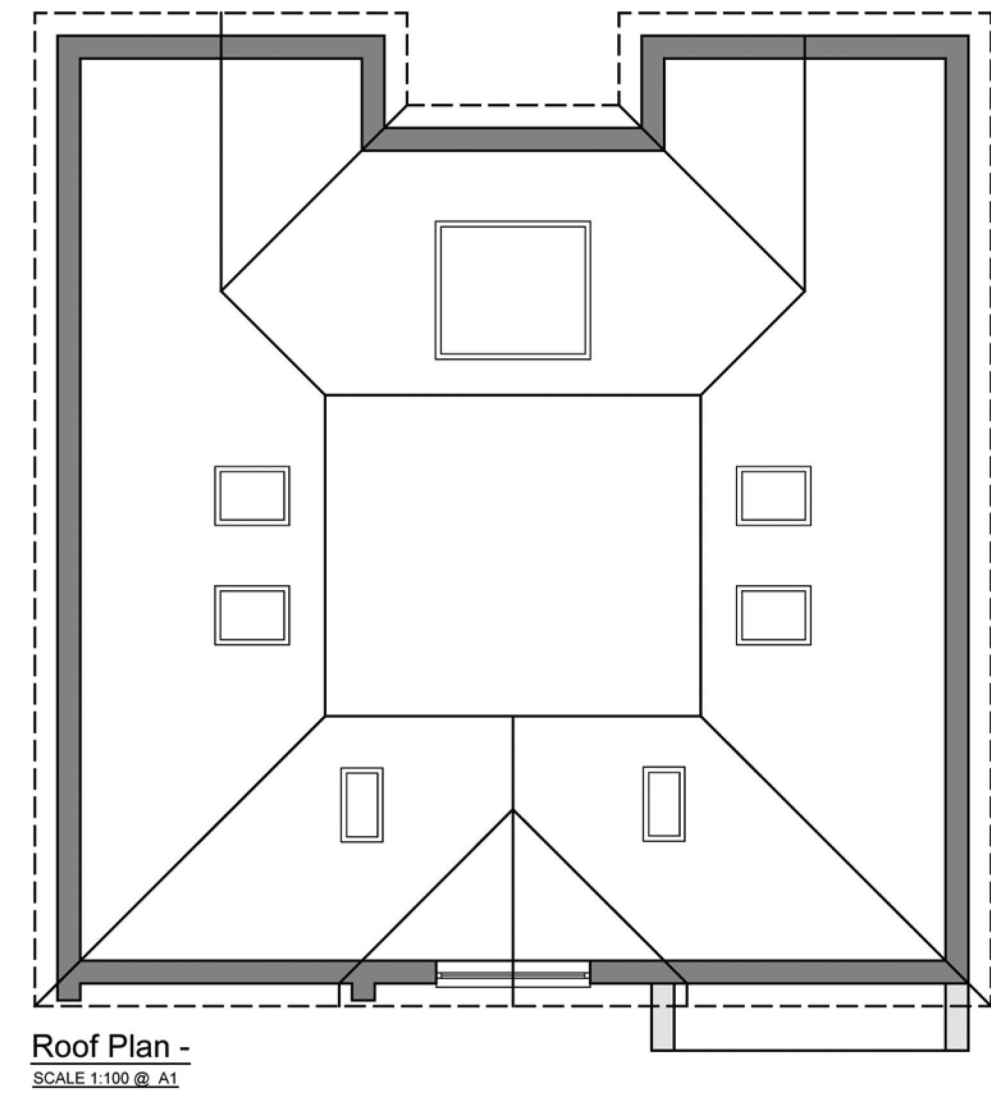
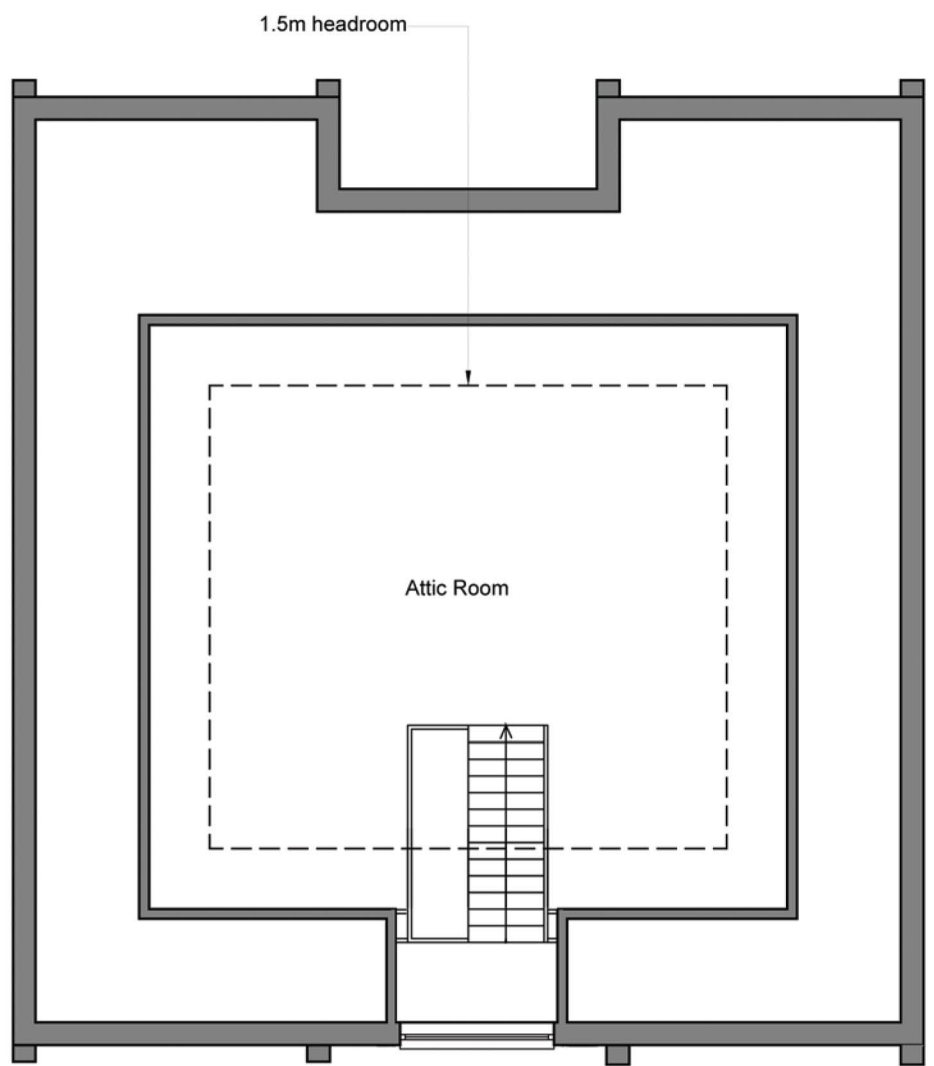
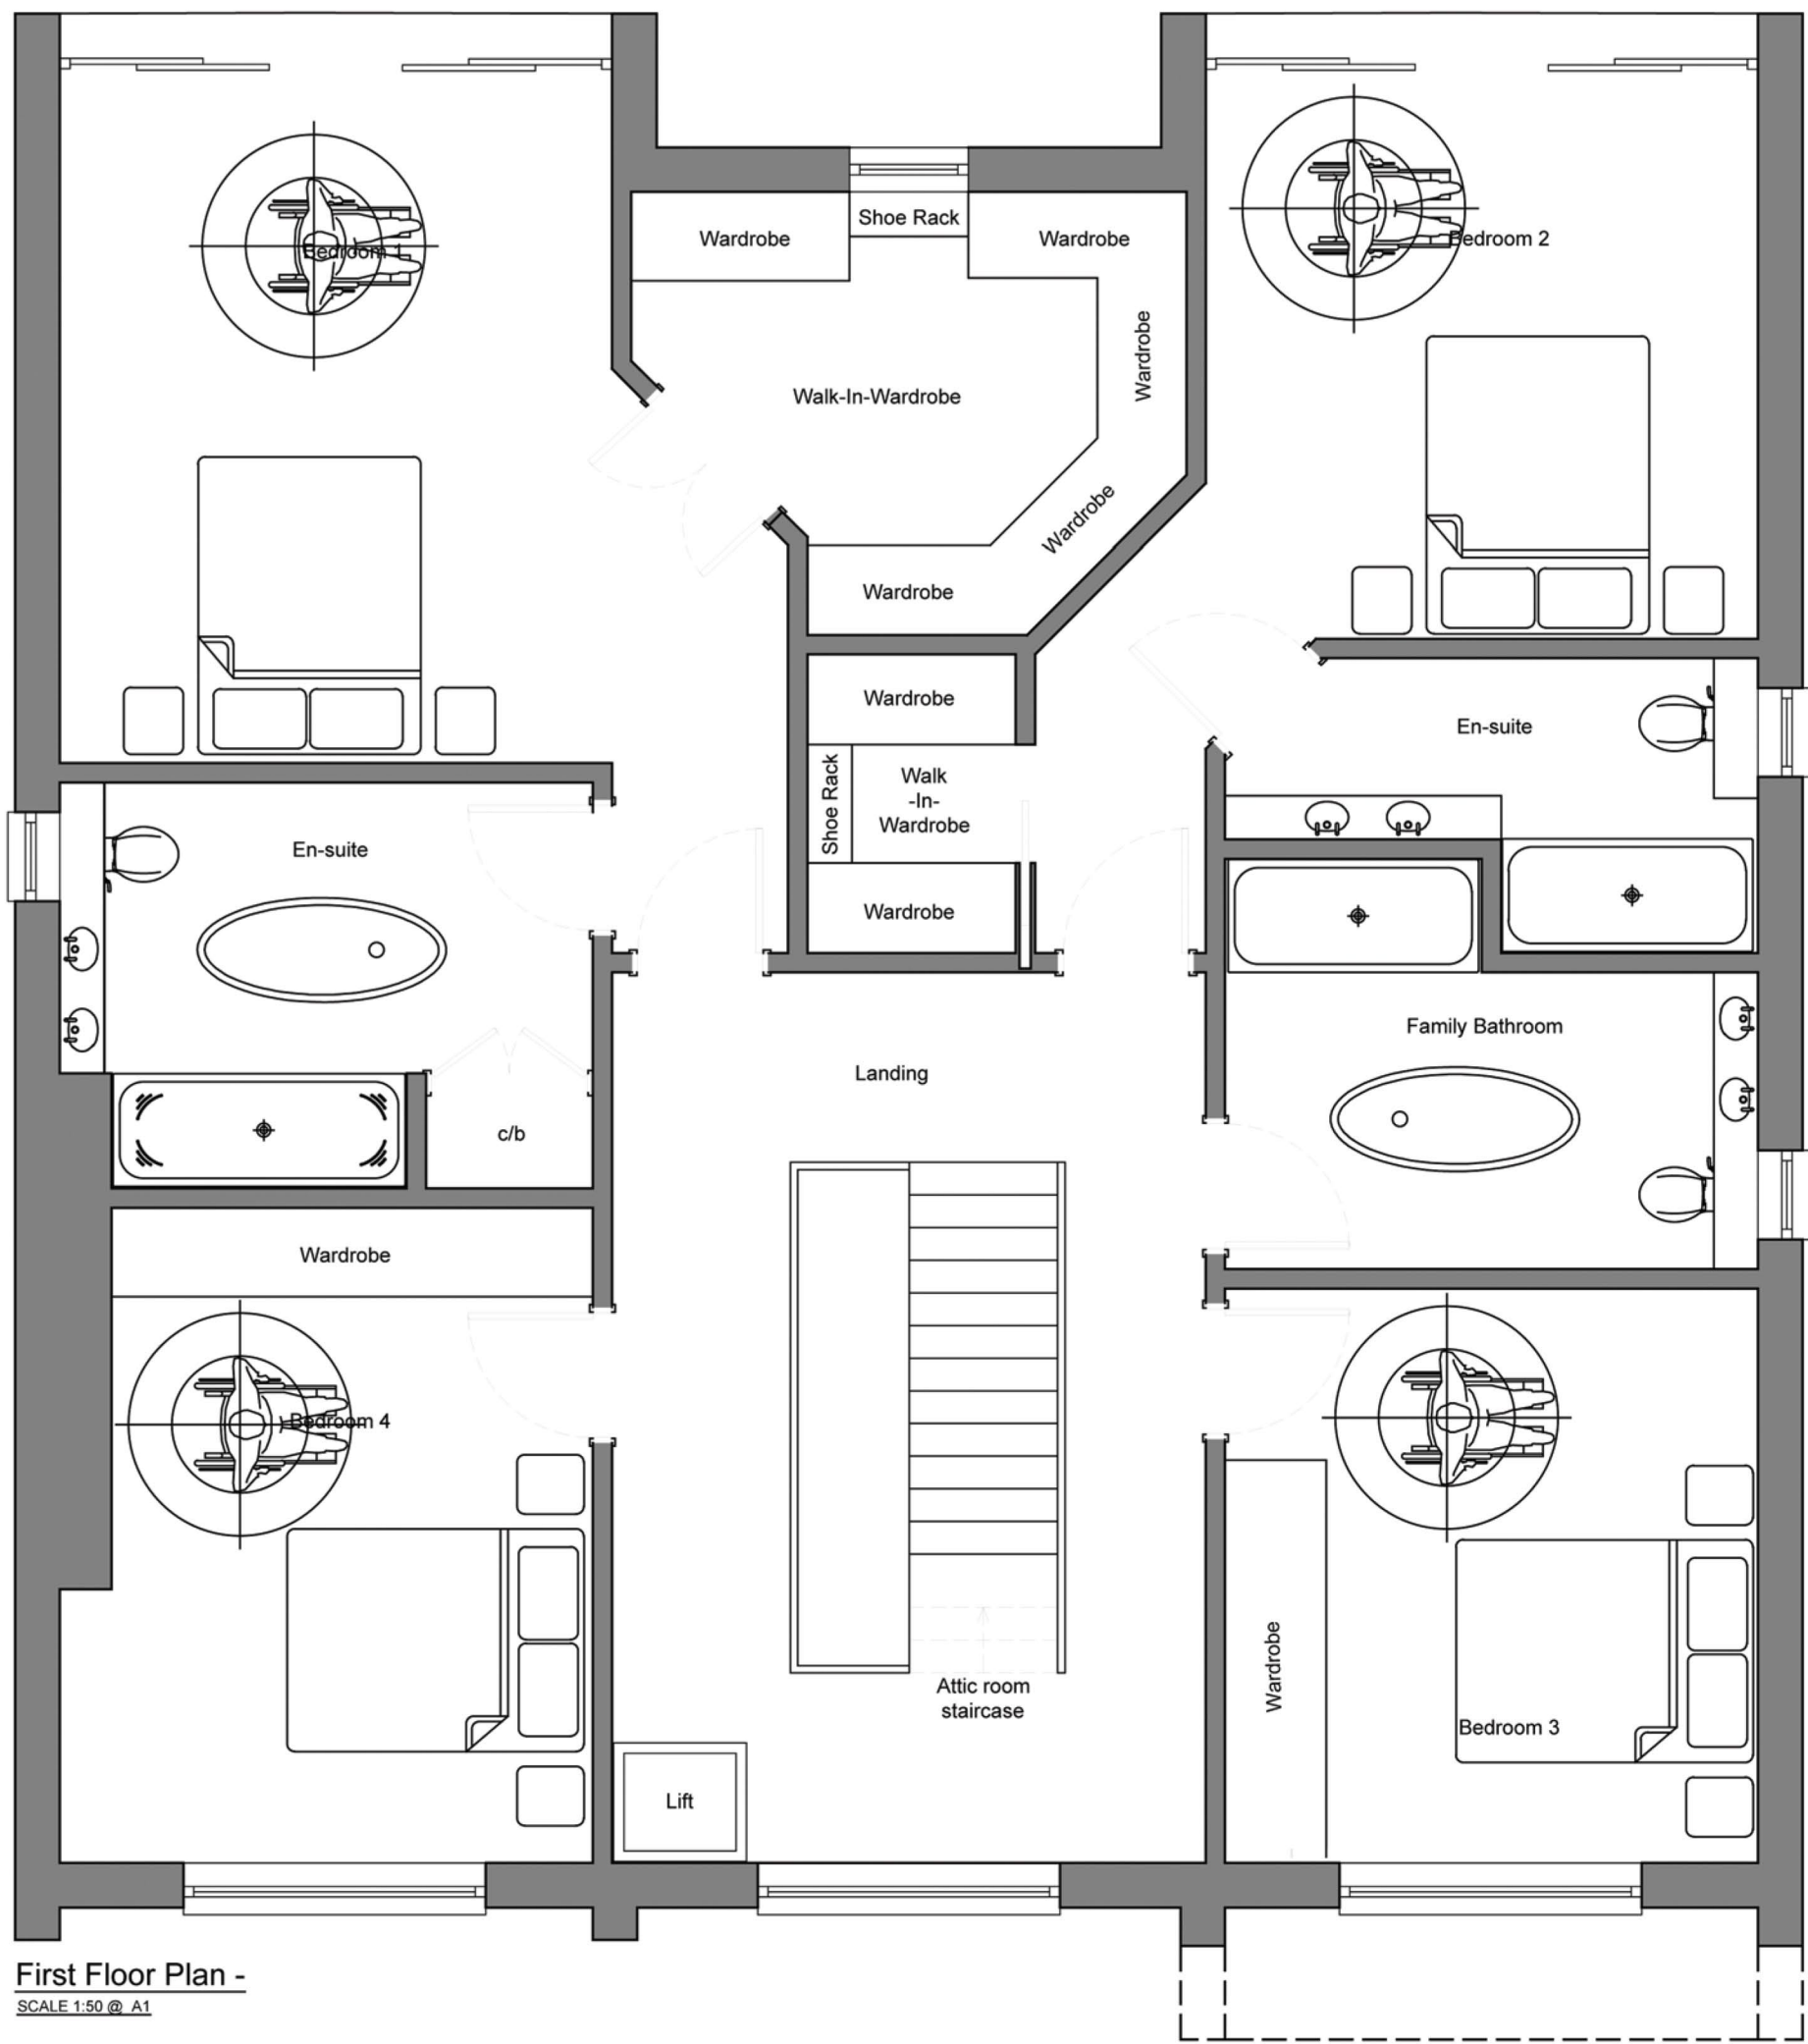
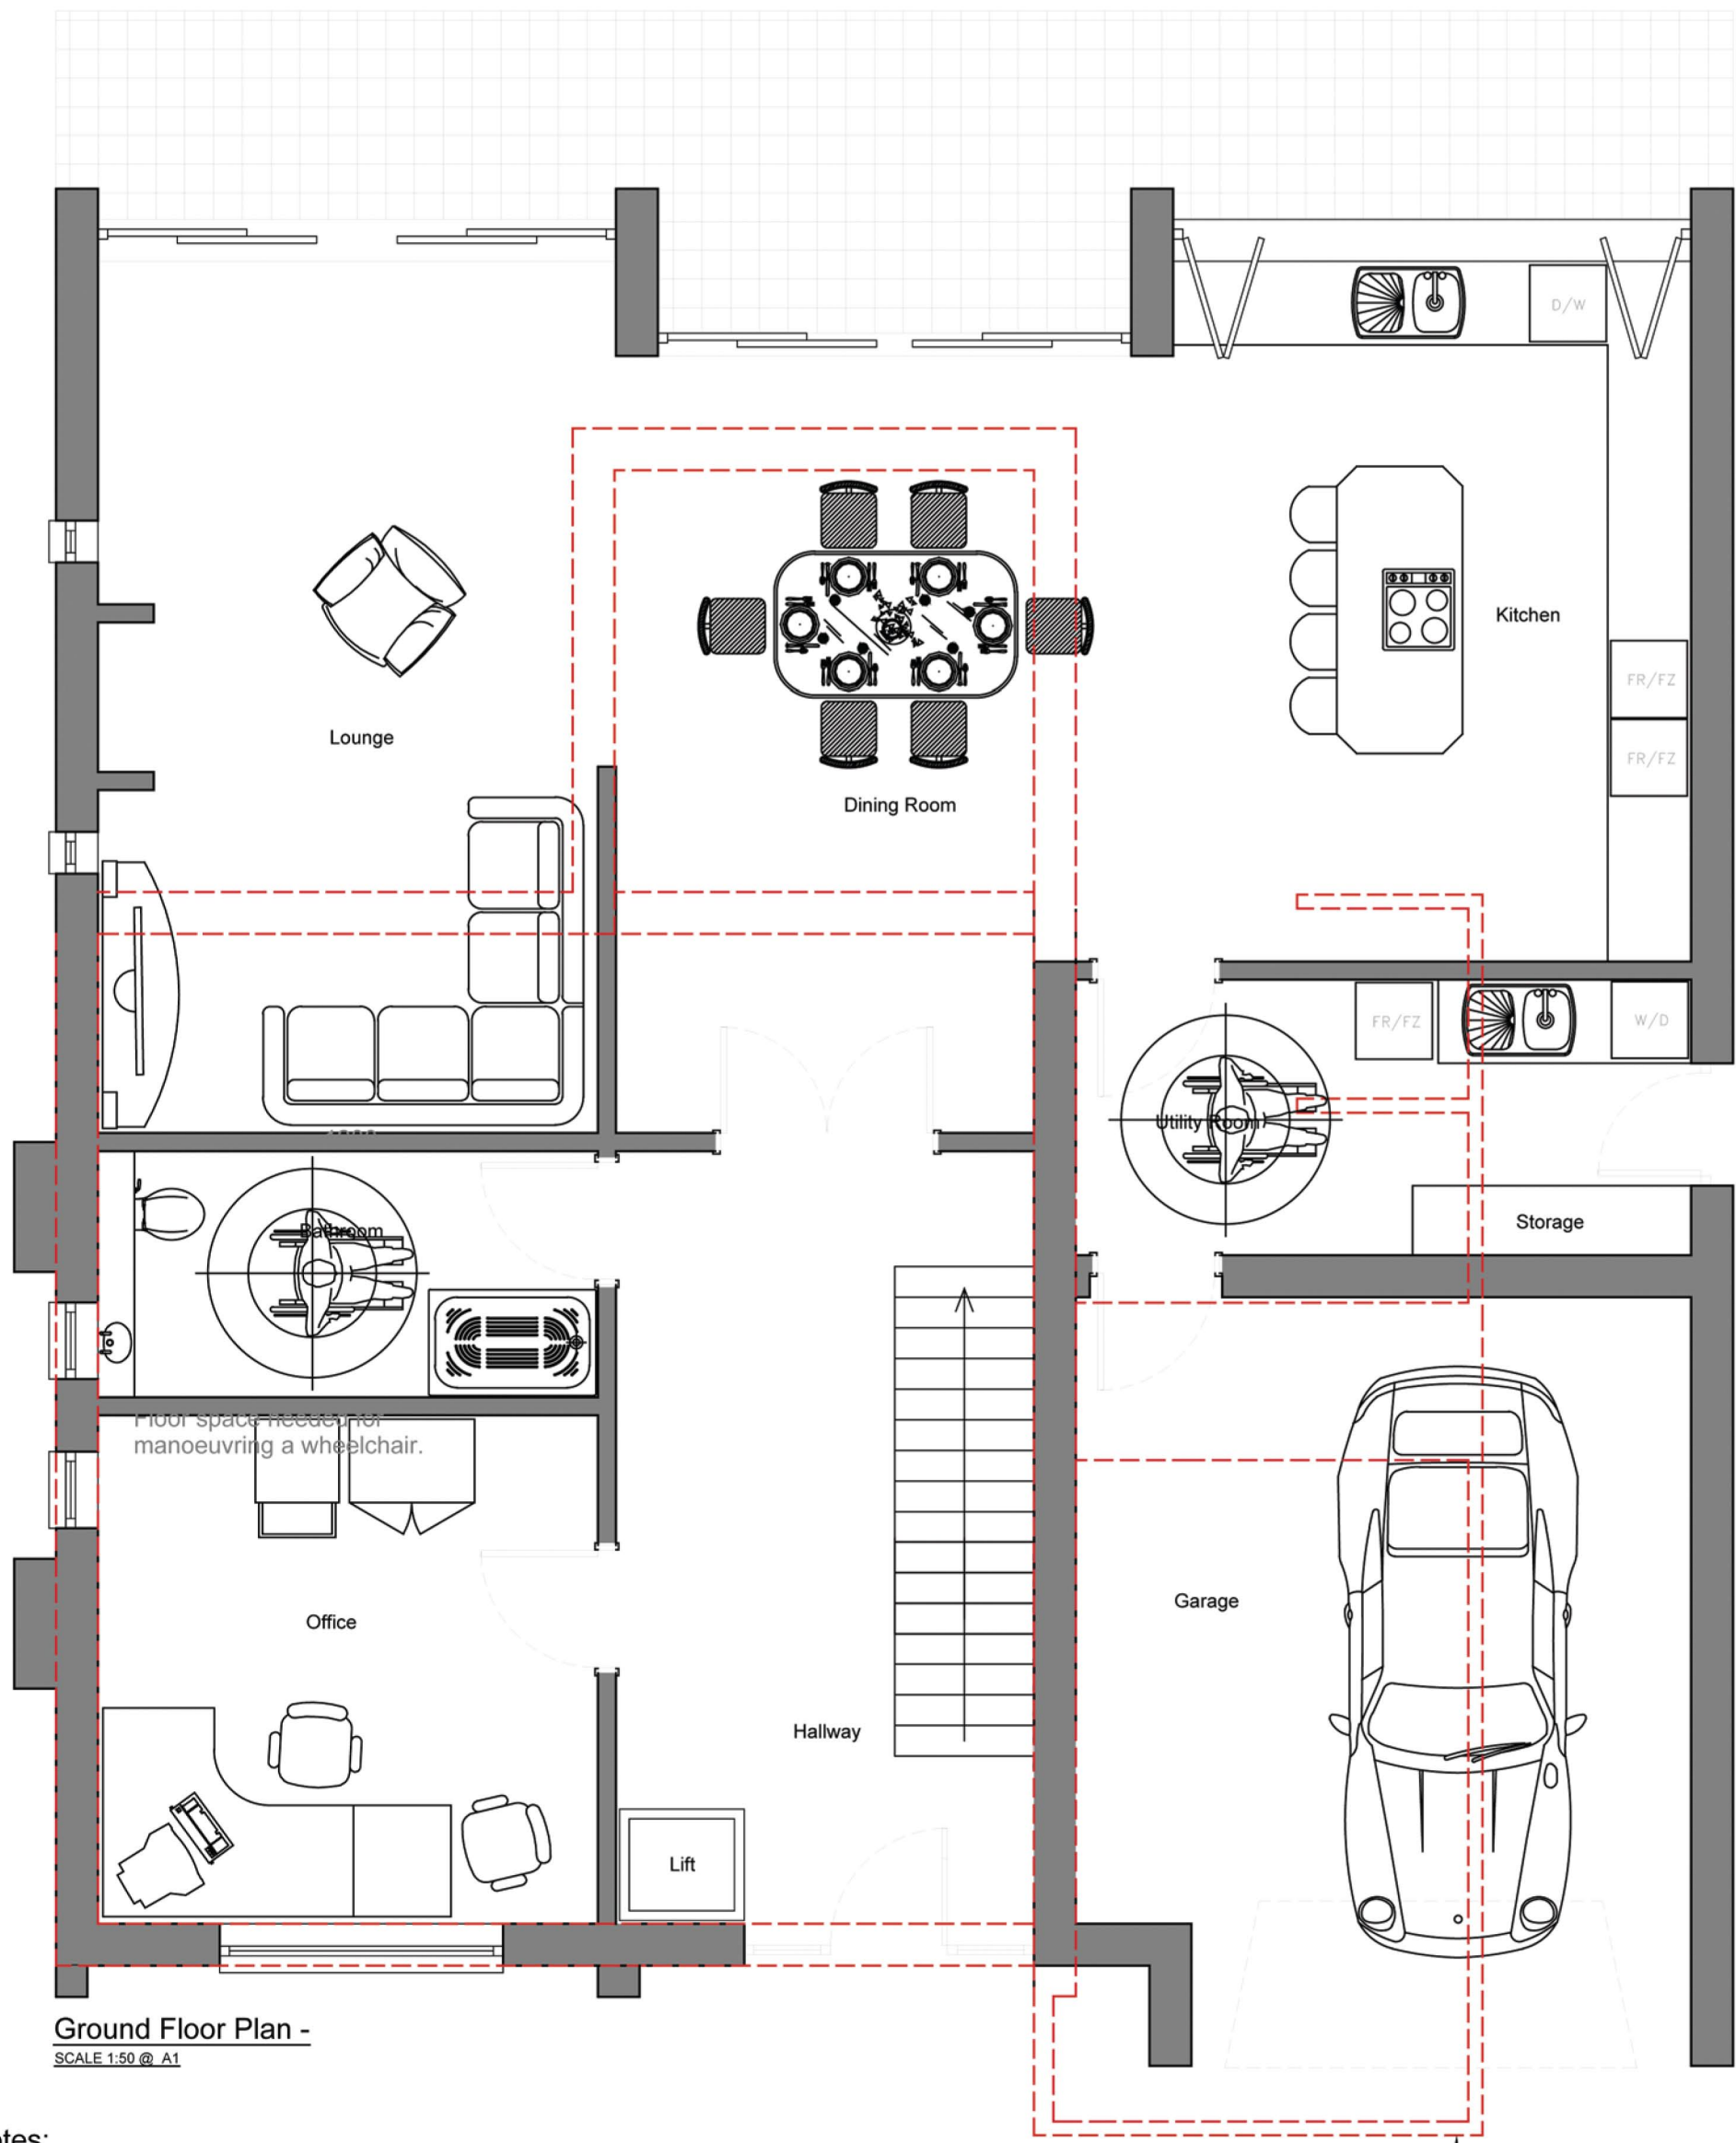


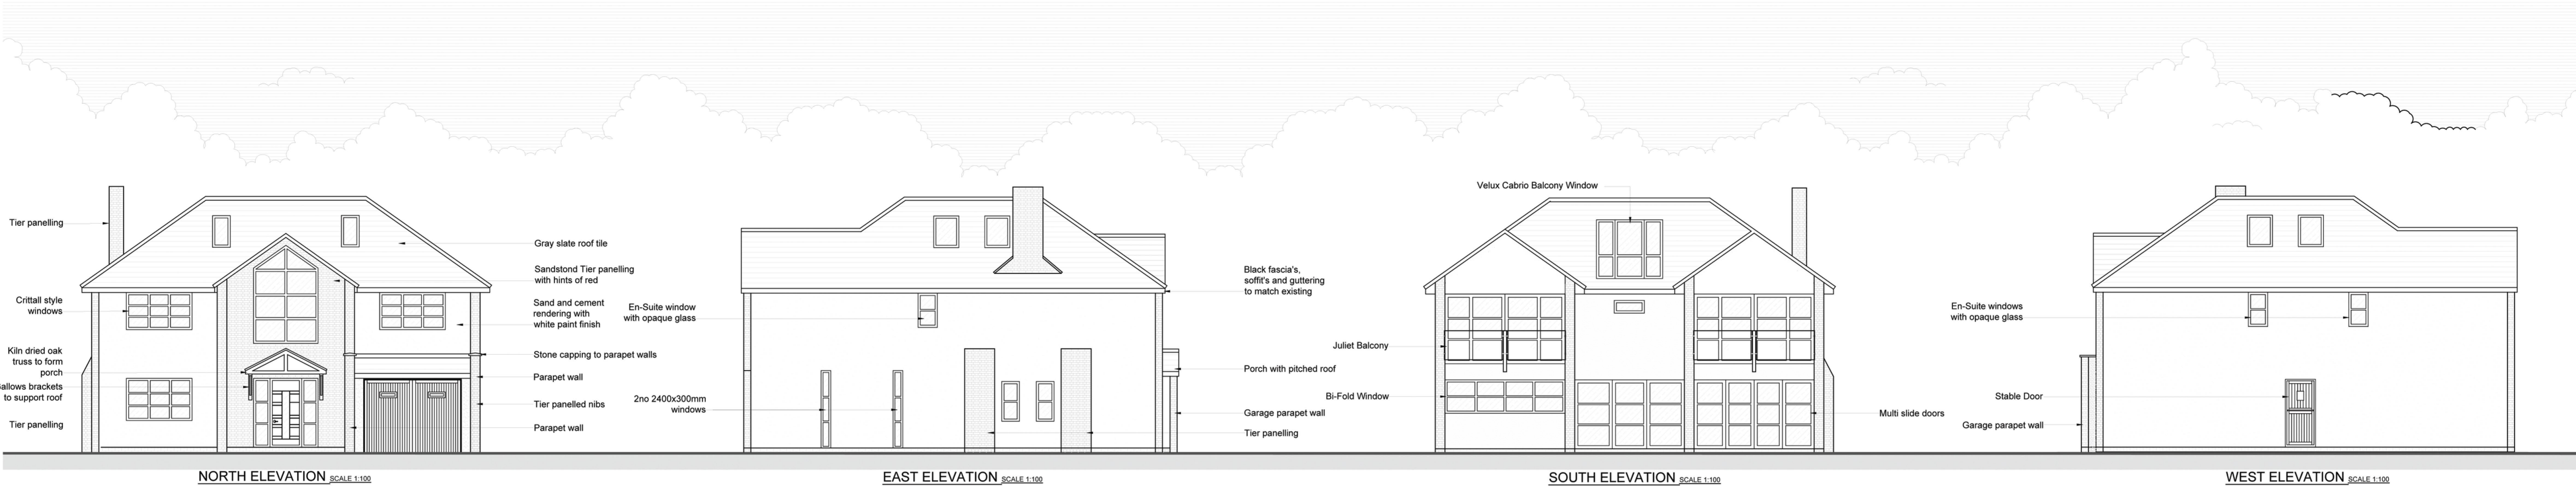

- Notes;
- Main entrance door and all internal doors fire doors FD30s are to be 840mm wide for accessible usage of wheelchairs.
 - Garage and bathrooms meet requirements to Approved Document M.
 - Most rooms have been designed to be accessibility supportive allowing moving around in a wheelchair, mobility scooter, or with assistance.
 - A lift will be installed from ground floor to first to help future proof the dwelling for anyone in need of assistance who are unable to use the stairs.