



ONE HORTON HEATH, EASTLEIGH

FLOOD RISK ASSESSMENT

EASTLEIGH BOROUGH COUNCIL

PART 2 OF 5

APPENDICES 1 - 3


Document Reference: G277-DOC01-FRA-Issue 2

MAY 2021

PFA Consulting
Stratton Park House
Wanborough Road
Swindon
SN3 4HG

Tel: 01793 828000
Fax: 01793 835500
Email: admin@pfapl.com
Web: www.pfapl.com

engineering the future

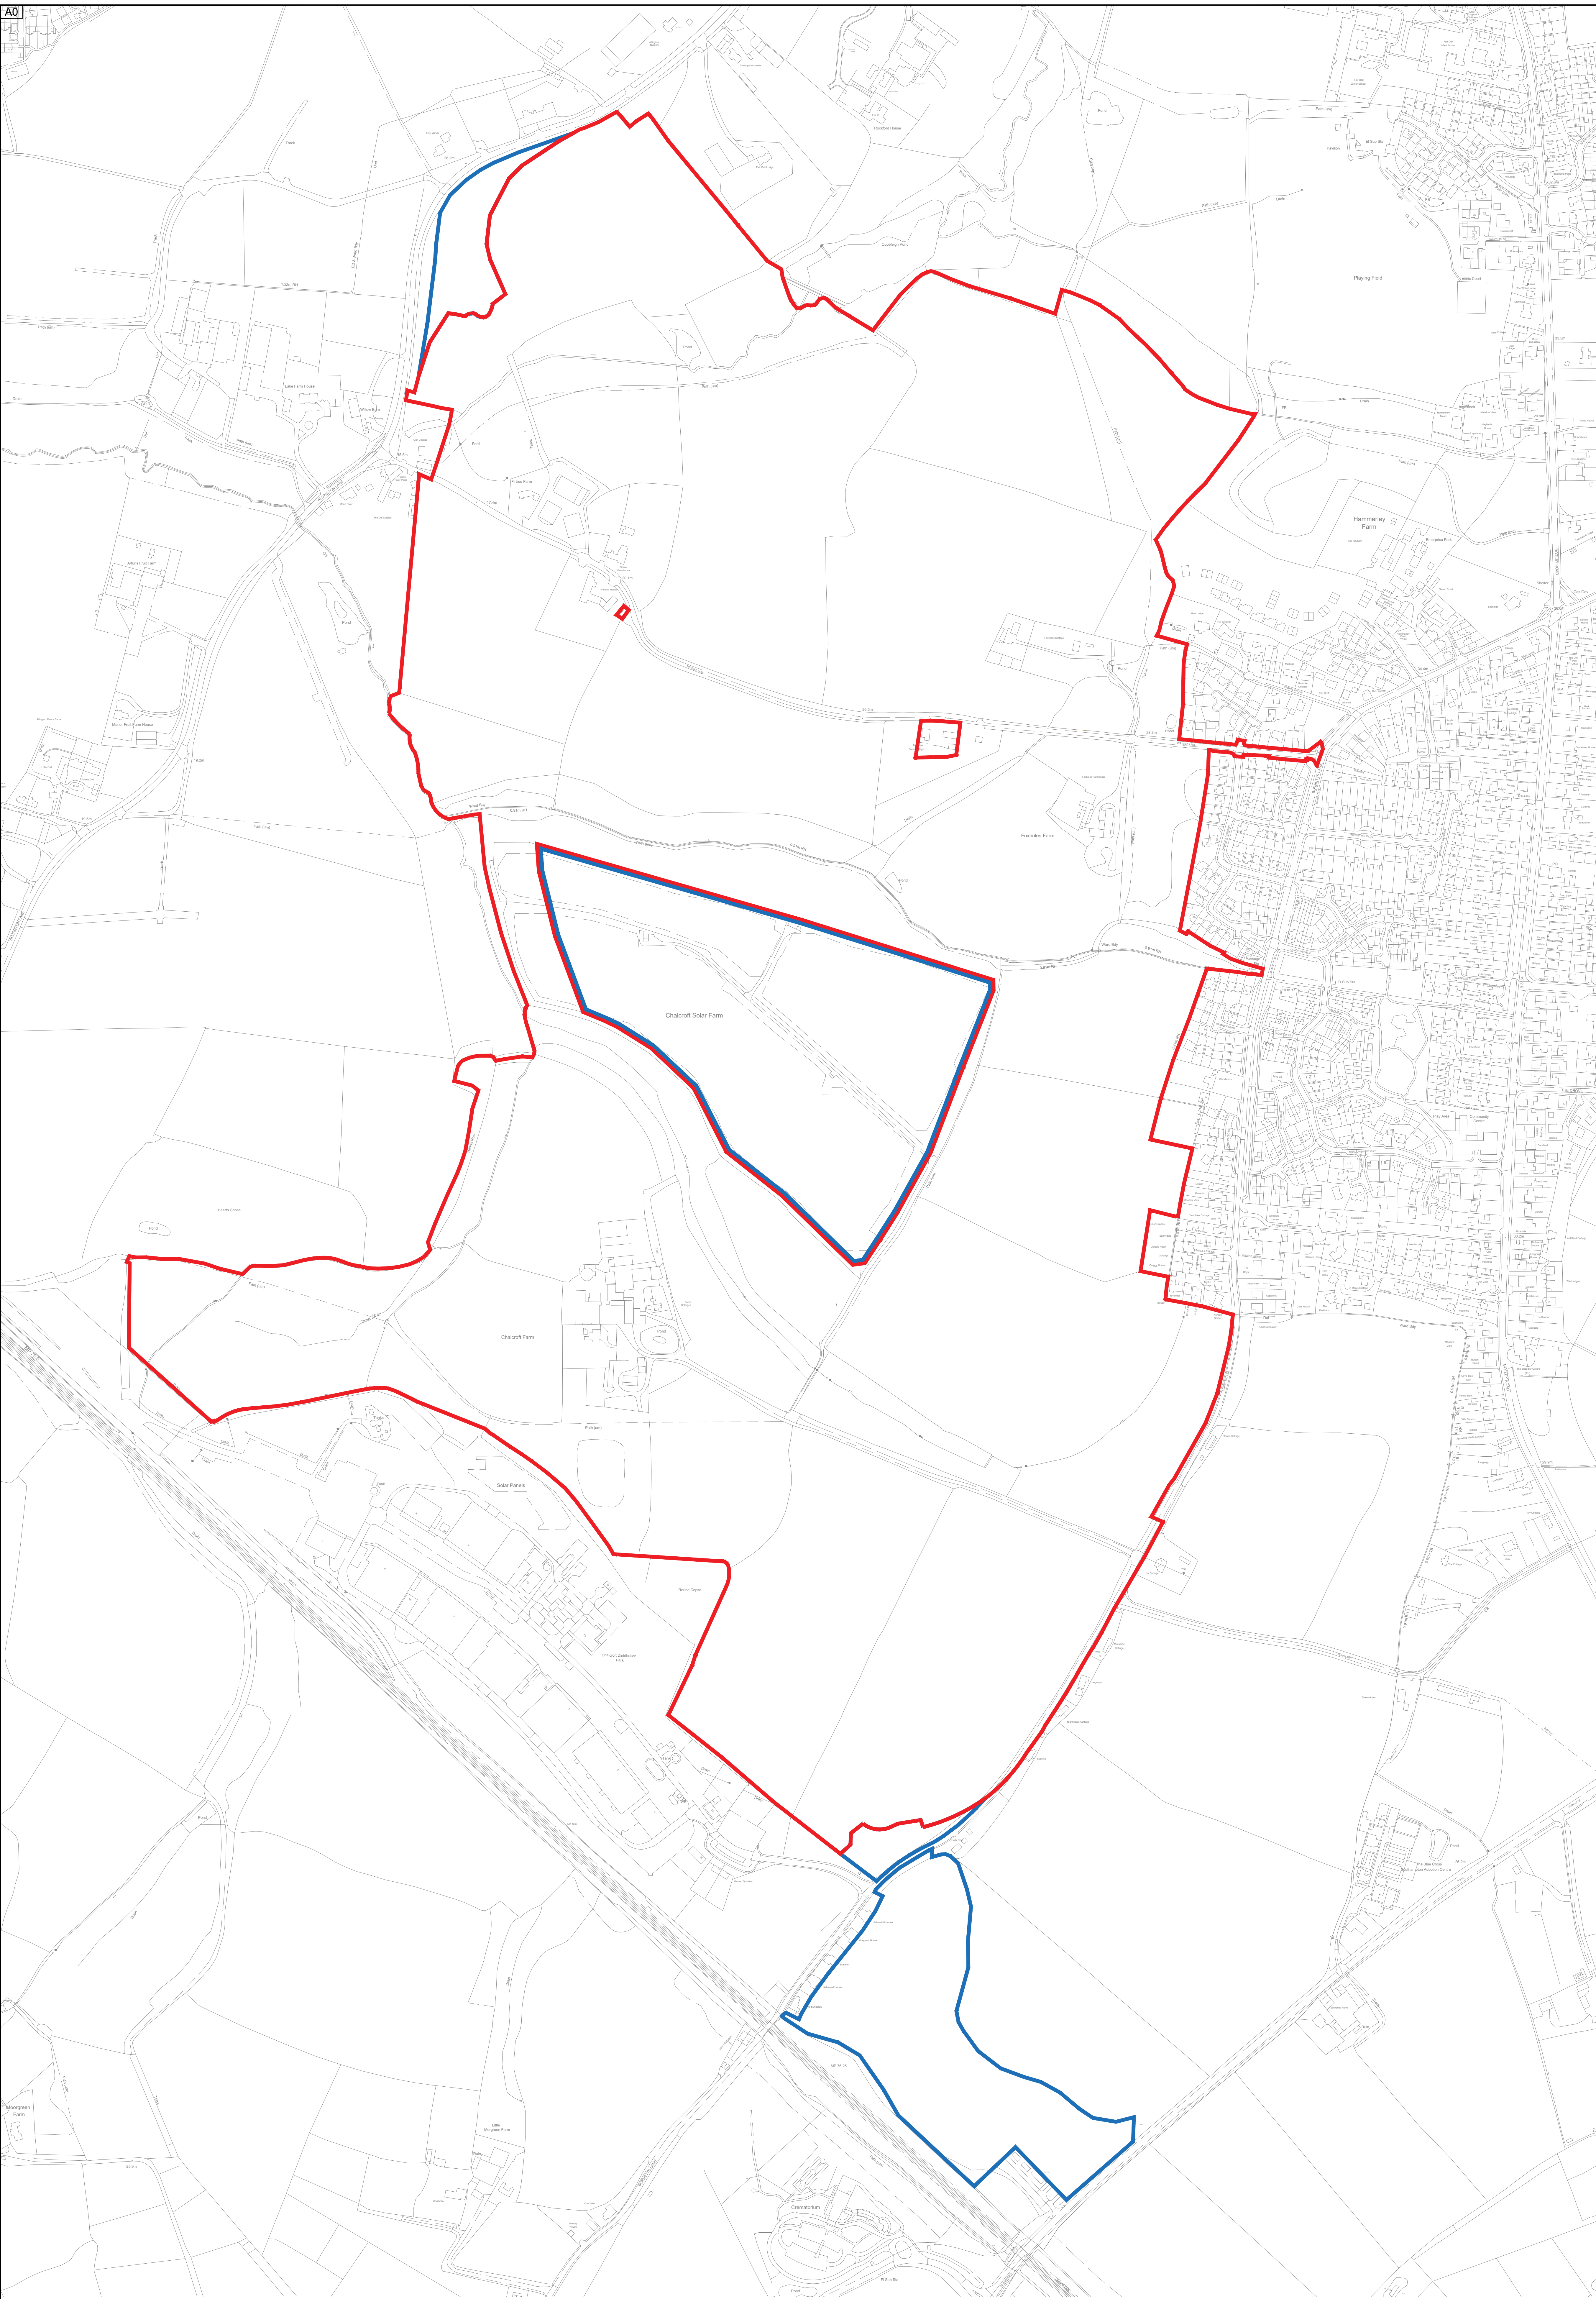

NOTES					
This drawing is the copyright of Thrive Ltd ©. All rights reserved. Ordnance Survey Data © Crown Copyright. All rights reserved. Licence No. 100007359. DO NOT scale from this drawing. Contractors, Sub Contractors and Suppliers are to check all relevant dimensions and levels of the site and building before commencing any shop drawings or building work. Any discrepancies should be recorded to the Architect. Where applicable this drawing is to be read in conjunction with the Consultants' drawings.					
REV	DESCRIPTION	DATE	AUTHOR	CHK'D	
P1	Preliminary issue	21.10.20	MWP	GSR	
P2	Minor amendment to redline	28.10.20	KN	GSR	
P3	Minor amendment to redline	25.11.20	KN	GSR	
P4	Minor amendment to redline	23.04.21	KN	GSR	
P5	Minor amendment to red and blue lines	20.04.21	KN	GSR	
P6	Red & blue line added to solar farm	27.04.21	KN	GSR	
P7	Title block updated	05.05.21	KN	GSR	
P8	Redline amended	06.05.21	KN	GSR	

Site boundary

Additional land in applicants control

PLANNING

thrive.

architects

Romsey Office

Building 300, The Grange, Romsey Road, Michelmersh, SO51 0AE.
t: 01794 367793 f: 01794 367276

PROJECT

ONE HORTON HEATH

DRAWING

Red Line Plan

For: Eastleigh Borough Council

SCALE

1:2500@ A0

DATE

OCT' 2020

AUTHOR

MWP

CHK'D

GSR

JOB NO.

EAST200403


DRAWING NO.

RLP.01

REV

P8

CLIENT REF.

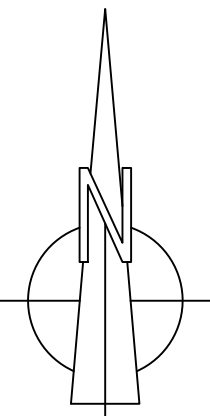



Stratton Park House, Wanborough Road
Swindon, SN3 4HG

Telephone
01793 828000

Website
www.pfapl.com

For Planning
This drawing is produced for the purposes of supporting a planning application and should not be relied upon for tender, pricing, or construction purposes.

NOTES

1. This drawing is based on the Topographical Survey undertaken by Mayer Brown Limited, Drawing No:IR.SAV.1.21.1, Rev E, dated 05 May 2014.
2. Main River designation based on Flood Map for Planning.
3. Environment Agency's Risk of Flooding from Surface Water map and Flood Map for Planning obtained from GOV.UK website. Contains public sector information licensed under the Open Government Licence v3.0.

- Key**
- High Risk of Flooding from Surface Water Extent
 - Medium Risk of Flooding from Surface Water Extent
 - Low Risk of Flooding from Surface Water Extent
 - Flood Zone 2
 - Flood Zone 3
 - Land/Field Drain
 - Overland Flow Route

Rev	Date	Description	Drawn	Check
#	03/11/20	First Issue.	DAB	MWS
A	30/11/20	RoFSW Updated	DAB	MWS

Status

FOR PLANNING

Client

Eastleigh Borough Council

Project

One Horton Heath,
Hampshire

Drawing Title

Existing Drainage
Arrangements

Drawing No.

G277/20


Rev A

Date: November 2020

Scale: 1:2500 @ A1

E-Mail: DBuciak@pfapl.com

0m 100m 200m
Scale 1:2500

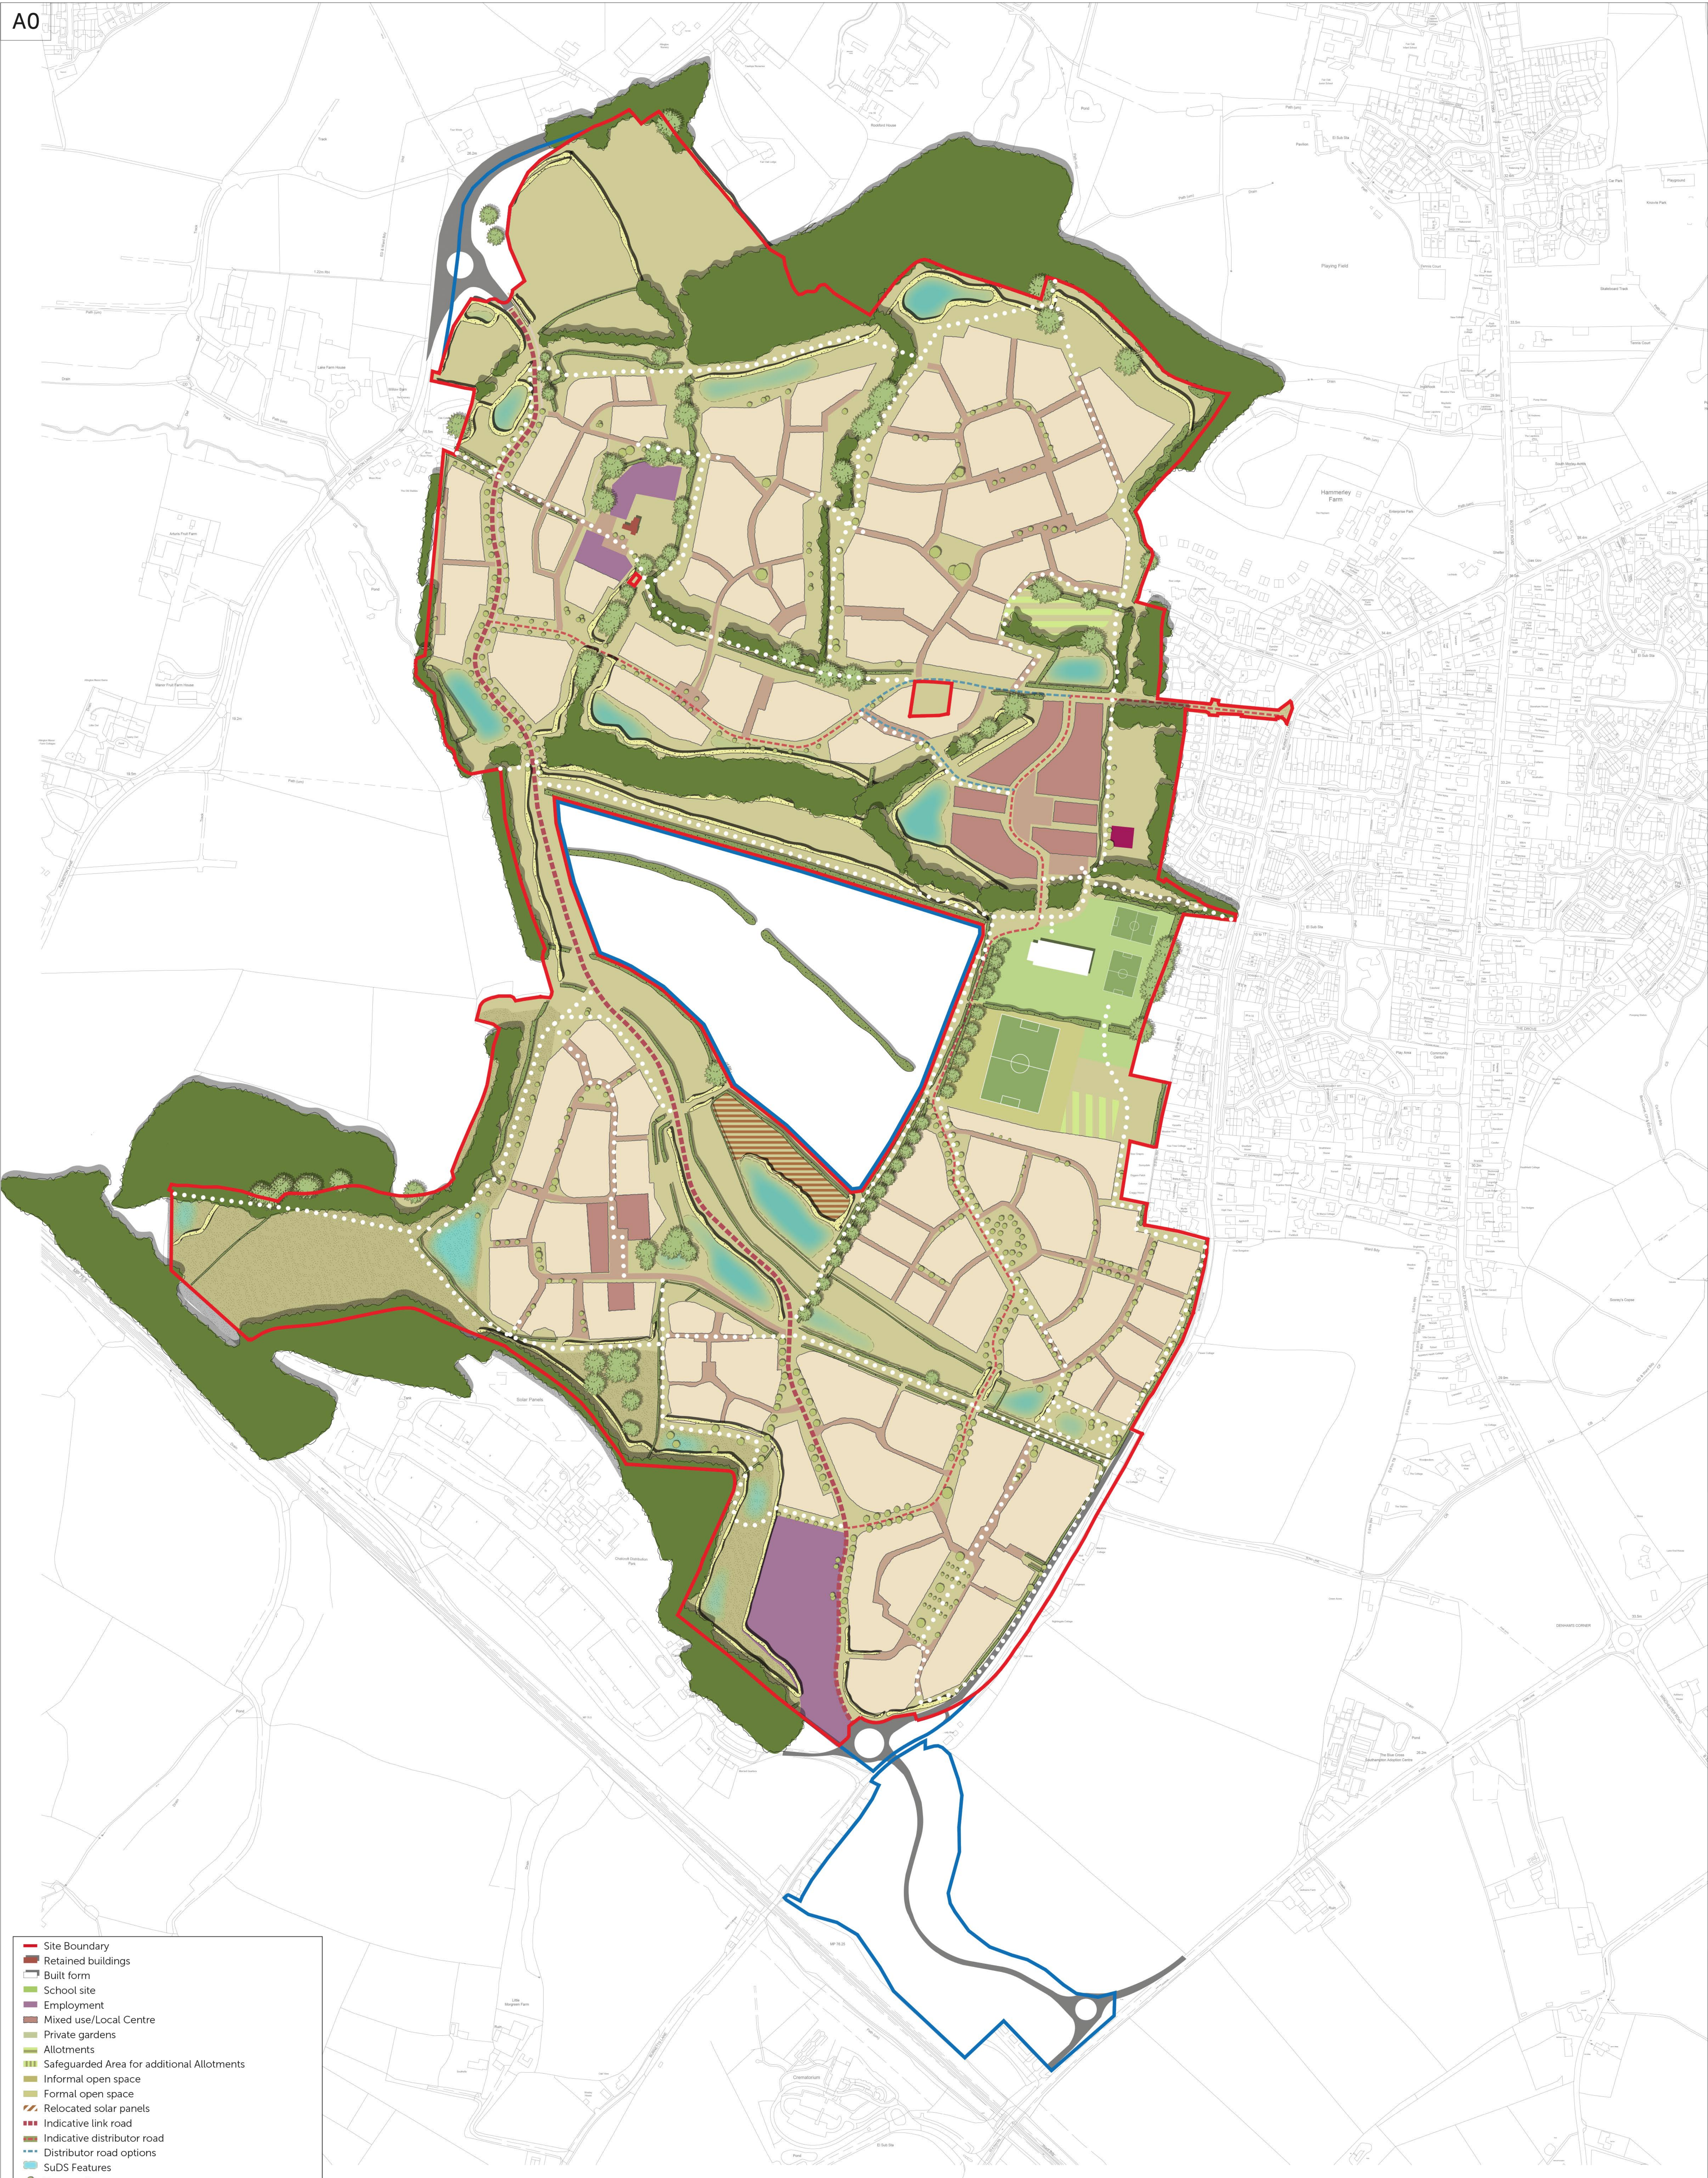

Ordnance Survey (c) Crown Copyright 2018. All rights reserved. Licence number 100022432



Romsey
T: 01794 367703
F: 01794 367276

Portishead
T: 01275 407000
F: 01794 367276

Camberley
T: 01276 749050
F: 01794 367276

www.thrivearchitects.co.uk

This drawing is the copyright of Thrive Architects Ltd ©. All rights reserved. Ordnance Survey Data © Crown Copyright. All rights reserved. Licence No. 100007359. DO NOT scale from this drawing. Contractors, Sub-contractors and suppliers are to check all relevant dimensions and levels of the site and building before commencing any shop drawings or building work. Any discrepancies should be recorded to the Architect. Where applicable this drawing is to be read in conjunction with the Consultants drawings.

Rev	Description	Date	Au	Ch
P15	School site reconfigured, northern employment area reduced, southern allotment moved, link road realigned.	28.04.21	GR/kn	GR
P16	Title block updated, additional land safeguarded for allotments included	05.05.21	GR/kn	GR
P17	Blue line amended, additional land for southern allotments revised	06.05.21	GR/kn	GR
P18	Retained, improved and removed hedges revised, minor layout adjustments	24.05.21	GR/kn	GR

Project
Drawing

Client
Job no.
Dwg no.
Author
Status
Client ref.

Eastleigh Borough Council
EAST200403
CMP 01
KS/kn
Checked
KS
-

Date
Rev.
Scale
Office
Romsey

28.07.20
P18
1:2500@A0
-

ONE HORTON HEATH

thrive.
architects