


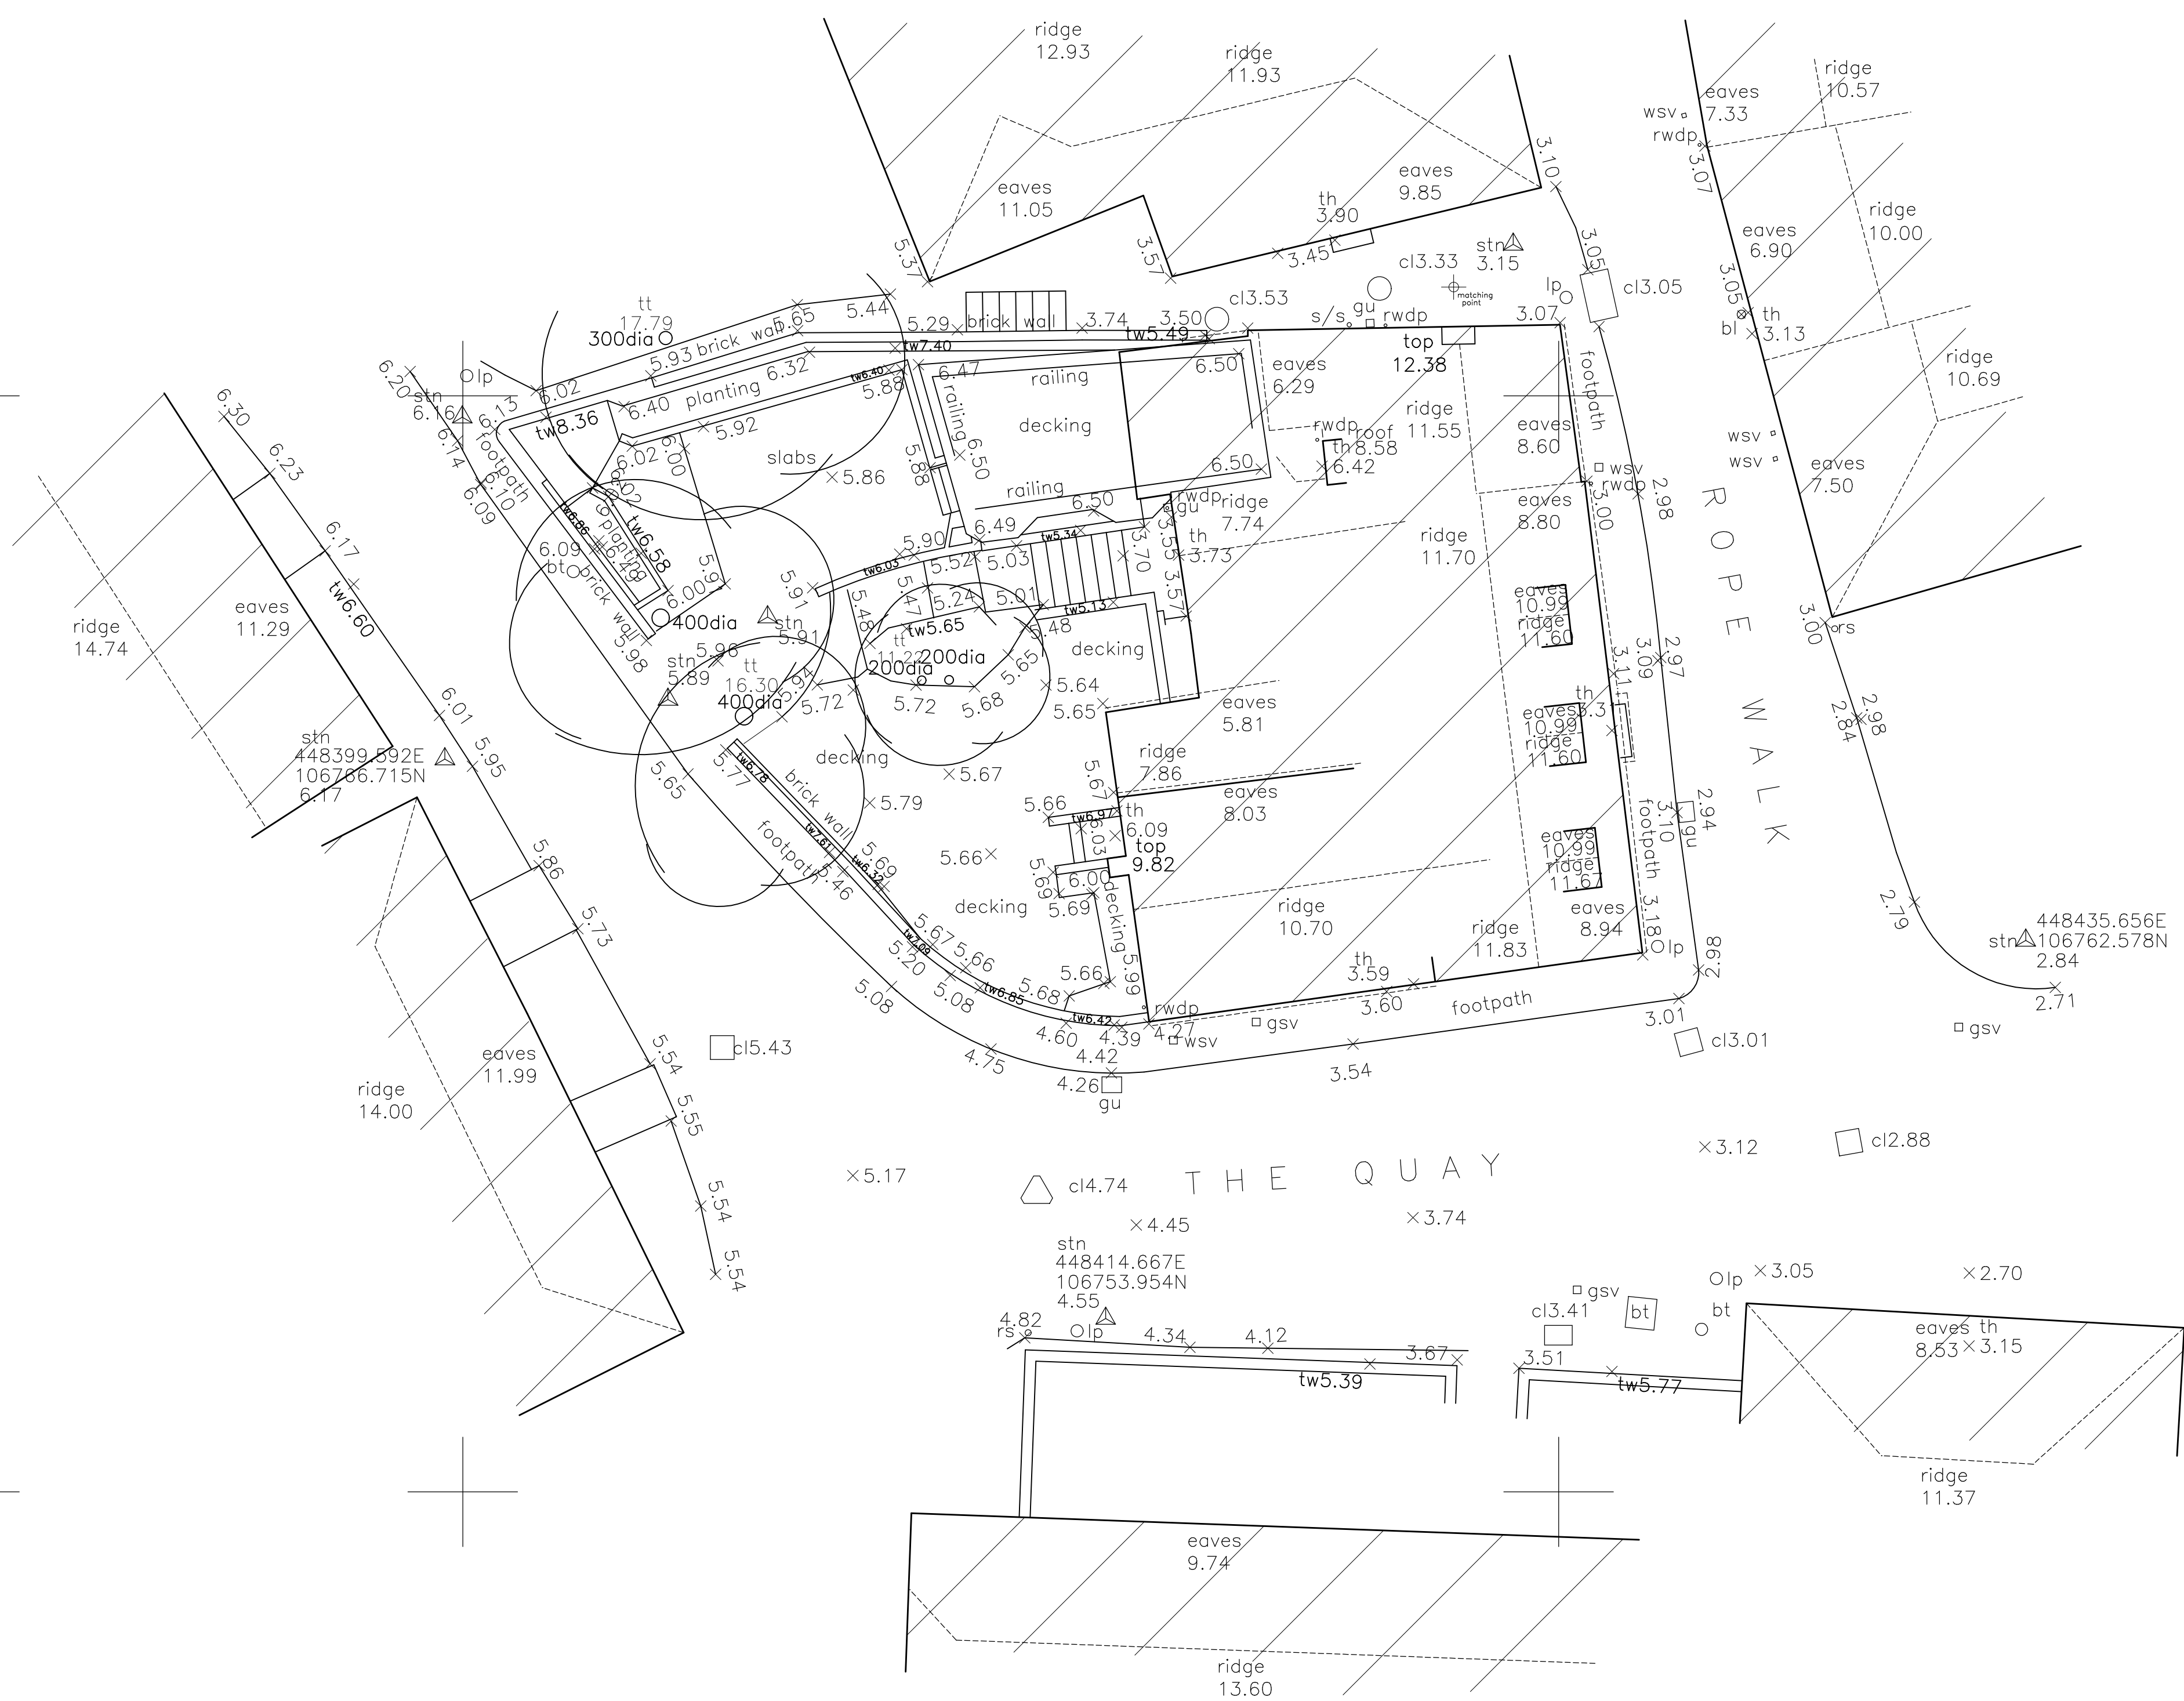

ky	British Telecom
cb	Control Box
cl	Cover Level
ctv	Cable Television
pk	Drop Box
el	Electric
ep	Electricity Pole
fh	Fire Hydrant
pu	Gully
gsv	Gas Stop Valve
ht	Height
lc	Inspection Cover
il	Invert Level
lp	Lamp Post
nkr	Marker
o/h	Overhead
pb	Post Box
ng	Frame Crossing
np	Name Plate
rs	Road Sign
lv	Stop Valve
tb	Telephone Box
tl	Traffic Light
tf	Top of Tree
th	Threshold
tw	Top of Wall
utl	Unable to Lift
vp	Vent Pipe
wm	Water Meter
wsv	Water Stop Valve



NOTES:

LEVELS RELATE TO D5 DATUM

TREE SPECIES SHOULD BE VERIFIED WHERE OF CRITICAL IMPORTANCE

THE ARCHITECT SHOULD SATISFY HIMSELF THAT ALL TREES LIKELY TO AFFECT HIS DESIGN HAVE BEEN SHOWN

INTER CONNECTION OF MANHOLES SHOULD BE VERIFIED WHERE OF CRITICAL IMPORTANCE USING CCTV

PIPE SIZES & INVERTS DETERMINED WITHOUT ENTRY INTO MANHOLE

P STUBBINGTON
LAND SURVEYS LTD

THE MEAD
DURLEY BROOK ROAD
DURLEY
SOUTHAMPTON
HAMPSHIRE
SO32 2AR

TEL : 023 8060 1876

MOBILE: -
07973 348165

EMAIL: -
PAUL@PSLANDSURVEYS.COM

CLIENT: - A LOIZOU

CONTRACT: -	THE SLIPWAY HAMBLE-LE-RICE HAMPSHIRE
-------------	--

TITLE: - TOPOGRAPHIC SURVEY

SCALE: - 1: 100 @A1

DRAWING NO. 3895/01

DATE: - JANUARY 2018

SURVEYOR: - PS

