


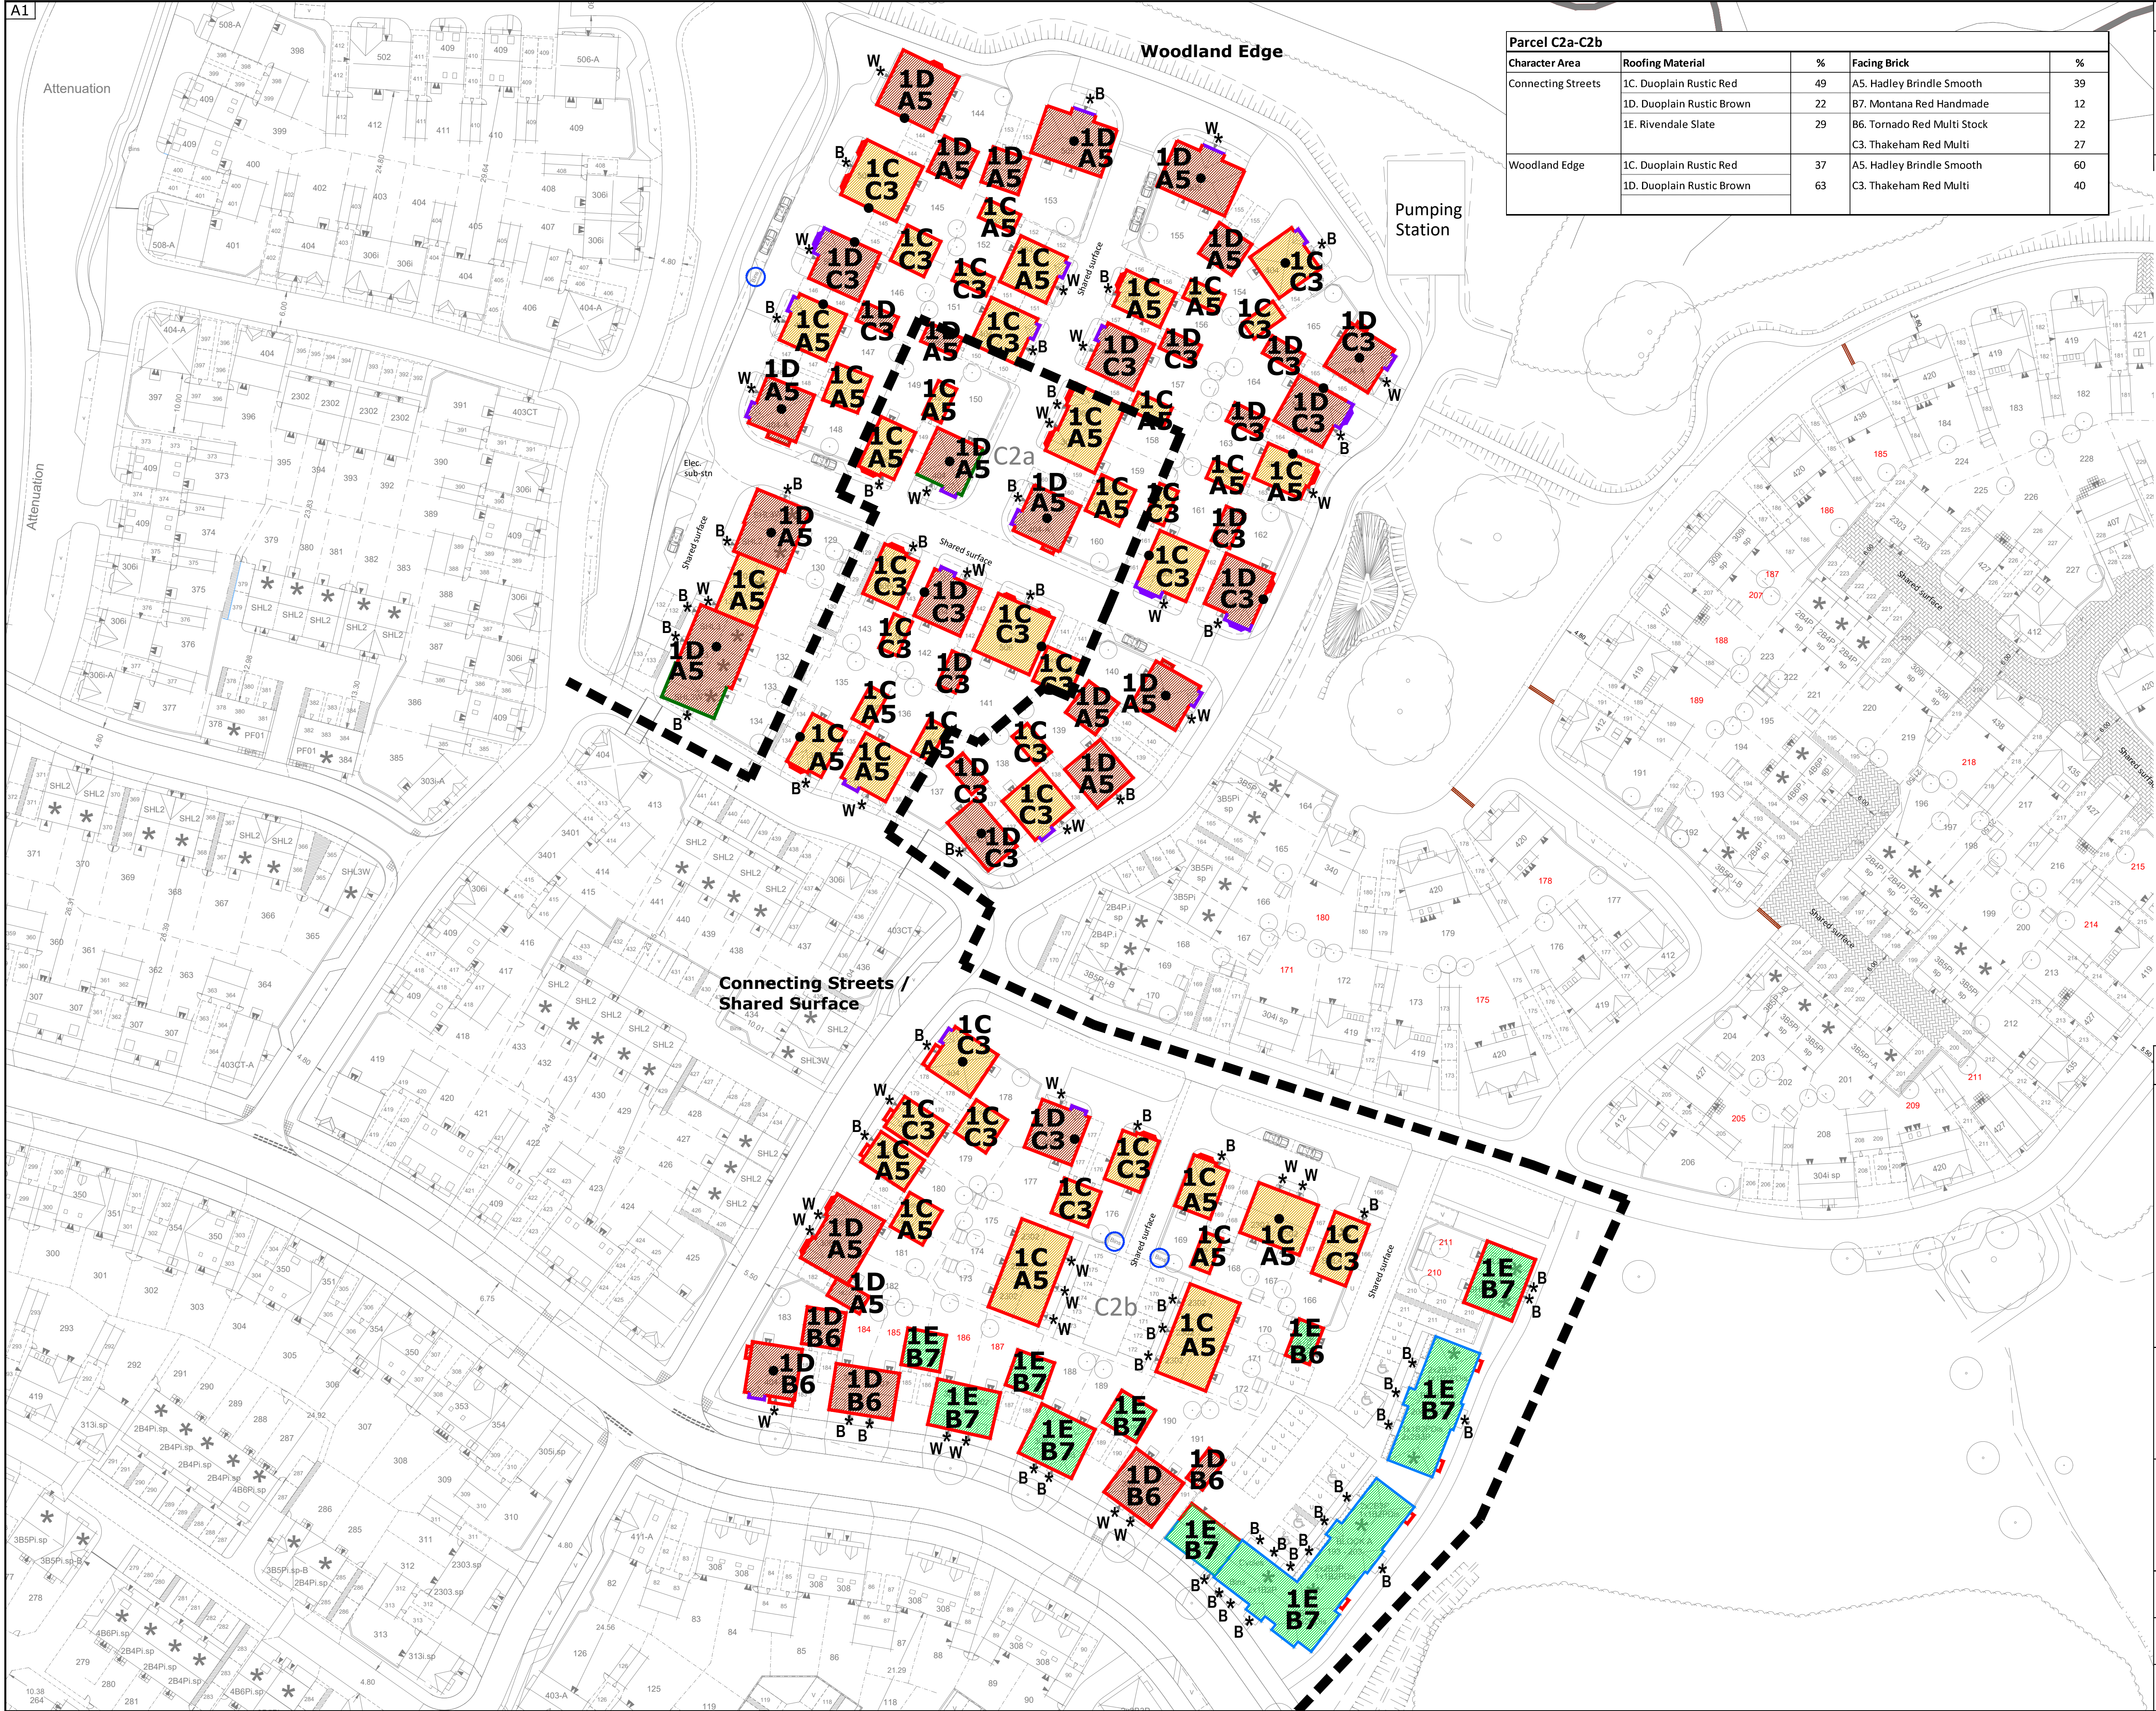


Parcel C2a-C2b				
Character Area	Roofing Material	%	Facing Brick	%
Connecting Streets	1C. Duoplain Rustic Red	49	A5. Hadley Brindle Smooth	39
	1D. Duoplain Rustic Brown	22	B7. Montana Red Handmade	12
	1E. Rivendale Slate	29	B6. Tornado Red Multi Stock	22
Woodland Edge	1C. Duoplain Rustic Red	37	A5. Hadley Brindle Smooth	60
	1D. Duoplain Rustic Brown	63	C3. Thakeham Red Multi	27

NOTES				
This drawing is the copyright of Thrive Ltd ©. All rights reserved. Ordnance Survey Data © Crown Copyright. All rights reserved. Licence No. 100007359. DO NOT scale from this drawing. Contractors, Sub Contractors and Suppliers are to check all relevant dimensions and levels of the site and building before commencing any shop drawings or building work. Any discrepancies should be recorded to the Architect. Where applicable this drawing is to be read in conjunction with the Consultants' drawings.				
REV	DESCRIPTION	DATE	AUTHOR	CHK'D
A	Issued for planners comments.	13.03.17	CMD	
B	Updated to latest Site Layout SL.01_C2a, C2b Rev D.	10.04.17	MWP	
C	Updated to latest Site Layout SL.01_C2a, C2b Rev F.	03.07.17	CMI	
D	Chimney added to plot 135.	19.09.17	HG	
E	Detailed material references added.	15.10.18	CMI	
F	Door colour ref added. Brick type 12.11.18 B5 added.		CMI	
G	Character areas and material allocation schedule added.	18.06.21	CMI	

Key:

- 1C - Redland: Duoplain, Rustic Red
- 1D - Redland: Duoplain, Rustic Brown
- 1E - Marley: Rivendale, Slate
- Facing Brick
- A5 - Michelmarsh: Hadley Brindle Smooth
- B6 - Brickability: Tornado Red Multi Stock
- B7 - Bespoke: Montana Red Handmade
- C3 - Istock: Thakeham Red Multi
- Render
- Weatherboard over Brick
- Tile over Brick
- Painted Brick
- Chimney Location
- Front Door Colour: B-Black W-White

Note: Some Brick Types may be common to All Developers, depending on final brick choice.

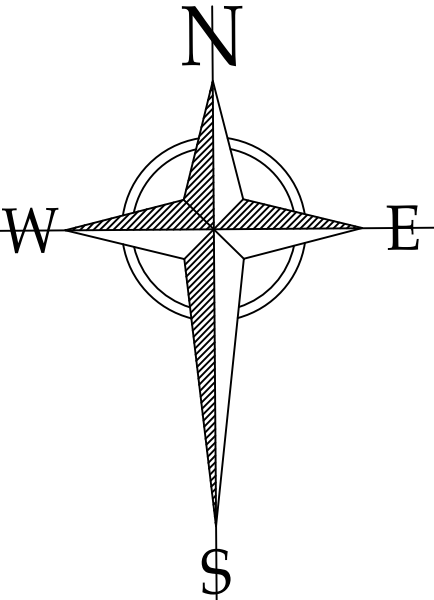

PLANNING



Romsey Office
Building 300, The Grange, Romsey Road, Michelmersh, SO51 0AE
t: 01794 367703 f: 01794 367276 www.thrivearchitects.co.uk

PROJECT

Boorley Green

Botley

For: Consortium Works

DRAWING

Developer C (Bovis Homes)

Dwelling Materials Layout

Parcel C2a and C2b

SCALE	DATE	AUTHOR	CHK'D
1:500 @ A1	30.09.16	CMI	

JOB NO.	DRAWING NO.	REV
CON131212	DML.01_C2a_C2bG	

CLIENT REF.