




General Notes

Notes

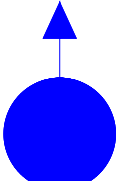

20W

|     |                |      |
|-----|----------------|------|
|     |                |      |
| No. | Revision/Issue | Date |

Firm Name and Address

Lumen Designers Ltd  
Lumen House  
135B Stratford Road  
Hall Green  
Birmingham  
B38 9ET




M: 0121 663 6080  
E: info@thelumenarchitect.com

Project Name and Address


Vivid Solar Street Lighting Ltd  
Maddoxford Lane - Boorley  
Estate Roads - Roads 1 & 2

|             |         |
|-------------|---------|
| Project     | Sheet   |
| TLA/VIV/BOO | 1 of 4  |
| Date        | Rev 0.0 |
| 19/05/2021  |         |
| Scale       |         |
| DNS         |         |

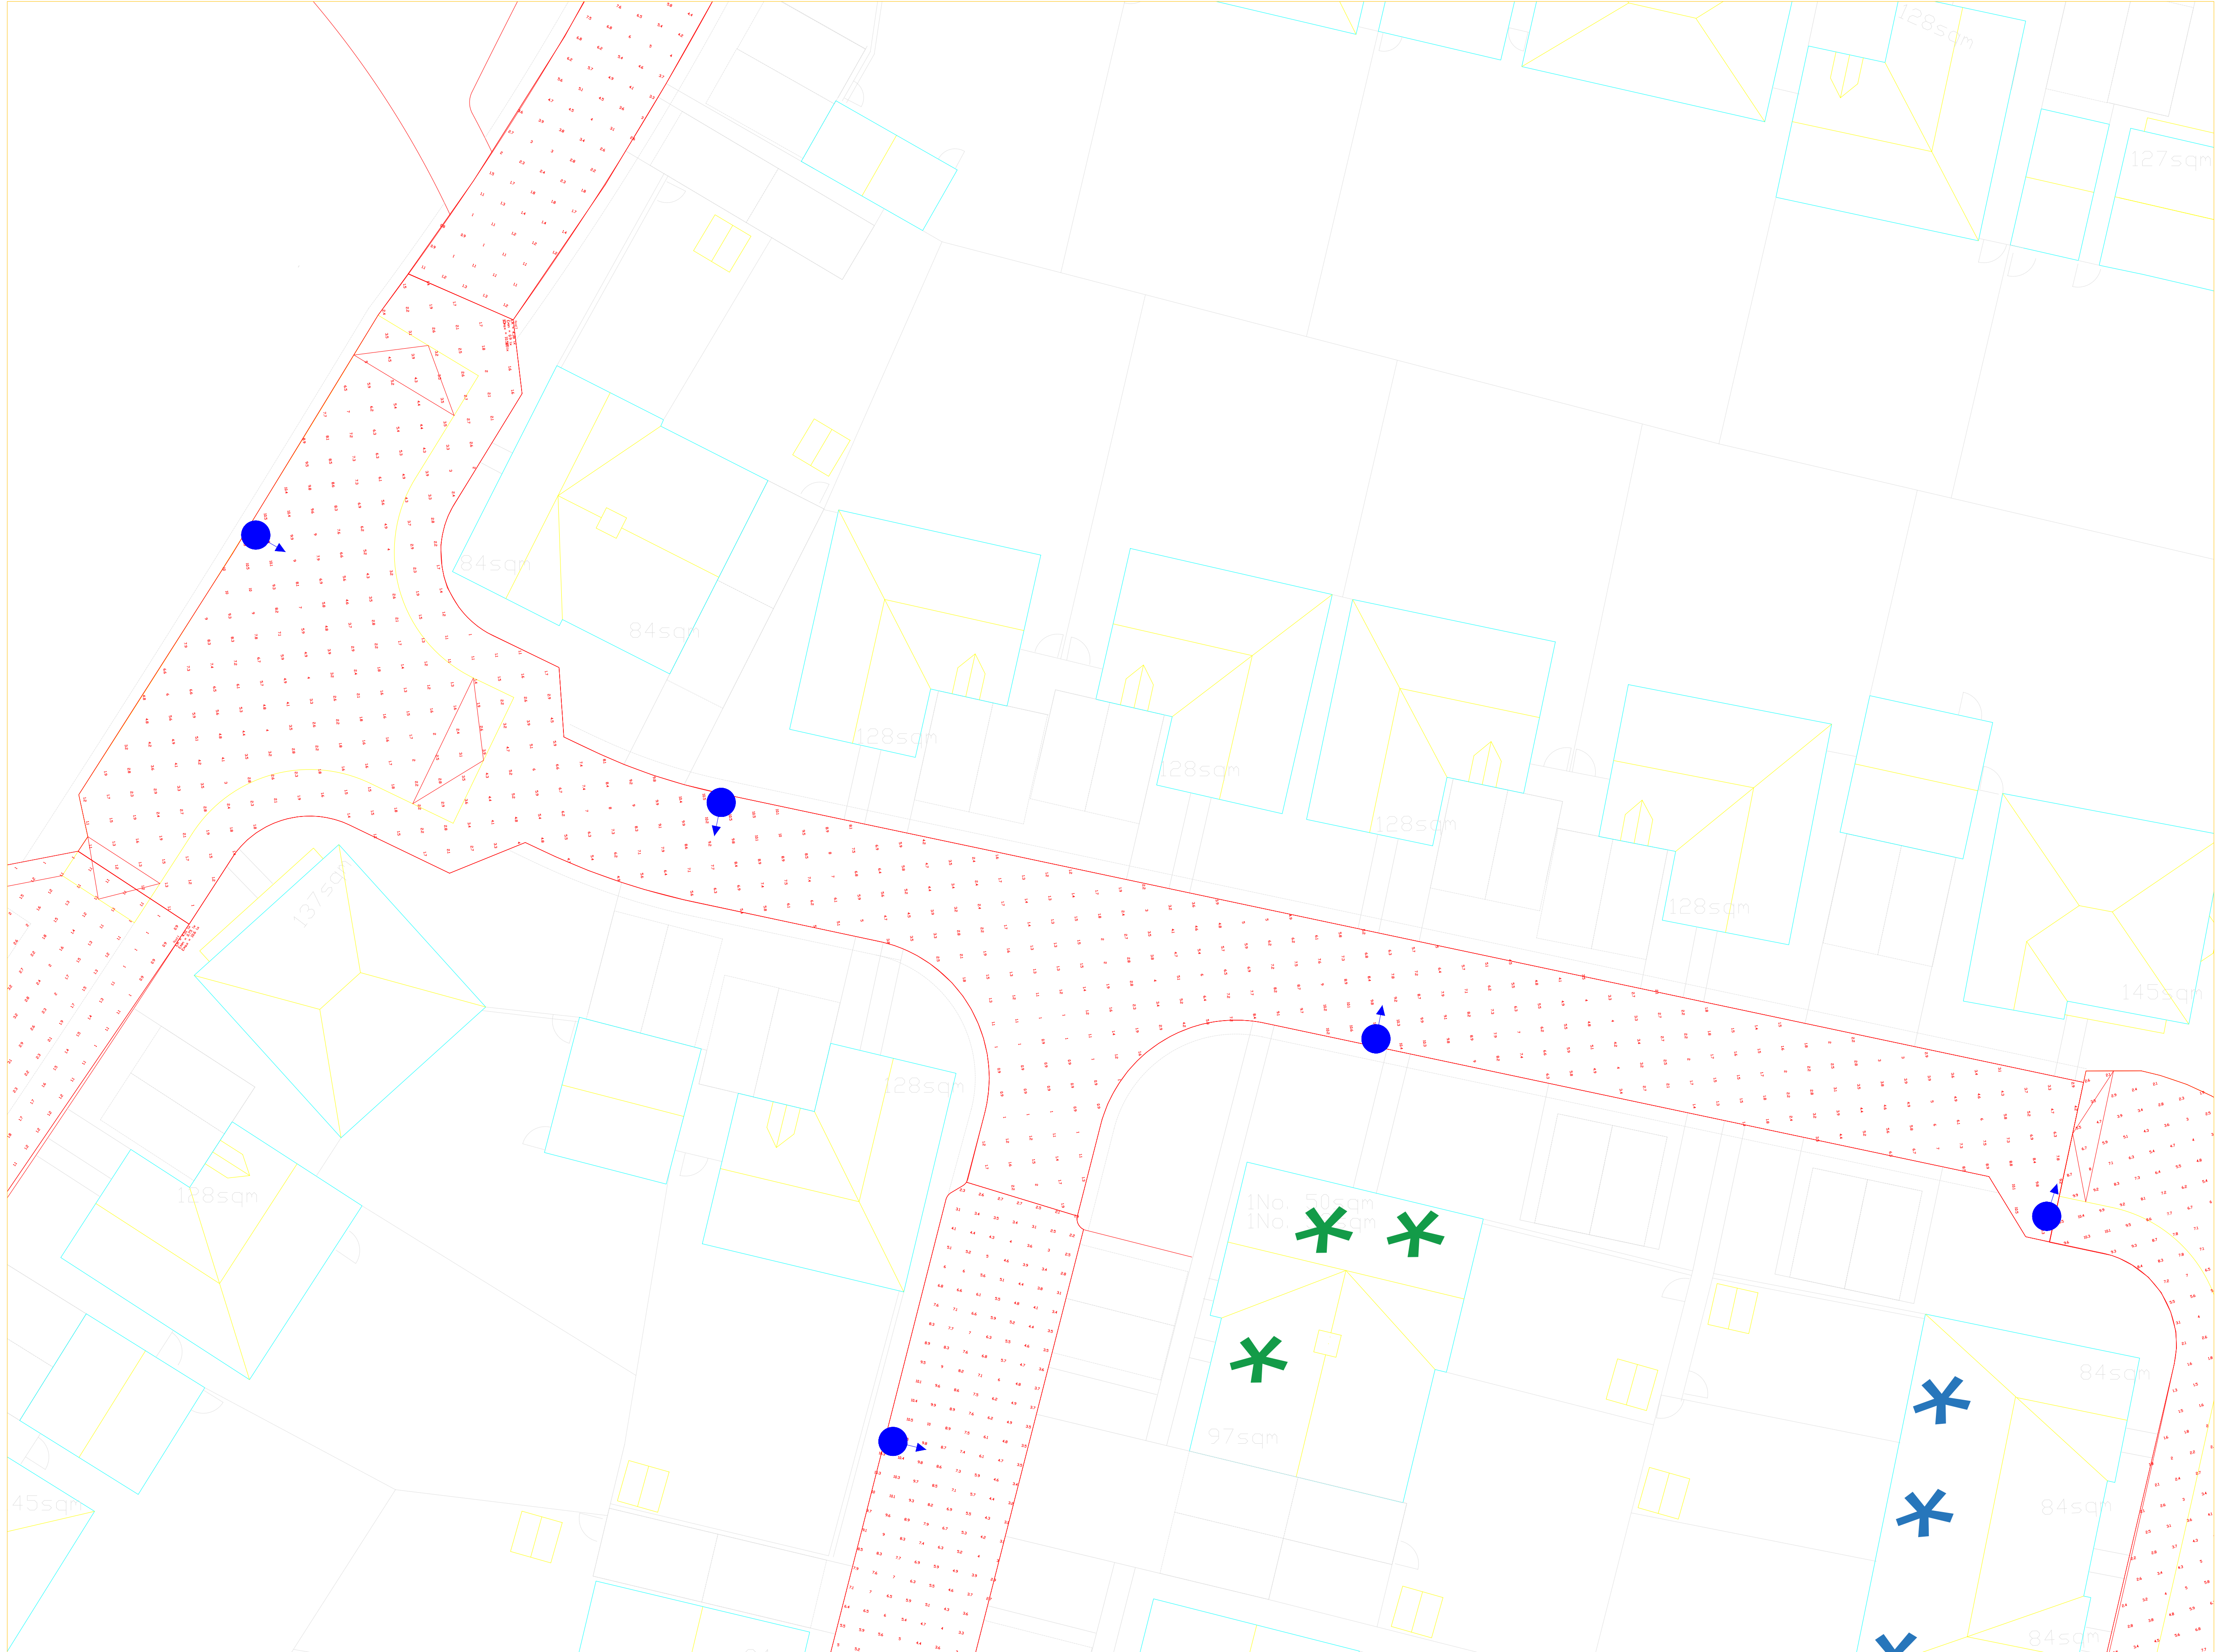

General Notes

Notes

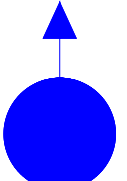

20W

|     |                |      |
|-----|----------------|------|
|     |                |      |
| No. | Revision/Issue | Date |

Firm Name and Address

Lumen Designers Ltd  
Lumen House  
135B Stratford Road  
Hall Green  
Birmingham  
B28 9EH




M: 0121 663 6080  
E: info@thelumenarchitect.com

Project Name and Address

Vivid Solar Street Lighting Ltd  
MaddoxFord Lane - Boorley  
Estate Roads - Road 3

|             |         |
|-------------|---------|
| Project     | Sheet   |
| TLA/VIV/BOO | 2 of 4  |
| Date        | Rev 0.0 |
| 19/05/2021  |         |
| Scale       |         |
| DNS         |         |

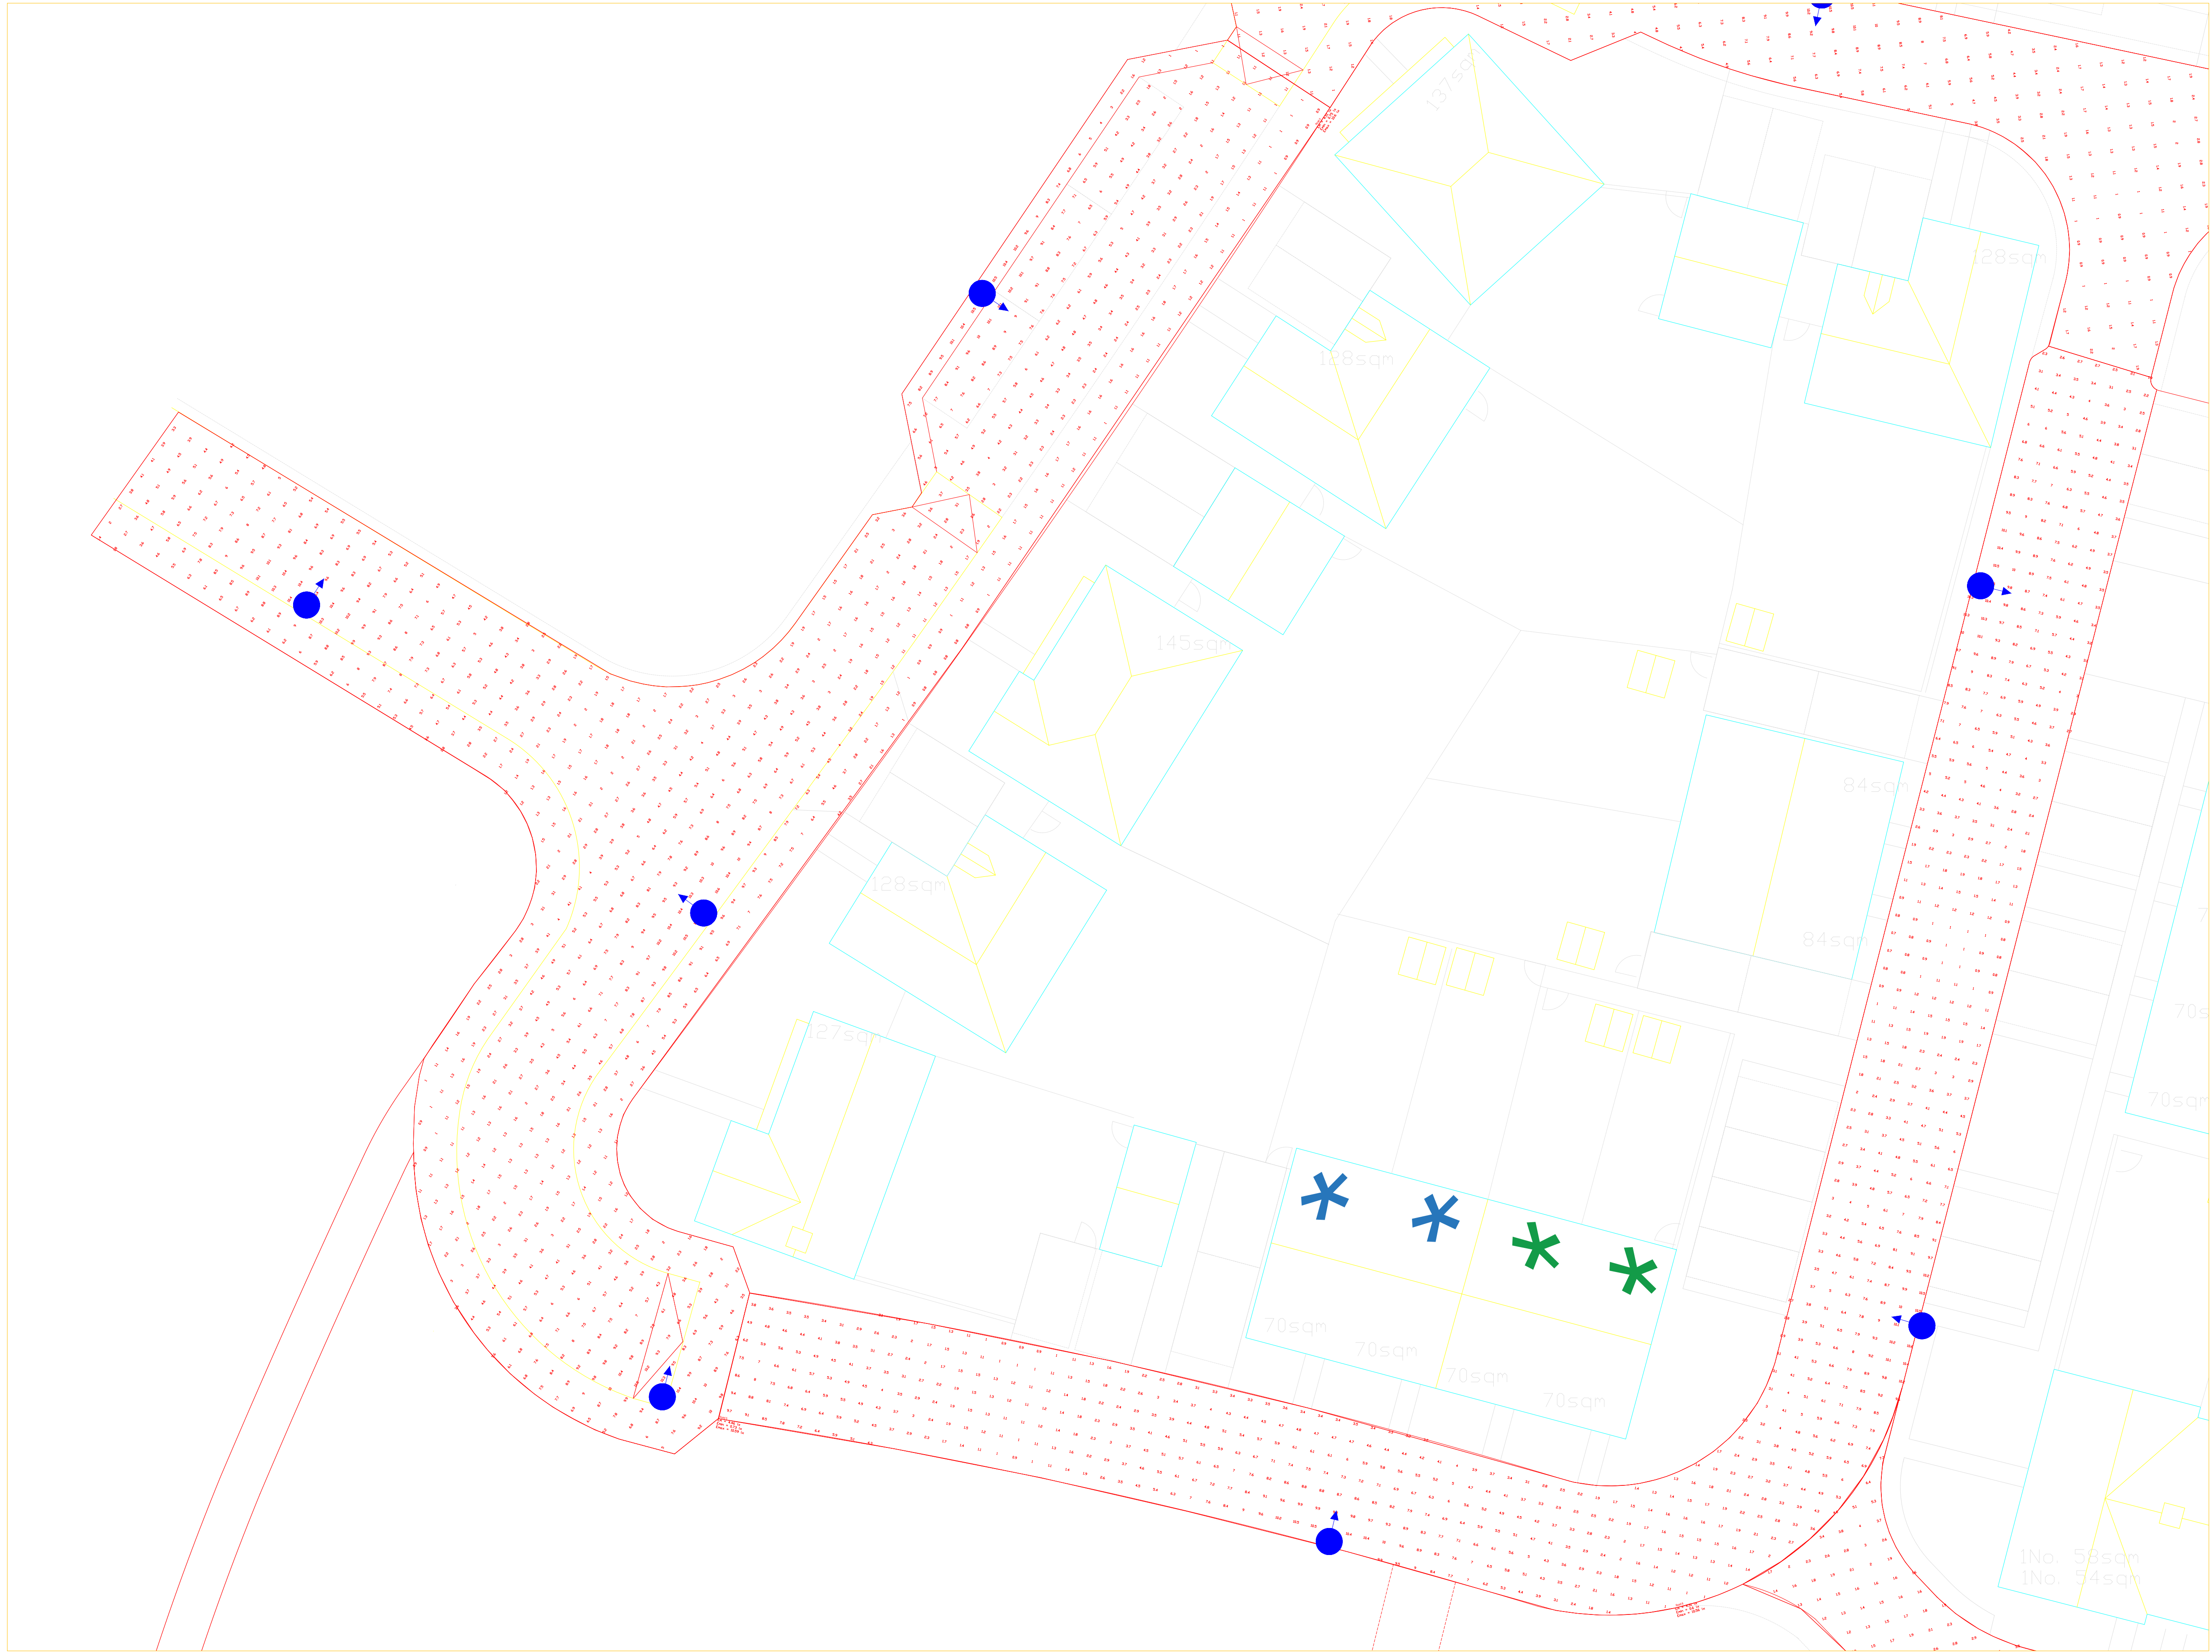

General Notes

Notes

20W

| No. | Revision/Issue | Date |
|-----|----------------|------|
|     |                |      |
|     |                |      |

Firm Name and Address

Lumen Designers Ltd  
Lumen House  
135B Stratford Road  
Hall Green  
Birmingham  
B38 9CU




M: 0121 663 6080  
E: info@thelumenarchitect.com

Project Name and Address


Vivid Solar Street Lighting Ltd  
MaddoxFord Lane - Boorley  
Estate Roads - Roads 4 & 5

|         |             |         |
|---------|-------------|---------|
| Project | TLA/VIV/BOO | Sheet   |
| Date    | 19/05/2021  | 3 of 4  |
| Scale   | DNS         | Rev 0.0 |

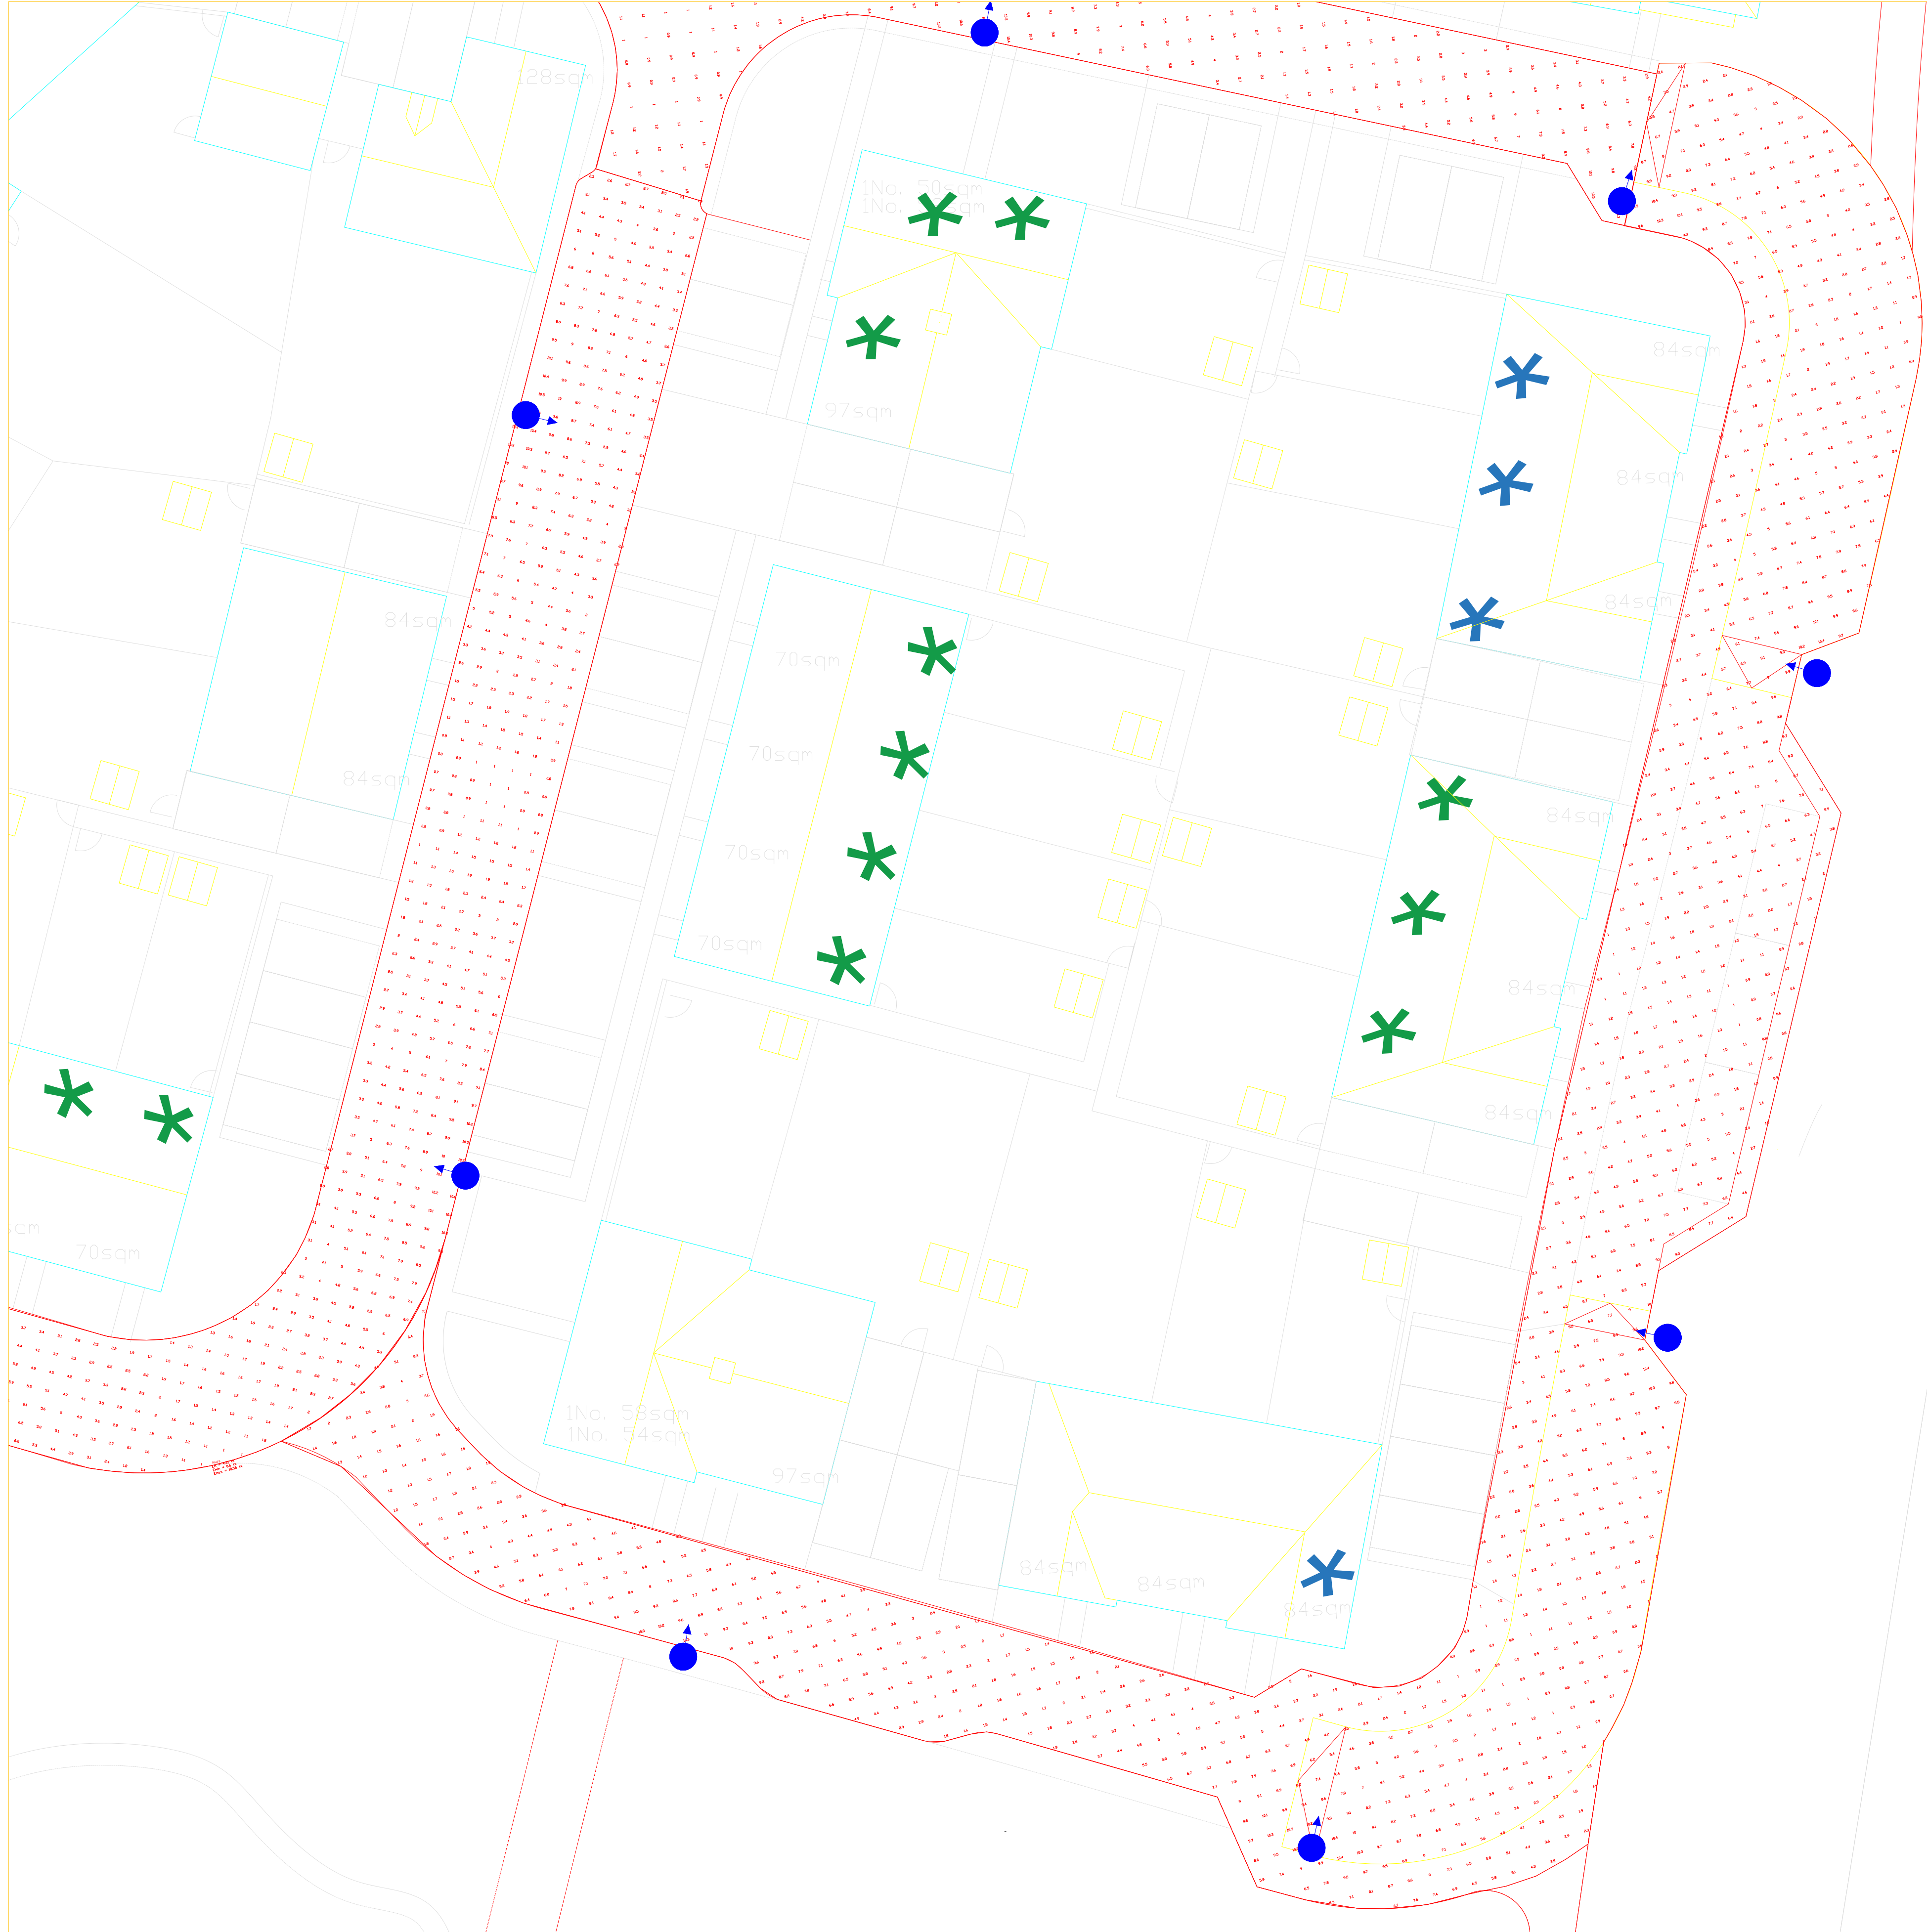

General Notes

Notes

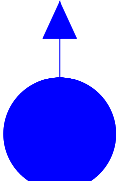

20W

|     |                |      |
|-----|----------------|------|
|     |                |      |
|     |                |      |
| No. | Revision/Issue | Date |

Firm Name and Address

Lumen Designers Ltd  
Lumen House  
135B Stratford Road  
Hall Green  
Birmingham  
B38 9ET



M: 0121 663 6080  
E: info@thelumenarchitect.com

Project Name and Address

Vivid Solar Street Lighting Ltd  
Maddoxford Lane - Boorley  
Estate Roads - Road 6

|         |             |         |
|---------|-------------|---------|
| Project | TLA/VIV/BOO | Sheet   |
| Date    | 19/05/2021  | 4 of 4  |
| Scale   | DNS         | Rev 0.0 |