


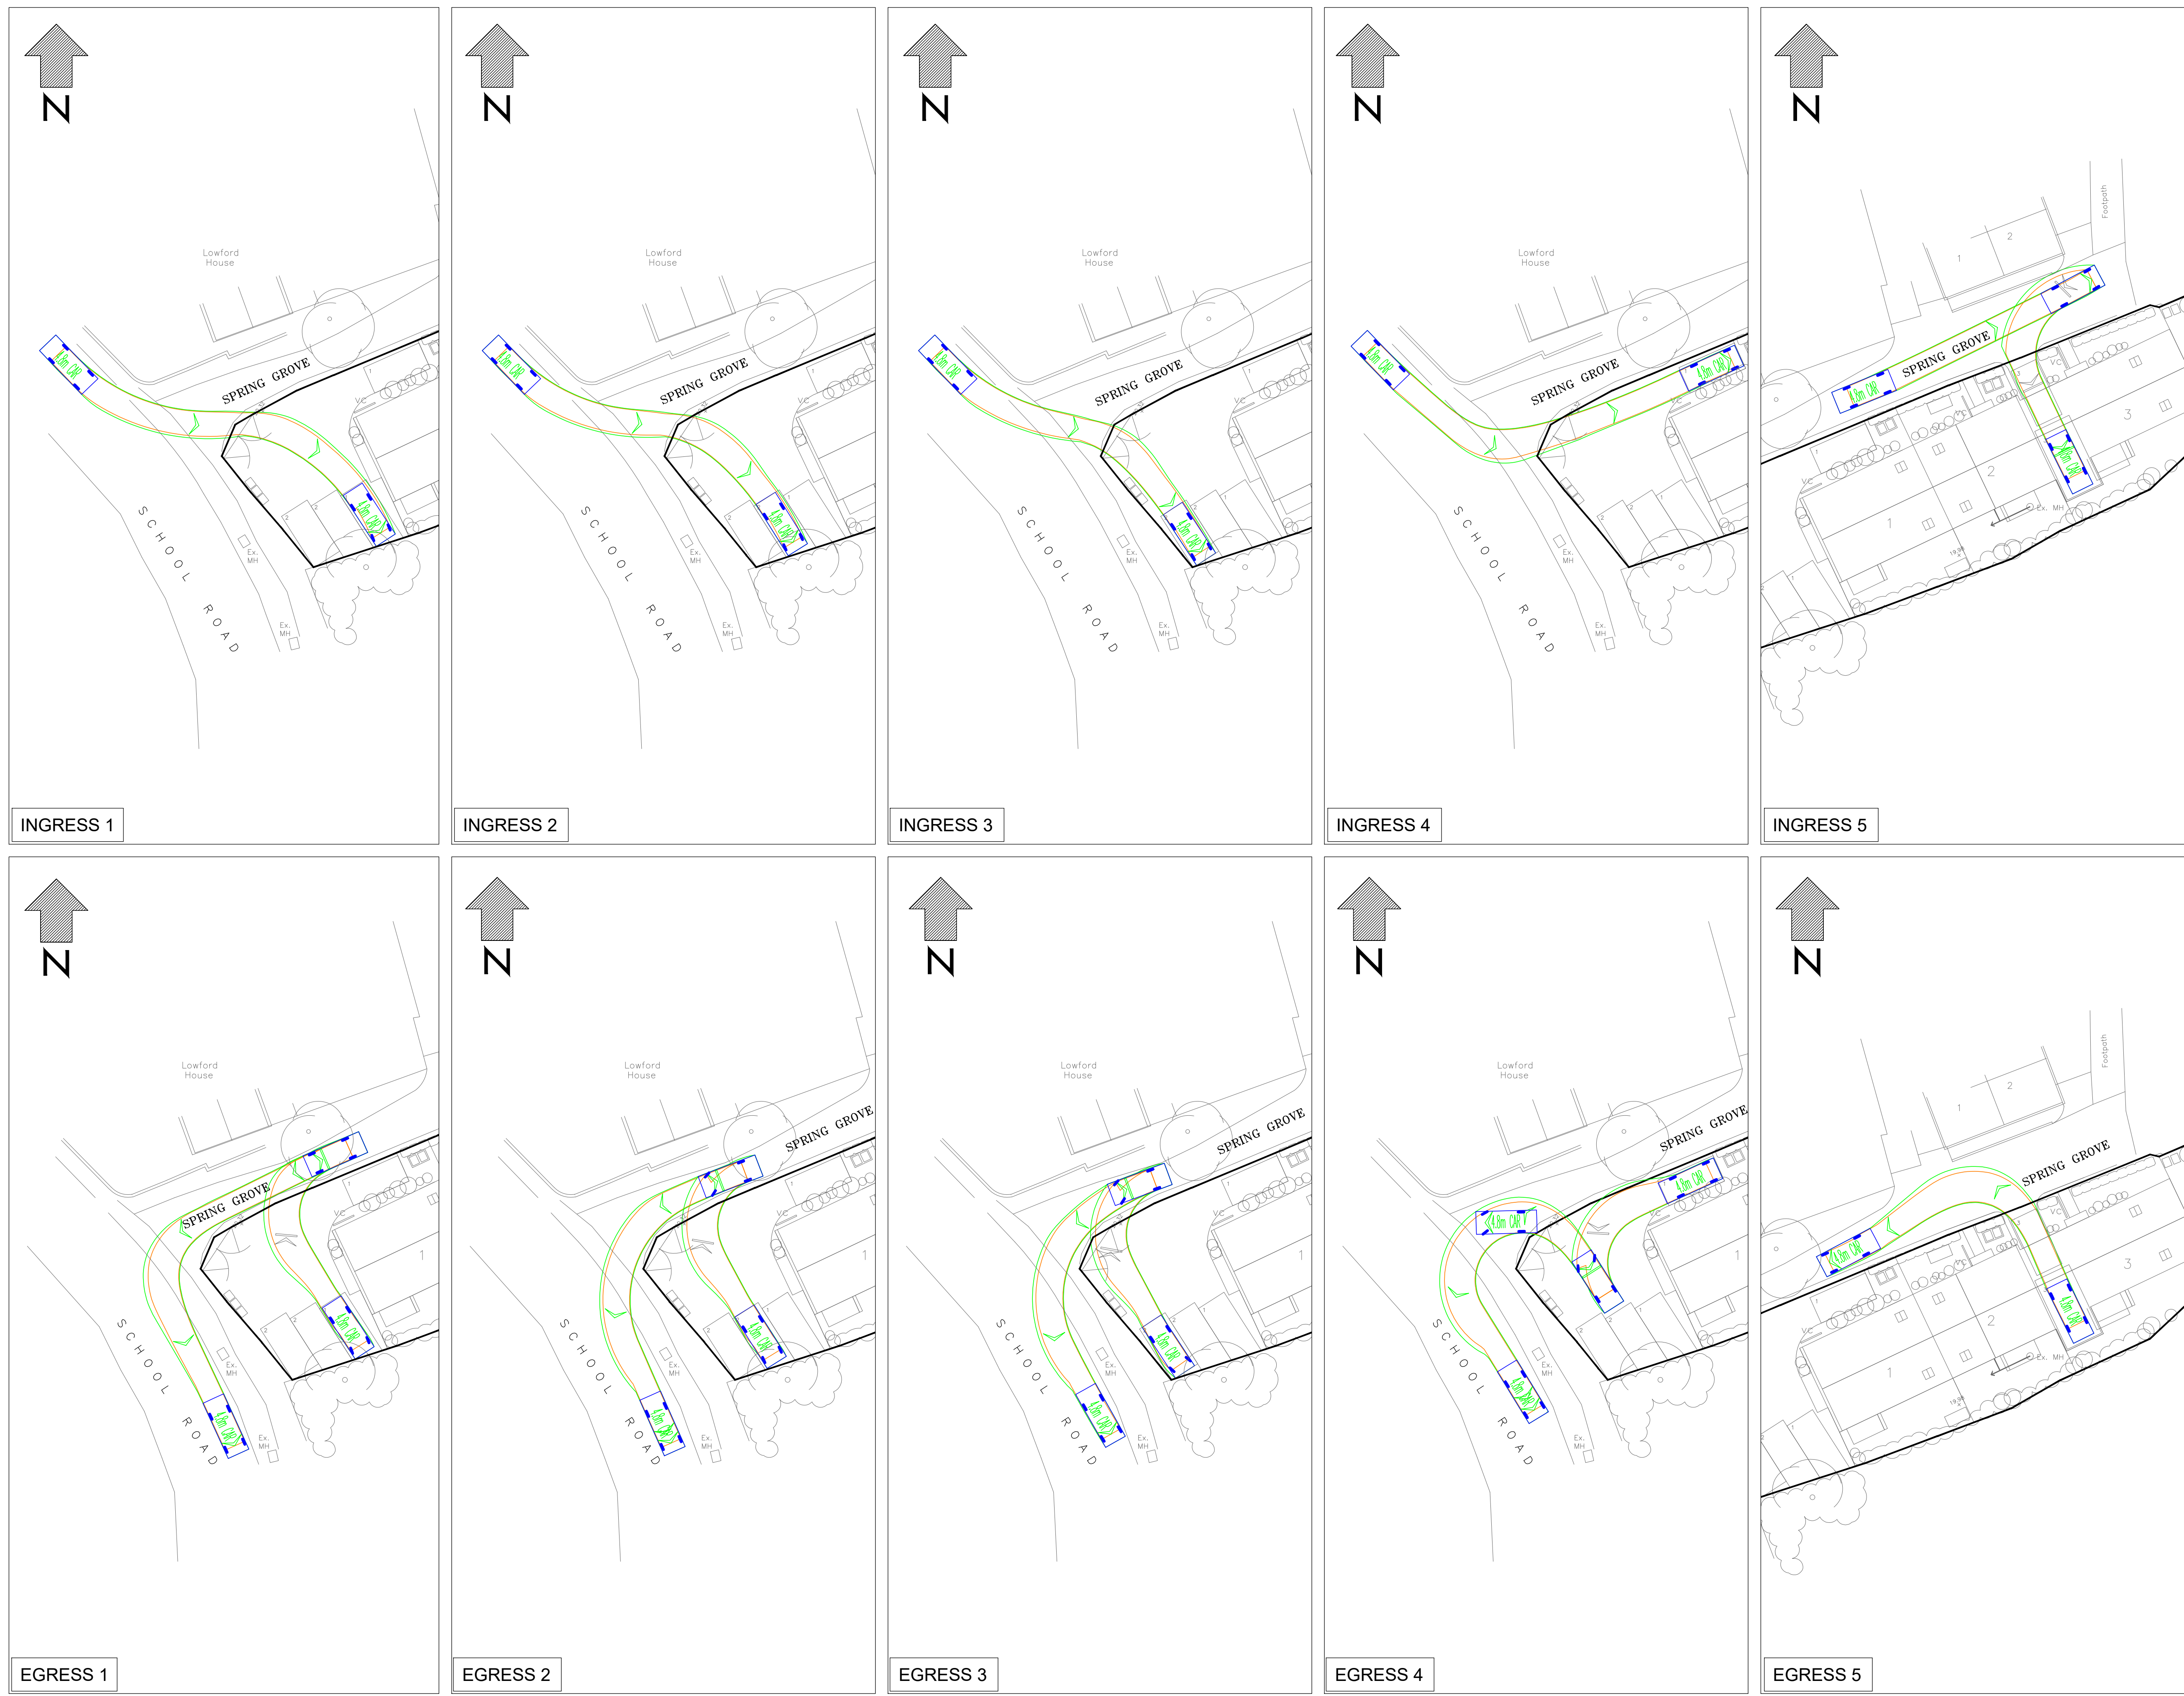

VEHICLE DETAILS:

Green line shows body
Orange line shows axle/wheels

4.8m CAR
Overall Length 4800mm
Overall Width 1793mm
Overall Body Height 1502mm
Min Body Ground Clearance 287mm
Track Width 1700mm
Lock-to-lock time 4.00s
Curb to Curb Turning Radius 6200mm

Design speed 2.5kph for all Forward movements
Design speed 2.5kph for all Reverse movements

Client

 Nick Culhane
Highway Consultant

Project

PROPOSED RESIDENTIAL DEVELOPMENT
SCHOOL ROAD LOWFORD

Drawing Title

VEHICLE SWEEP PATH TRACKING

Drawing Status

FOR INFORMATION

Date AUG 2021 Scale 1:250 Size A1

Drawing No. NJC-001 Rev -