

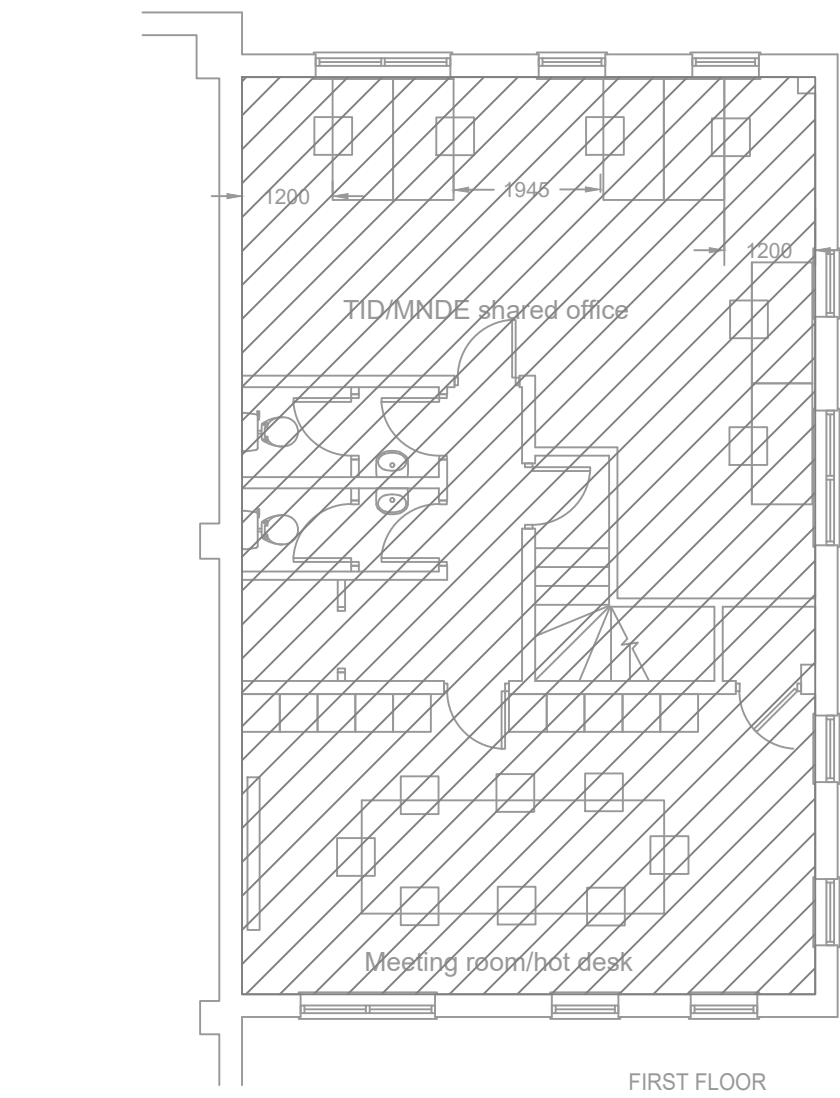


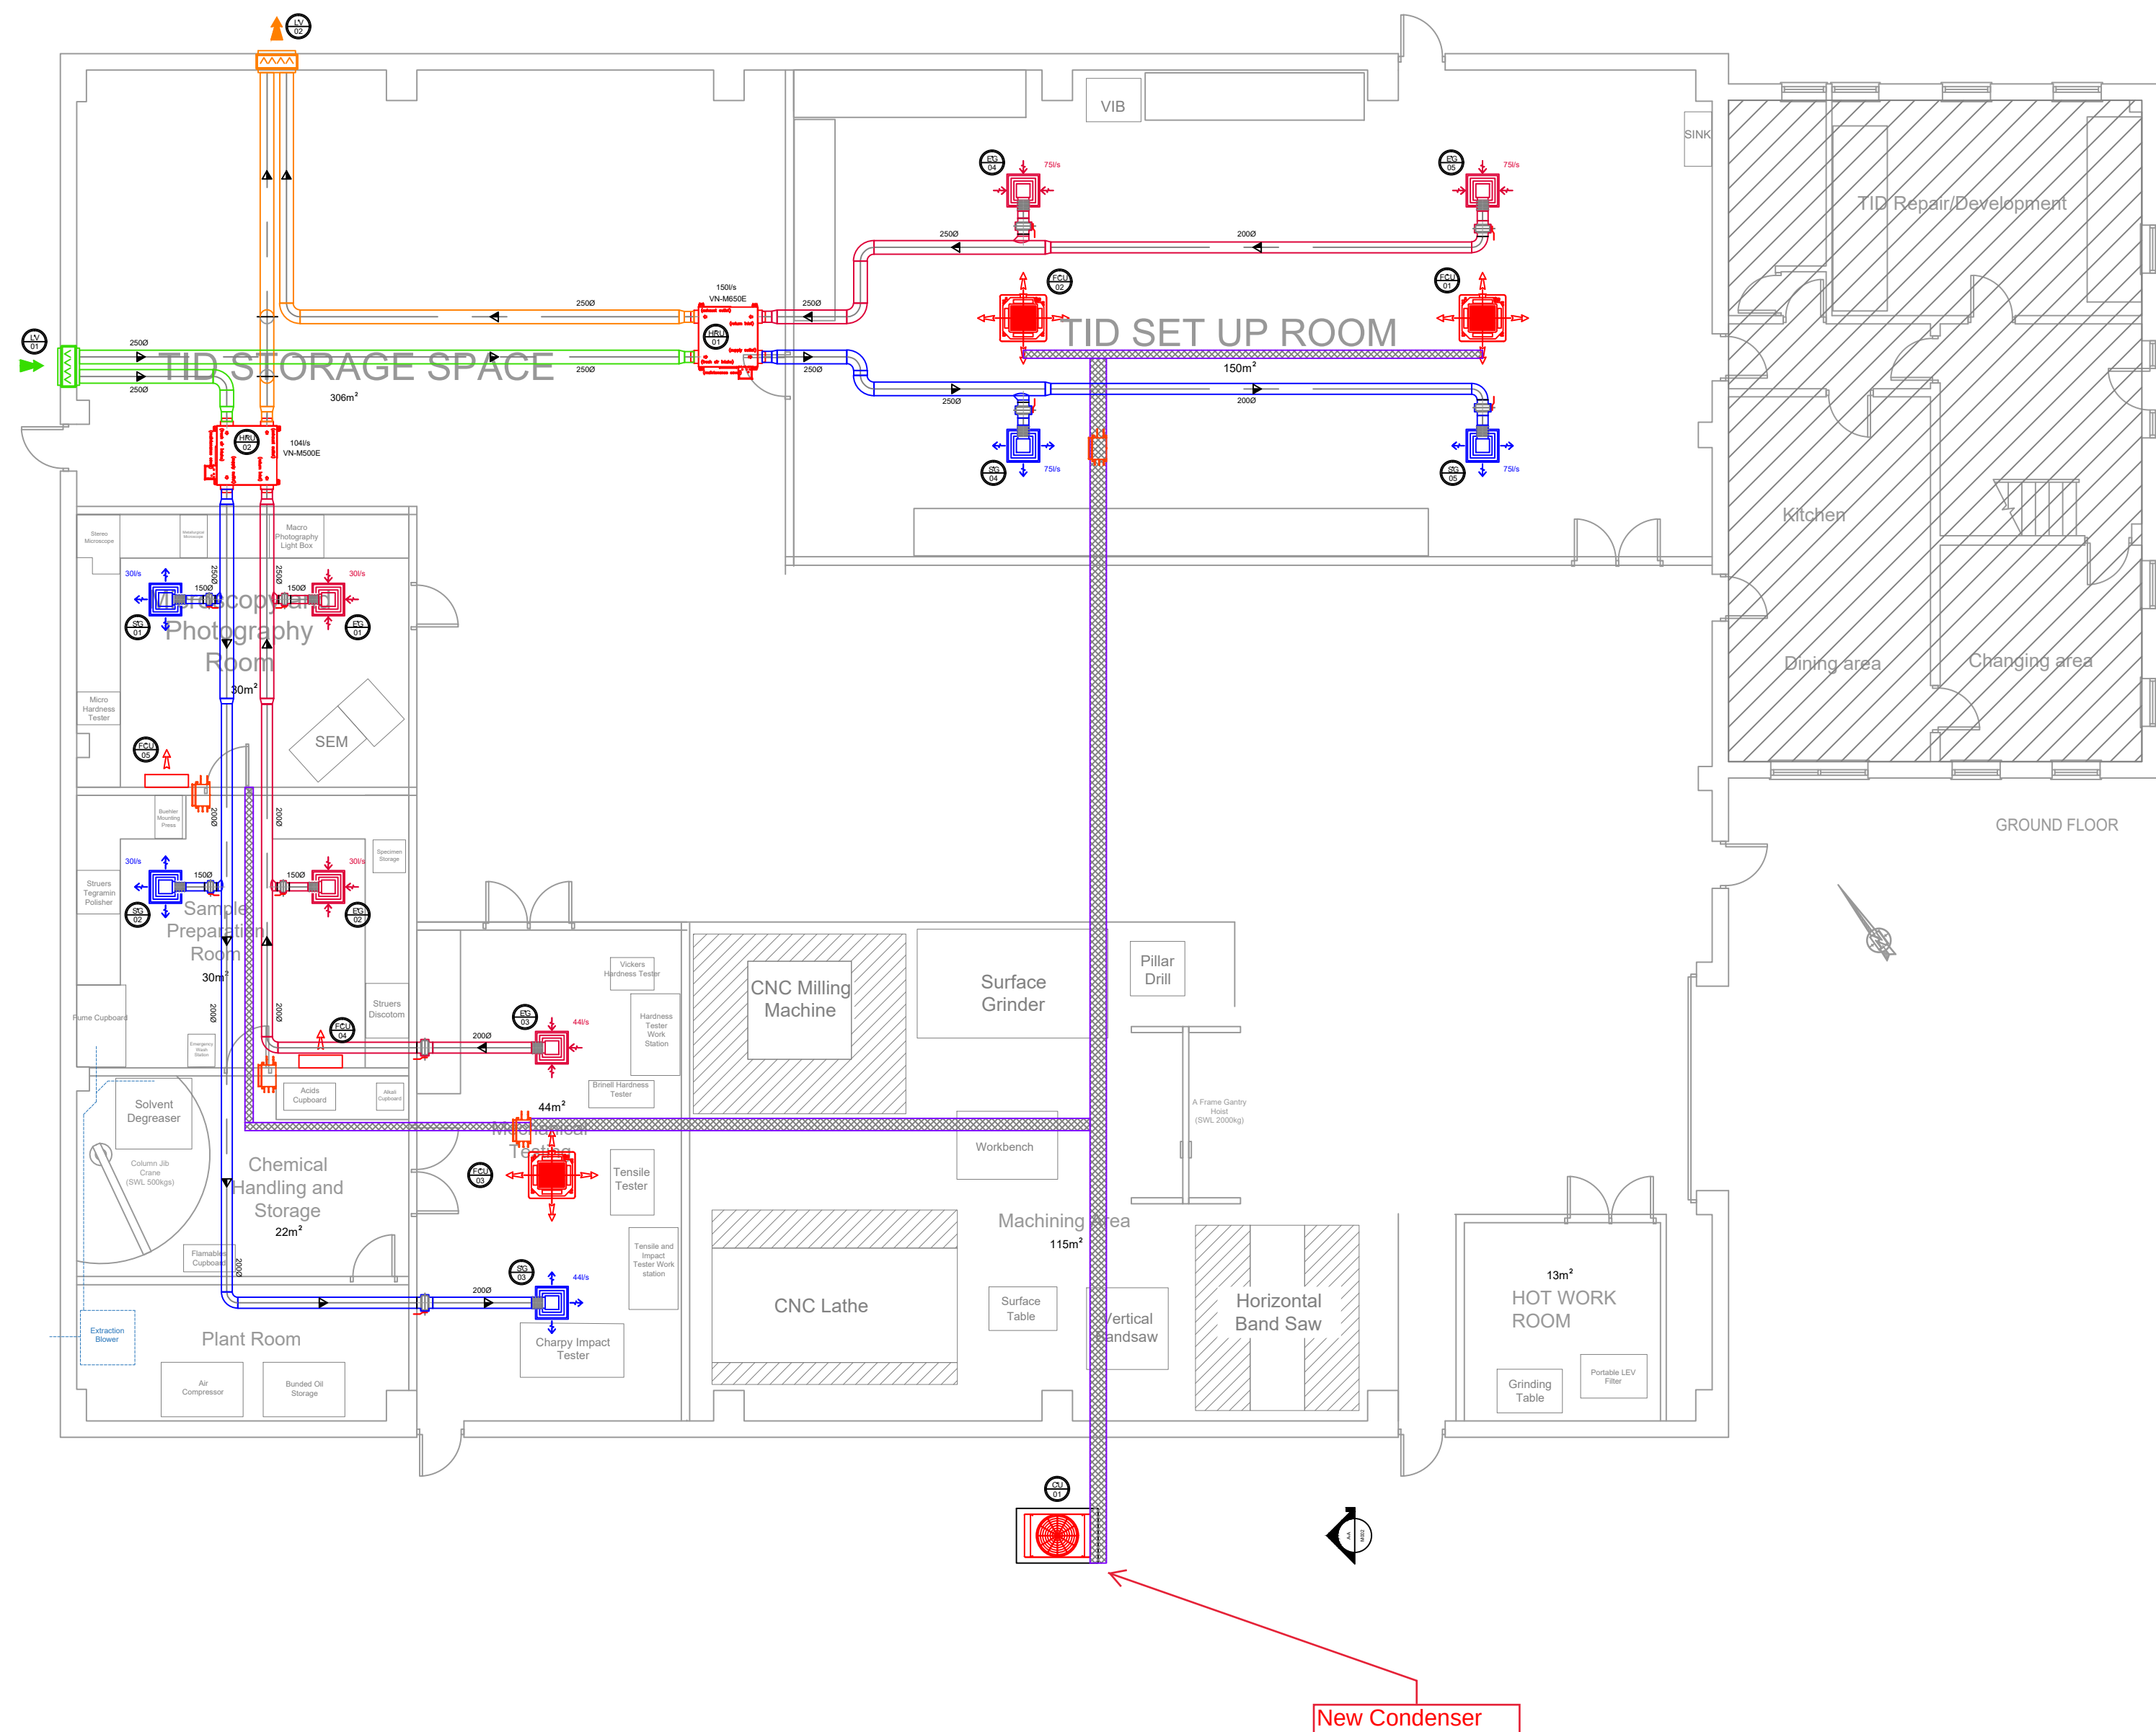

0m 1m 2m 3m 4m 5m 6m 7m 8m 9m 10m

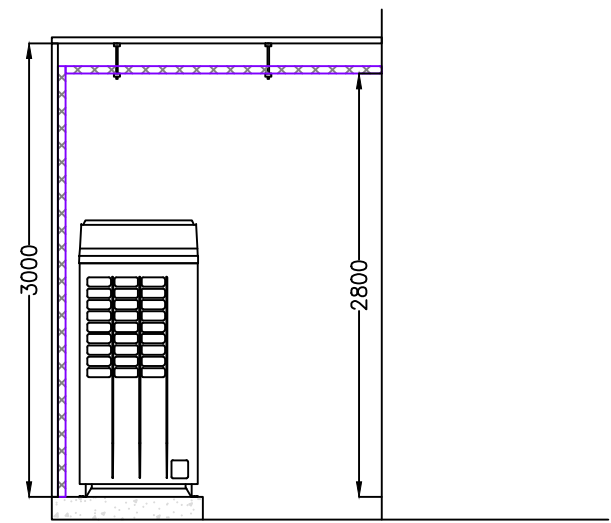

GENERAL NOTES

THIS DRAWING IS THE COPYRIGHT OF DELTA HOUSE GROUP. AND SHALL NOT BE COPIED OR REPRODUCED WITHOUT PRIOR EXPRESS PERMISSION.

THIS DRAWING SHOULD NOT BE USED FOR SCALING. ANY SCALED DIMENSIONS ARE TO BE CONFIRMED BY THE CONTRACT ADMINISTRATOR/ARCHITECT.


UNLESS STATED OTHERWISE, ALL DIMENSIONS ARE IN MILLIMETERS.

MATERIALS AND WORKMANSHIP SHALL BE TO THE BEST OF THEIR RESPECTIVE KIND AND CONFORM WITH THE RELEVANT BRITISH STANDARDS, SPECIFICATIONS AND CODES OF PRACTICE.

THIS DRAWING SHALL BE READ IN CONJUNCTION WITH ALL OTHER DRAWINGS AND THE SERVICES SPECIFICATION DOCUMENT(S).

A01	..	ISSUED FOR COMMENT/APPROVAL
REV	DATE	DESCRIPTION

Drawing Status:

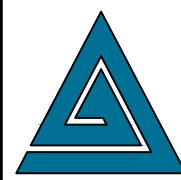

DELTA HOUSE

group

10 James Whatman Court, Turkey Mill,
Maidstone, Kent. ME14 5SS
Tel 0845 62 11 295 info@delta-house.co.uk
Fax 0845 62 11 296 www.delta-house.co.uk

Client: PEXHURST SERVICES LIMITED		
Consultant: CUSHMAN & WAKEFIELD		
Project: UNIT 3, SCHOOL LANE CHANDLERS FORD, SO53 4DG		
Title: AIR CONDITIONING & VENTILATION SERVICES LAYOUT		
Drawn CS	Chkd/Appd: CS	Date
Contract No: 6231		Scale 1:100 @A1
Drawing Number M-001		Revision A01