


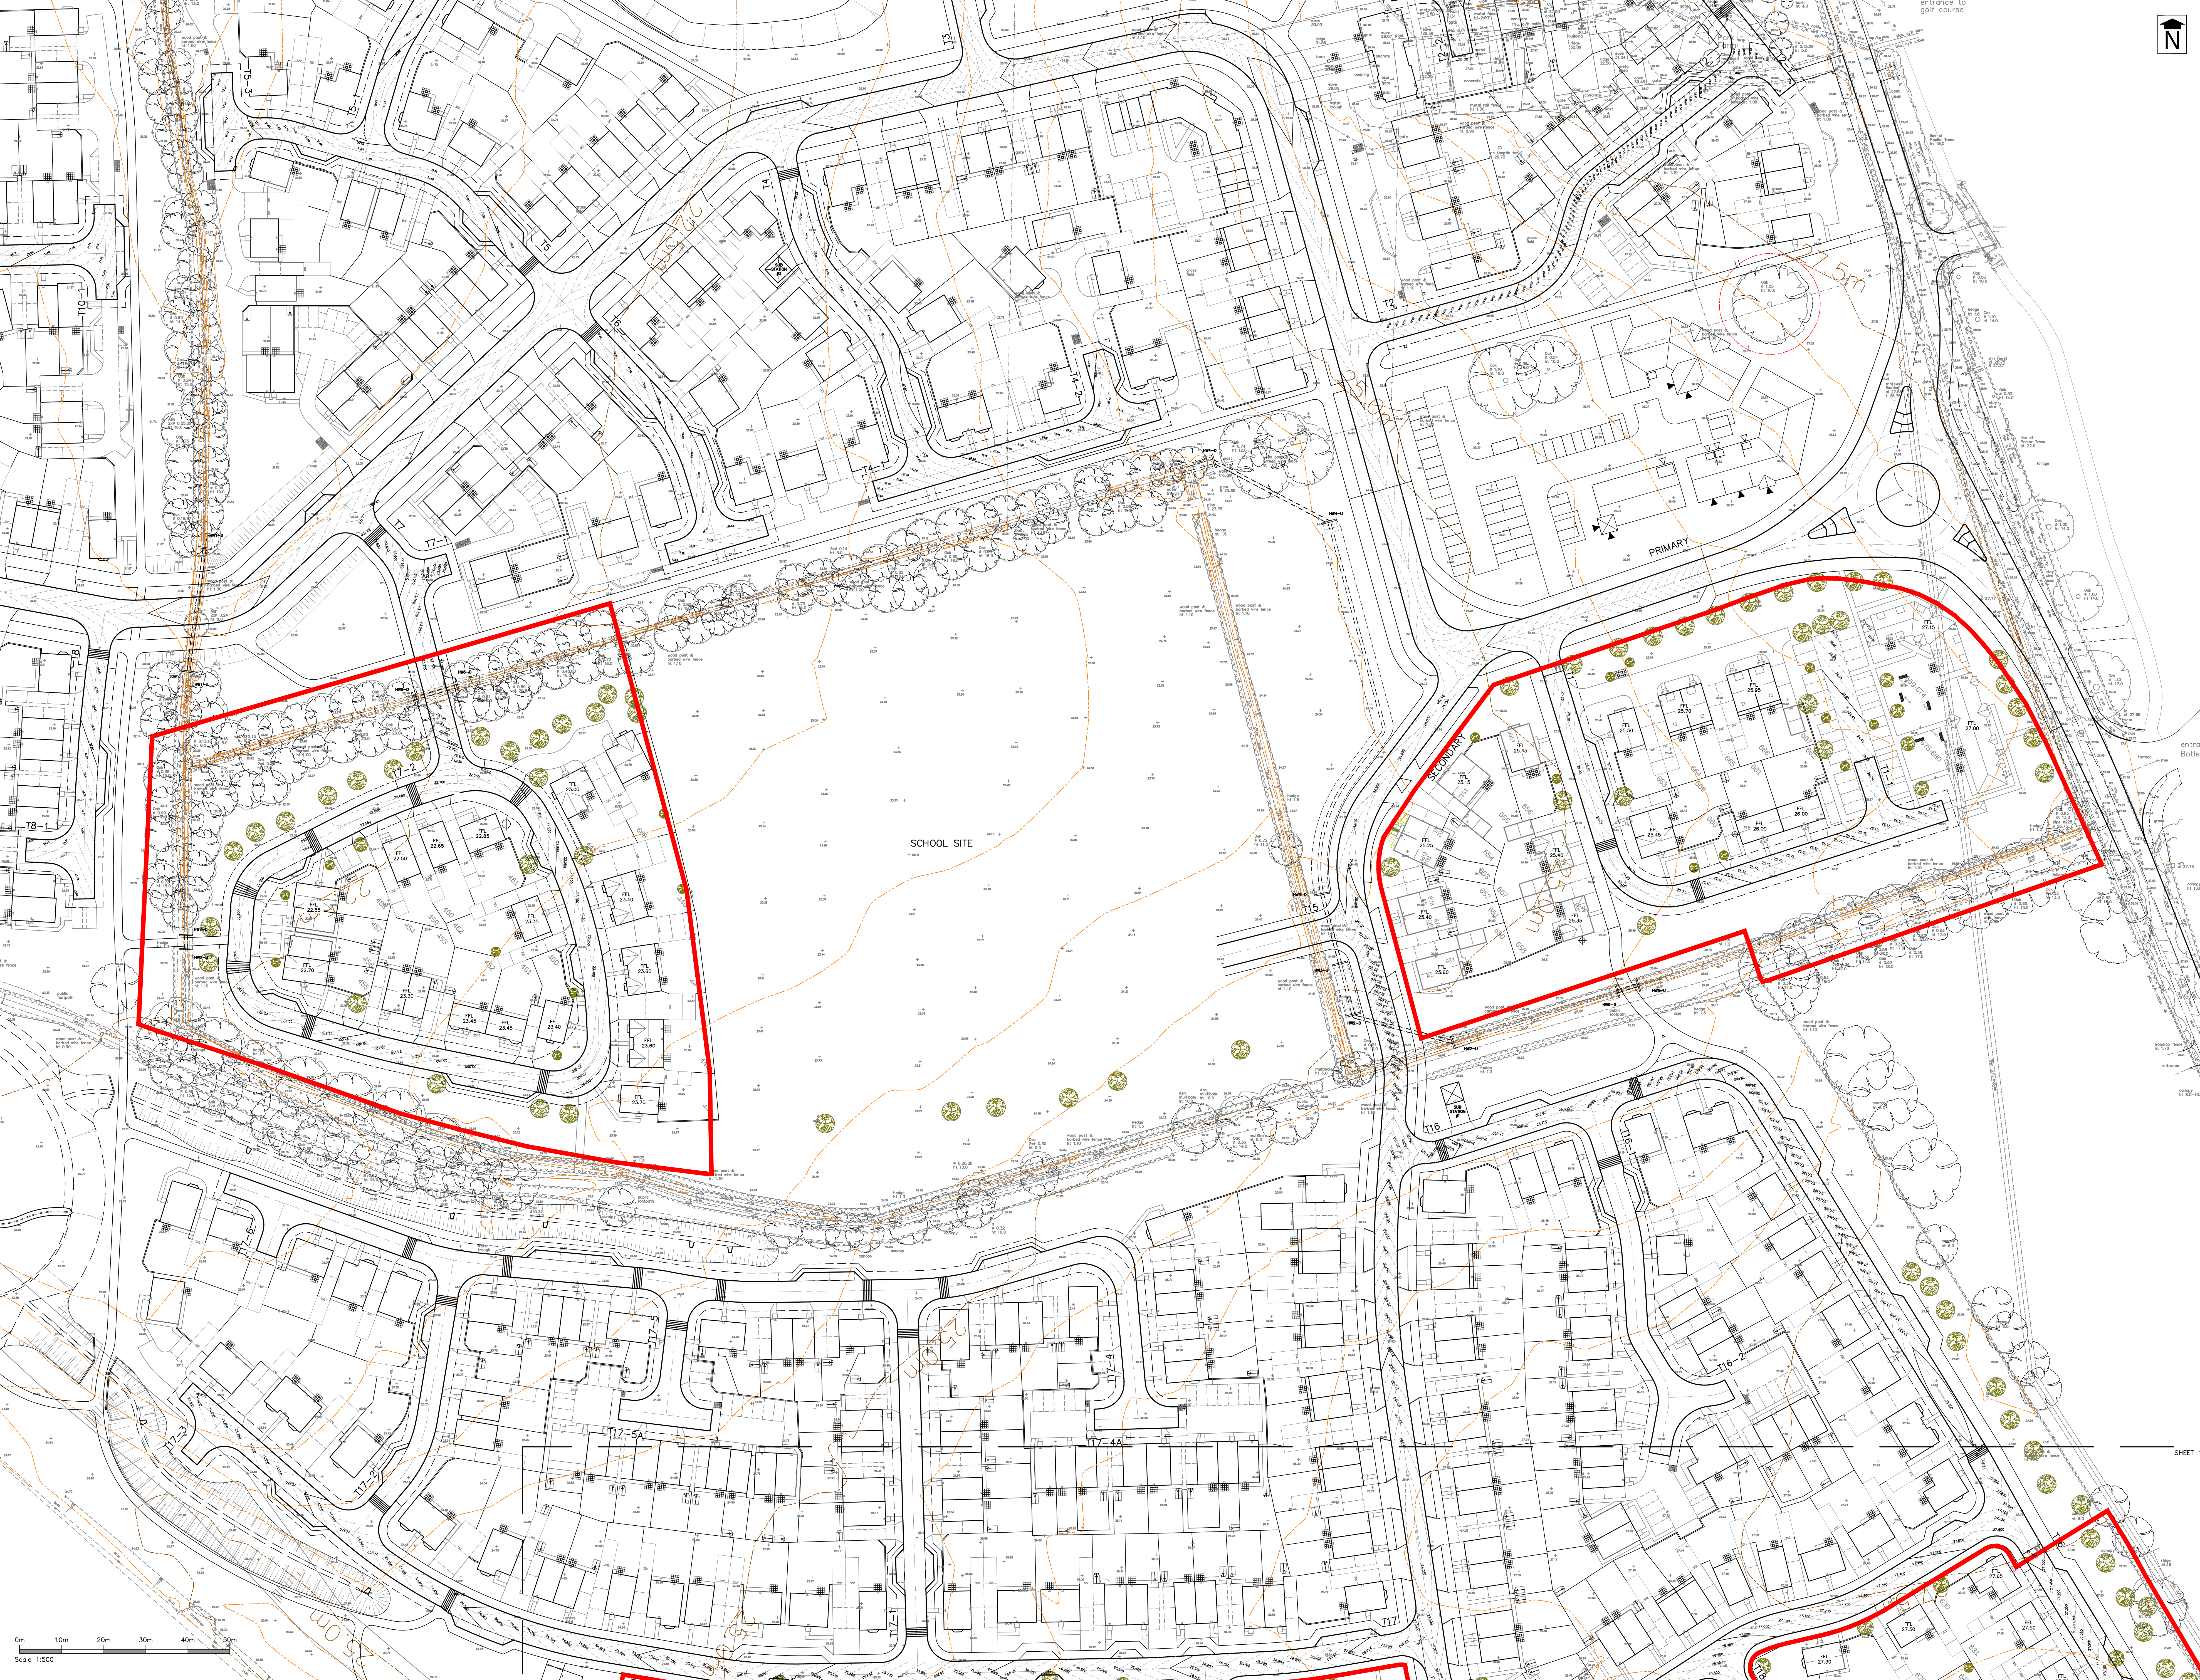

For Planning
These drawings are produced for the purposes of
supporting a planning application and should not be
relied upon for tender, pricing, or construction purposes.

- NOTES**
- Drawing based on Topographical Survey by Anthony
Brookes Surveys Ltd, drawing number A258/7834/1,
dated June 2014.
 - On-site road layout based on AAP Architecture's
Drawing Number: #1388-3000 Revision ZK dated 9
March 2022.
 - The works shown on this drawing could affect
Statutory Undertaker's apparatus and the Contractor
is required to verify the location and depth of all
such apparatus prior to commencement of the
works and to take any precautions necessary when
working in the vicinity of any such apparatus.
 - All adoptable highway works to be in accordance
with the Hampshire County Council's 'Companion
Document for Manual for Streets' and the
Specification for Highway Works (S18) November
2009 as amended published by The Stationery
Office.
 - Subject to detailed design.

- KEY**
- Existing Major Contours
 - Existing Minor Contours
 - Proposed Major Contours
 - Proposed Minor Contours

Rev	Date	Description	Drawn	Check
A	24/10/19	First issue	BJC	DRB
A	16/07/21	Drawing updated in accordance with the revised Planning Layout, now at Revision P.	JW	DRB
B	13/10/21	Drawing updated in accordance with revised Planning Layout, now at Revision Y.	JW	DRB
C	29/11/21	Drawing updated in accordance with revised Planning Layout, now at Revision ZD.	HE	DRB
D	11/03/22	Drawing updated in accordance with revised Planning Layout, now at Revision ZK.	JM	DRB

Status
FOR PLANNING

Client
millerhomes

Project
**Boorley Gardens
Winchester Road
Hedge End
Phase 3**

Drawing Title
**Planning Application
Proposed Levels
and Contours
Sheet 2 of 2**

Drawing No. **M380/113** Rev D
Date: October 2019 Scale: 1:500 @ A0
E-Mail: dtrock@pfapl.com