


| Provider Details |         | Client Details |                           | Risk Address |                     |
|------------------|---------|----------------|---------------------------|--------------|---------------------|
| Name:            | MHN Ltd | Insurance Co.: | Prestige                  | Occupier:    | Mr & Mrs Sharples   |
| Date of Issue:   | 13/1/22 | Client Name:   | Sedgwick                  | Address:     | 219 Winchester Road |
|                  |         | Contact:       |                           | Address:     | Chanders Ford       |
|                  |         | Email:         | sub_hub@uk.sedgwick.com   | Town:        | Eastleigh           |
|                  |         | Client Ref:    | 9083781                   | County:      | Hampshire           |
|                  |         | Address:       | 2 The Boulevard           | Post Code:   | SO53 2DX            |
|                  |         | Address:       | City West One Office Park | Tel Home:    | 02380 252 316       |
|                  |         | Address:       | Gelder Road               | Tel Work:    |                     |
|                  |         | Town:          | Leeds                     | Mobile:      | 07970 197 680       |
|                  |         | County:        | West Yorkshire            | Other:       |                     |
|                  |         | Post Code:     | LS12 6NY                  | Other:       |                     |

| Target Date:  |            |               |               |         |         |         |         |         |          |         |   |   |    |    |    |
|---------------|------------|---------------|---------------|---------|---------|---------|---------|---------|----------|---------|---|---|----|----|----|
| Reading Date: |            |               |               | 5/2/21  | 6/4/21  | 3/6/21  | 27/7/21 | 22/9/21 | 17/11/21 | 12/1/22 |   |   |    |    |    |
| Issue Date:   |            |               |               | 9/2/21  | 7/4/21  | 4/6/21  | 28/7/21 | 23/9/21 | 18/11/21 | 13/1/22 |   |   |    |    |    |
| Row No.       | Point Name | X Co-ordinate | Y Co-ordinate | 1       | 2       | 3       | 4       | 5       | 6        | 7       | 8 | 9 | 10 | 11 | 12 |
| 1             | 1          | 0.00          | 0.00          | 10.0012 | 10.0022 | 10.0017 | 10.0022 | 10.0014 | 9.9996   | 10.0012 |   |   |    |    |    |
| 2             |            | 0.00          | -5.20         |         |         |         |         |         |          |         |   |   |    |    |    |
| 3             | 2          | 3.50          | -5.20         | 9.9987  | 9.9997  | 9.9992  | 10.0001 | 10.0006 | 9.9983   | 9.9981  |   |   |    |    |    |
| 4             |            | 3.50          | -6.20         |         |         |         |         |         |          |         |   |   |    |    |    |
| 5             |            | 7.80          | -6.20         |         |         |         |         |         |          |         |   |   |    |    |    |
| 6             | 3          | 7.80          | -2.60         | 9.9788  | 9.9789  | 9.9789  | 9.9792  | 9.9782  | 9.9787   | 9.9783  |   |   |    |    |    |
| 7             | 4          | 11.30         | -2.60         | 10.0067 | 10.0075 | 10.0074 | 10.0075 | 10.0062 | 10.0063  | 10.0070 |   |   |    |    |    |
| 8             |            | 11.30         | -12.40        |         |         |         |         |         |          |         |   |   |    |    |    |
| 9             | 5          | 10.60         | -12.40        | 9.8524  | 9.8530  | 9.8519  | 9.8519  | 9.8490  | 9.8465   | 9.8504  |   |   |    |    |    |
| 10            | 6          | 8.10          | -12.40        | 9.8344  | 9.8354  | 9.8343  | 9.8340  | 9.8319  | 9.8294   | 9.8330  |   |   |    |    |    |
| 11            | 7          | 5.30          | -12.40        | 9.8520  | 9.8530  | 9.8528  | 9.8531  | 9.8523  | 9.8500   | 9.8521  |   |   |    |    |    |
| 12            |            | 4.30          | -12.40        |         |         |         |         |         |          |         |   |   |    |    |    |
| 13            |            | 4.30          | -13.50        |         |         |         |         |         |          |         |   |   |    |    |    |
| 14            | 8          | 3.90          | -13.50        | 9.8419  | 9.8426  | 9.8423  | 9.8424  | 9.8414  | 9.8393   | 9.8411  |   |   |    |    |    |
| 15            |            | 2.90          | -13.50        |         |         |         |         |         |          |         |   |   |    |    |    |
| 16            |            | 2.90          | -14.60        |         |         |         |         |         |          |         |   |   |    |    |    |
| 17            |            | 1.10          | -14.60        |         |         |         |         |         |          |         |   |   |    |    |    |
| 18            |            | 1.10          | -13.50        |         |         |         |         |         |          |         |   |   |    |    |    |
| 19            | 9          | -0.30         | -13.50        | 9.7709  | 9.7714  | 9.7715  | 9.7719  | 9.7711  | 9.7687   | 9.7701  |   |   |    |    |    |
| 20            |            | -0.30         | -12.40        |         |         |         |         |         |          |         |   |   |    |    |    |
| 21            |            | -4.10         | -12.40        |         |         |         |         |         |          |         |   |   |    |    |    |
| 22            |            | -4.10         | -13.80        |         |         |         |         |         |          |         |   |   |    |    |    |
| 23            | 10         | -9.00         | -13.80        | 9.6342  | 9.6342  | 9.6338  | 9.6347  | 9.6337  | 9.6321   | 9.6333  |   |   |    |    |    |
| 24            |            | -9.00         | 0.00          |         |         |         |         |         |          |         |   |   |    |    |    |
| 25            |            |               |               |         |         |         |         |         |          |         |   |   |    |    |    |
| 26            |            |               |               |         |         |         |         |         |          |         |   |   |    |    |    |
| 27            |            |               |               |         |         |         |         |         |          |         |   |   |    |    |    |
| 28            |            |               |               |         |         |         |         |         |          |         |   |   |    |    |    |
| 29            |            |               |               |         |         |         |         |         |          |         |   |   |    |    |    |
| 30            |            |               |               |         |         |         |         |         |          |         |   |   |    |    |    |
| 31            |            |               |               |         |         |         |         |         |          |         |   |   |    |    |    |
| 32            |            |               |               |         |         |         |         |         |          |         |   |   |    |    |    |
|               |            |               |               |         |         |         |         |         |          |         |   |   |    |    |    |
- 13/01/2022  
The occupier raised no new concerns.
- It was not possible to install all stations within a common brickcourse. Therefore initial readings cannot be interpreted as Distortion Data.
- Readings have been made relative to a point on rear left of main house as requested. It has an assumed value of 10.0000m. No suitable secondary TBM available. If this is not appropriate, please advise if a deep datum is required?
- No further reads

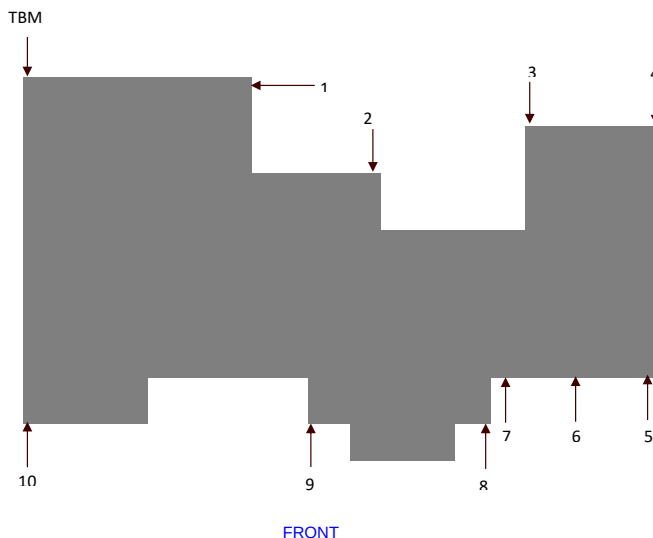

## LEVEL MONITORING - RELATIVE MOVEMENT SKETCH

Client: Sedgwick

Client Ref: ###

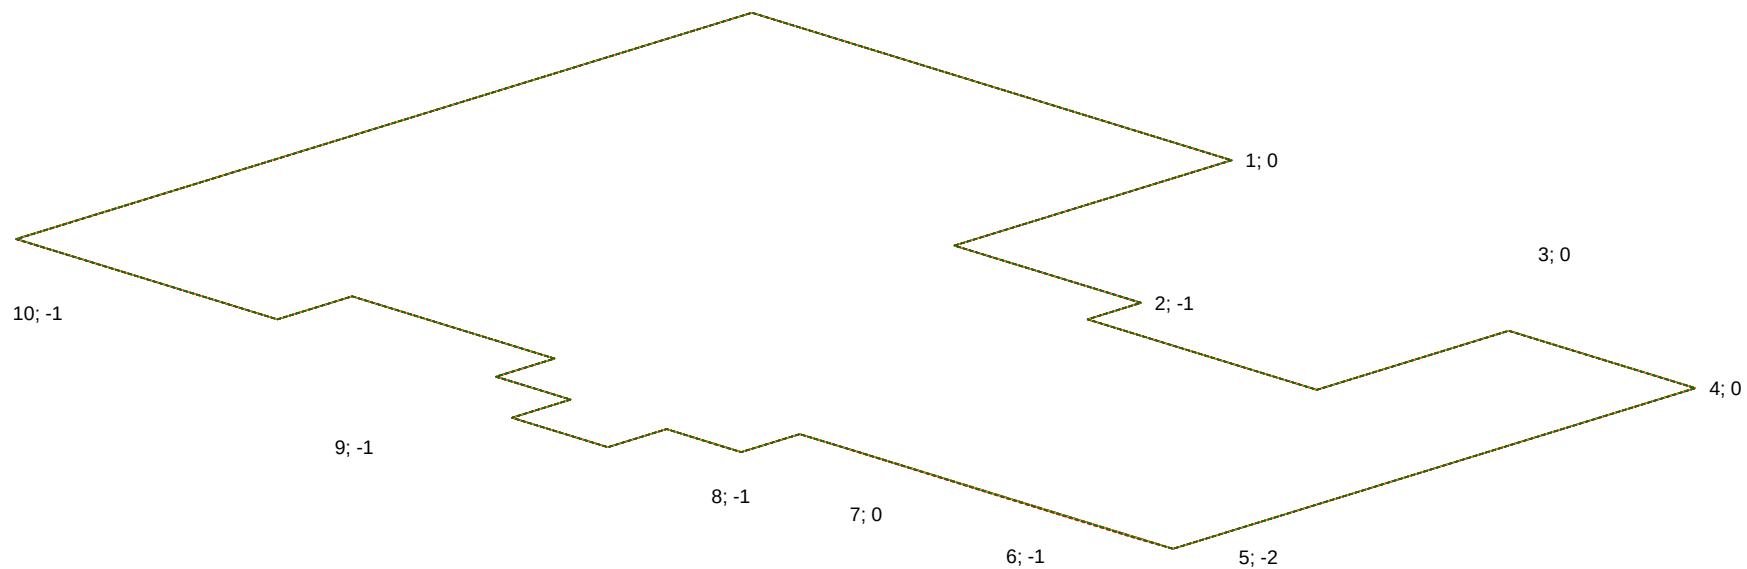

|                     |                    |                    |                     |                     |                      |
|---------------------|--------------------|--------------------|---------------------|---------------------|----------------------|
| Reading 1 (5/2/21)  | Reading 2 (6/4/21) | Reading 3 (3/6/21) | Reading 4 (27/7/21) | Reading 5 (22/9/21) | Reading 6 (17/11/21) |
| Reading 7 (12/1/22) | Reading 8 (0/1/00) | Reading 9 (0/1/00) | Reading 10 (0/1/00) | Reading 11 (0/1/00) | Reading 12 (0/1/00)  |

### Notes:

Vertical distorted scale 1: 5

Point labels give level difference of last reading from original datum in mm.

