


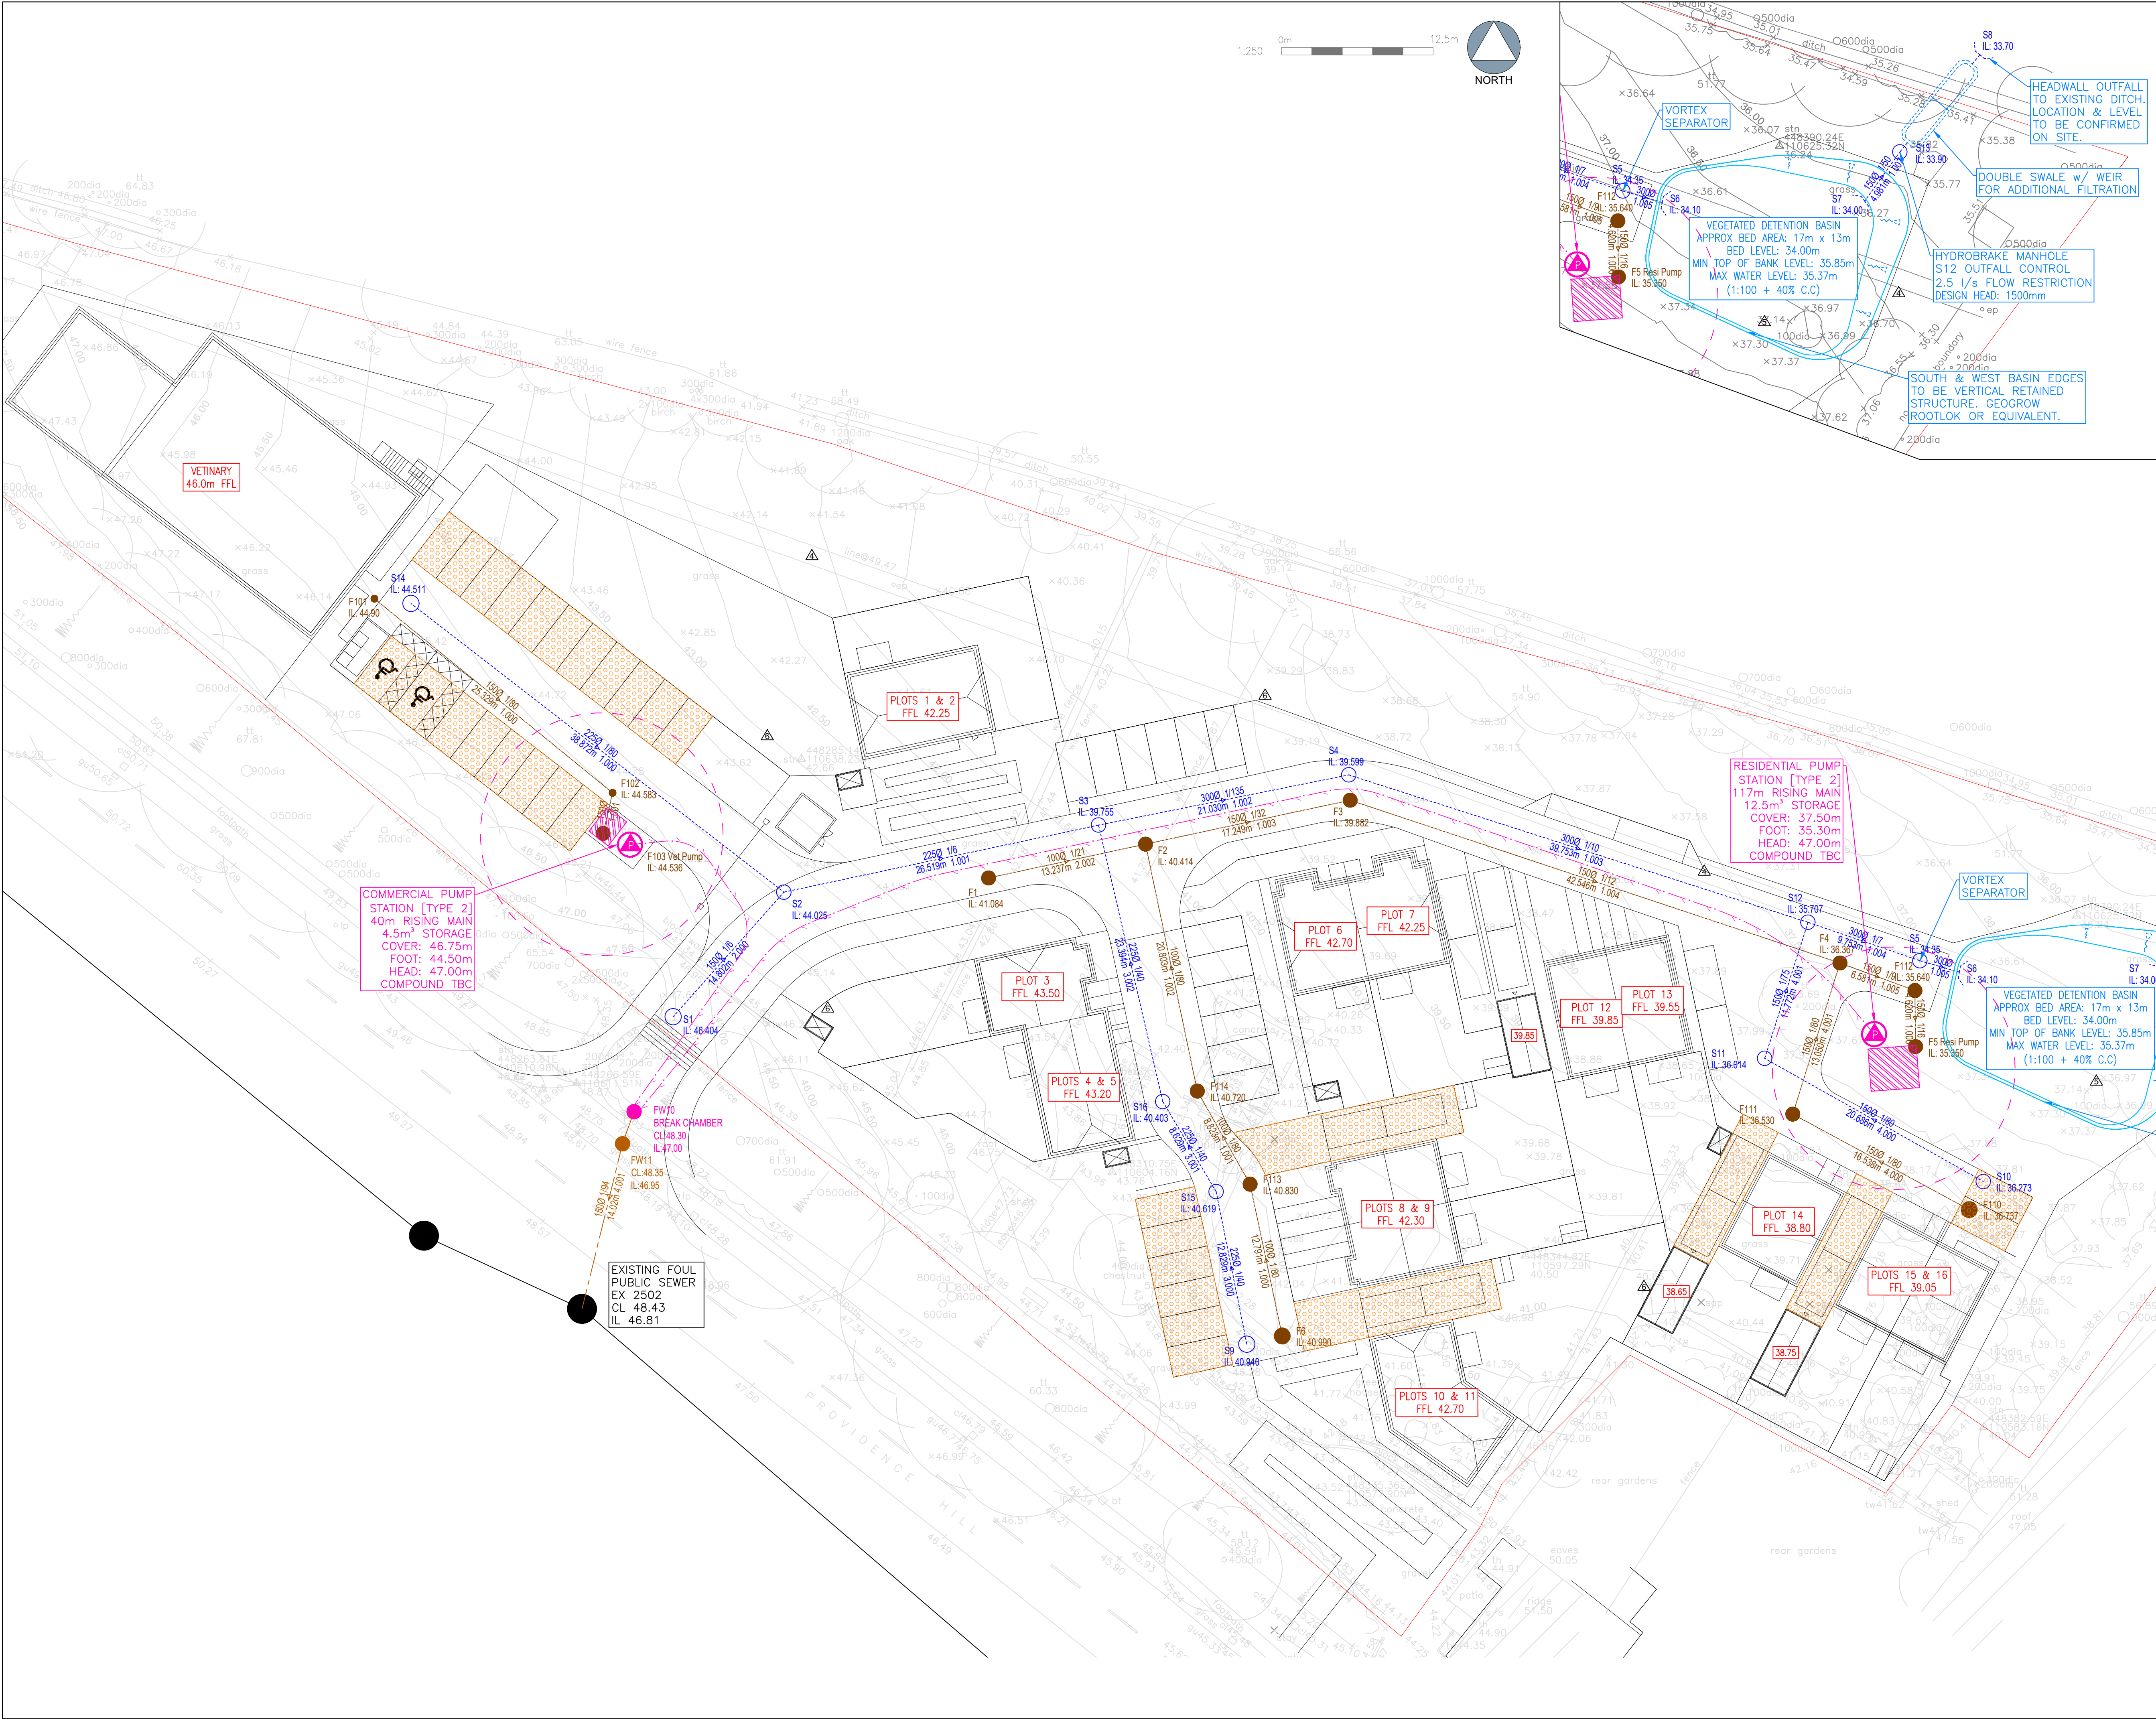

The drawings, information and data recorded in this document ("the information") is the property of Paul Basham Associates. This document and the information are solely for the use of the authorized recipient and this document may not be used, copied or reproduced in whole or part for any purposes other than which it was supplied by Paul Basham Associates. Paul Basham Associates makes no representation, undertakes no duty and accepts no responsibilities to any third party who may use or rely upon this document or the information.

- GENERAL NOTES**
- THIS DRAWING IS INTENDED TO BE VIEWED IN COMBINATION WITH ALL RELEVANT ARCHITECTS, ENGINEERS, SERVICES AND SPECIALIST DRAWINGS AND SPECIFICATION.
 - ANY VARIATIONS OR DISCREPANCIES BETWEEN THESE DRAWINGS IN TERMS OF DIMENSIONS OR DETAILS SHOULD BE DRAWN TO THE ATTENTION OF THE ARCHITECT AND/OR THE ENGINEER FOR CLARIFICATION.
 - PAUL BASHAM ASSOCIATES ACCEPTS NO RESPONSIBILITY FOR THE ACCURACY OF BACKGROUND INFORMATION PRODUCED BY THIRD PARTIES - THIS MUST BE TREATED AS INDICATIVE ONLY.
 - ALL DIMENSIONS AND LEVELS ARE IN METRES. DO NOT SCALE THIS DRAWING, PRINT, PLOT OR DISK.
 - THIS DRAWING SHOULD ONLY BE USED FOR CONSTRUCTION IF THE PROJECT PHASE IN THE TITLE FRAME BELOW IS SHOWN AS "CONSTRUCTION". PAUL BASHAM ASSOCIATES TAKE NO RESPONSIBILITY FOR CONSTRUCTION WORKS UNDERTAKEN TO DRAWINGS WHICH ARE NOT MARKED UNDER THIS PHASE.

CDM Regulations 2015 : Reg. 9

None of the below is deemed to relieve any contractor of his obligations under all applicable health and safety legislation.

In preparing the design shown on this and related drawings Paul Basham Associates has considered and, where reasonably practicable, eliminated foreseeable risks. Any further abnormal or unusual risks, which remain, are numbered below and identified thus and should be given particular attention by all those carrying out construction or of future maintenance works.

- Abnormal or unusual risks (site wide)
- Unknown underground services (site wide)
- Manholes with depth greater than 1.2m to have restricted access (site wide)
- Overhead cables
- Depth of open water
- Large retained height

DRAINAGE LEGEND

- 1000 / 180 PRIVATE SURFACE
- 1000 / 180 PRIVATE FOUL
- SURFACE WATER MANHOLE
- FOUL WATER MANHOLE
- FW RISING MAIN
- FOUL PUMP
- PERMEABLE PAVING [TYPE C NO INFILTRATION]
- SUDS FEATURE SWALE / BASIN

SITE LEGEND

- 38.75 BUILDING LEVEL
- SITE BOUNDARY

PRELIMINARY
DRAWING/DESIGN IS STILL 'IN DEVELOPMENT'
YOU ARE ADVISED TO MAKE DUE ALLOWANCE

C	REVISED TO SUIT LATEST ARCHITECT SITE LAYOUT	12/05/2022	JAC	RW
B	REVISED TO SUIT LATEST ARCHITECT SITE LAYOUT	04/05/2022	JAC	RW
A	REVISED TO SUIT RE-DESIGN SITE LAYOUT	07/04/2022	JAC	RW
Rev	Description	Date	By	Chkd

paulbasham associates
Paul Basham Associates Ltd
The Botby, Cams Hall Estate, Fareham, PO16 8UT
01329 711 000
info@paulbashamassociates.com www.paulbashamassociates.com

Client

Project Name
LAND AT 4 BROOKFIELD
PROVIDENCE HILL, BURSLEDON

Title
DRAINAGE
STRATEGY LAYOUT

Project Phase
PRELIMINARY

Checked By RW	Checked Date 14/10/2021	Drawn By JAC	Drawn Date 14/10/2021
Client Drawing No. -	Scale 1:250	(AT A1 SIZE)	
PBA Drawing No. 150.5002.501	Revision C		