


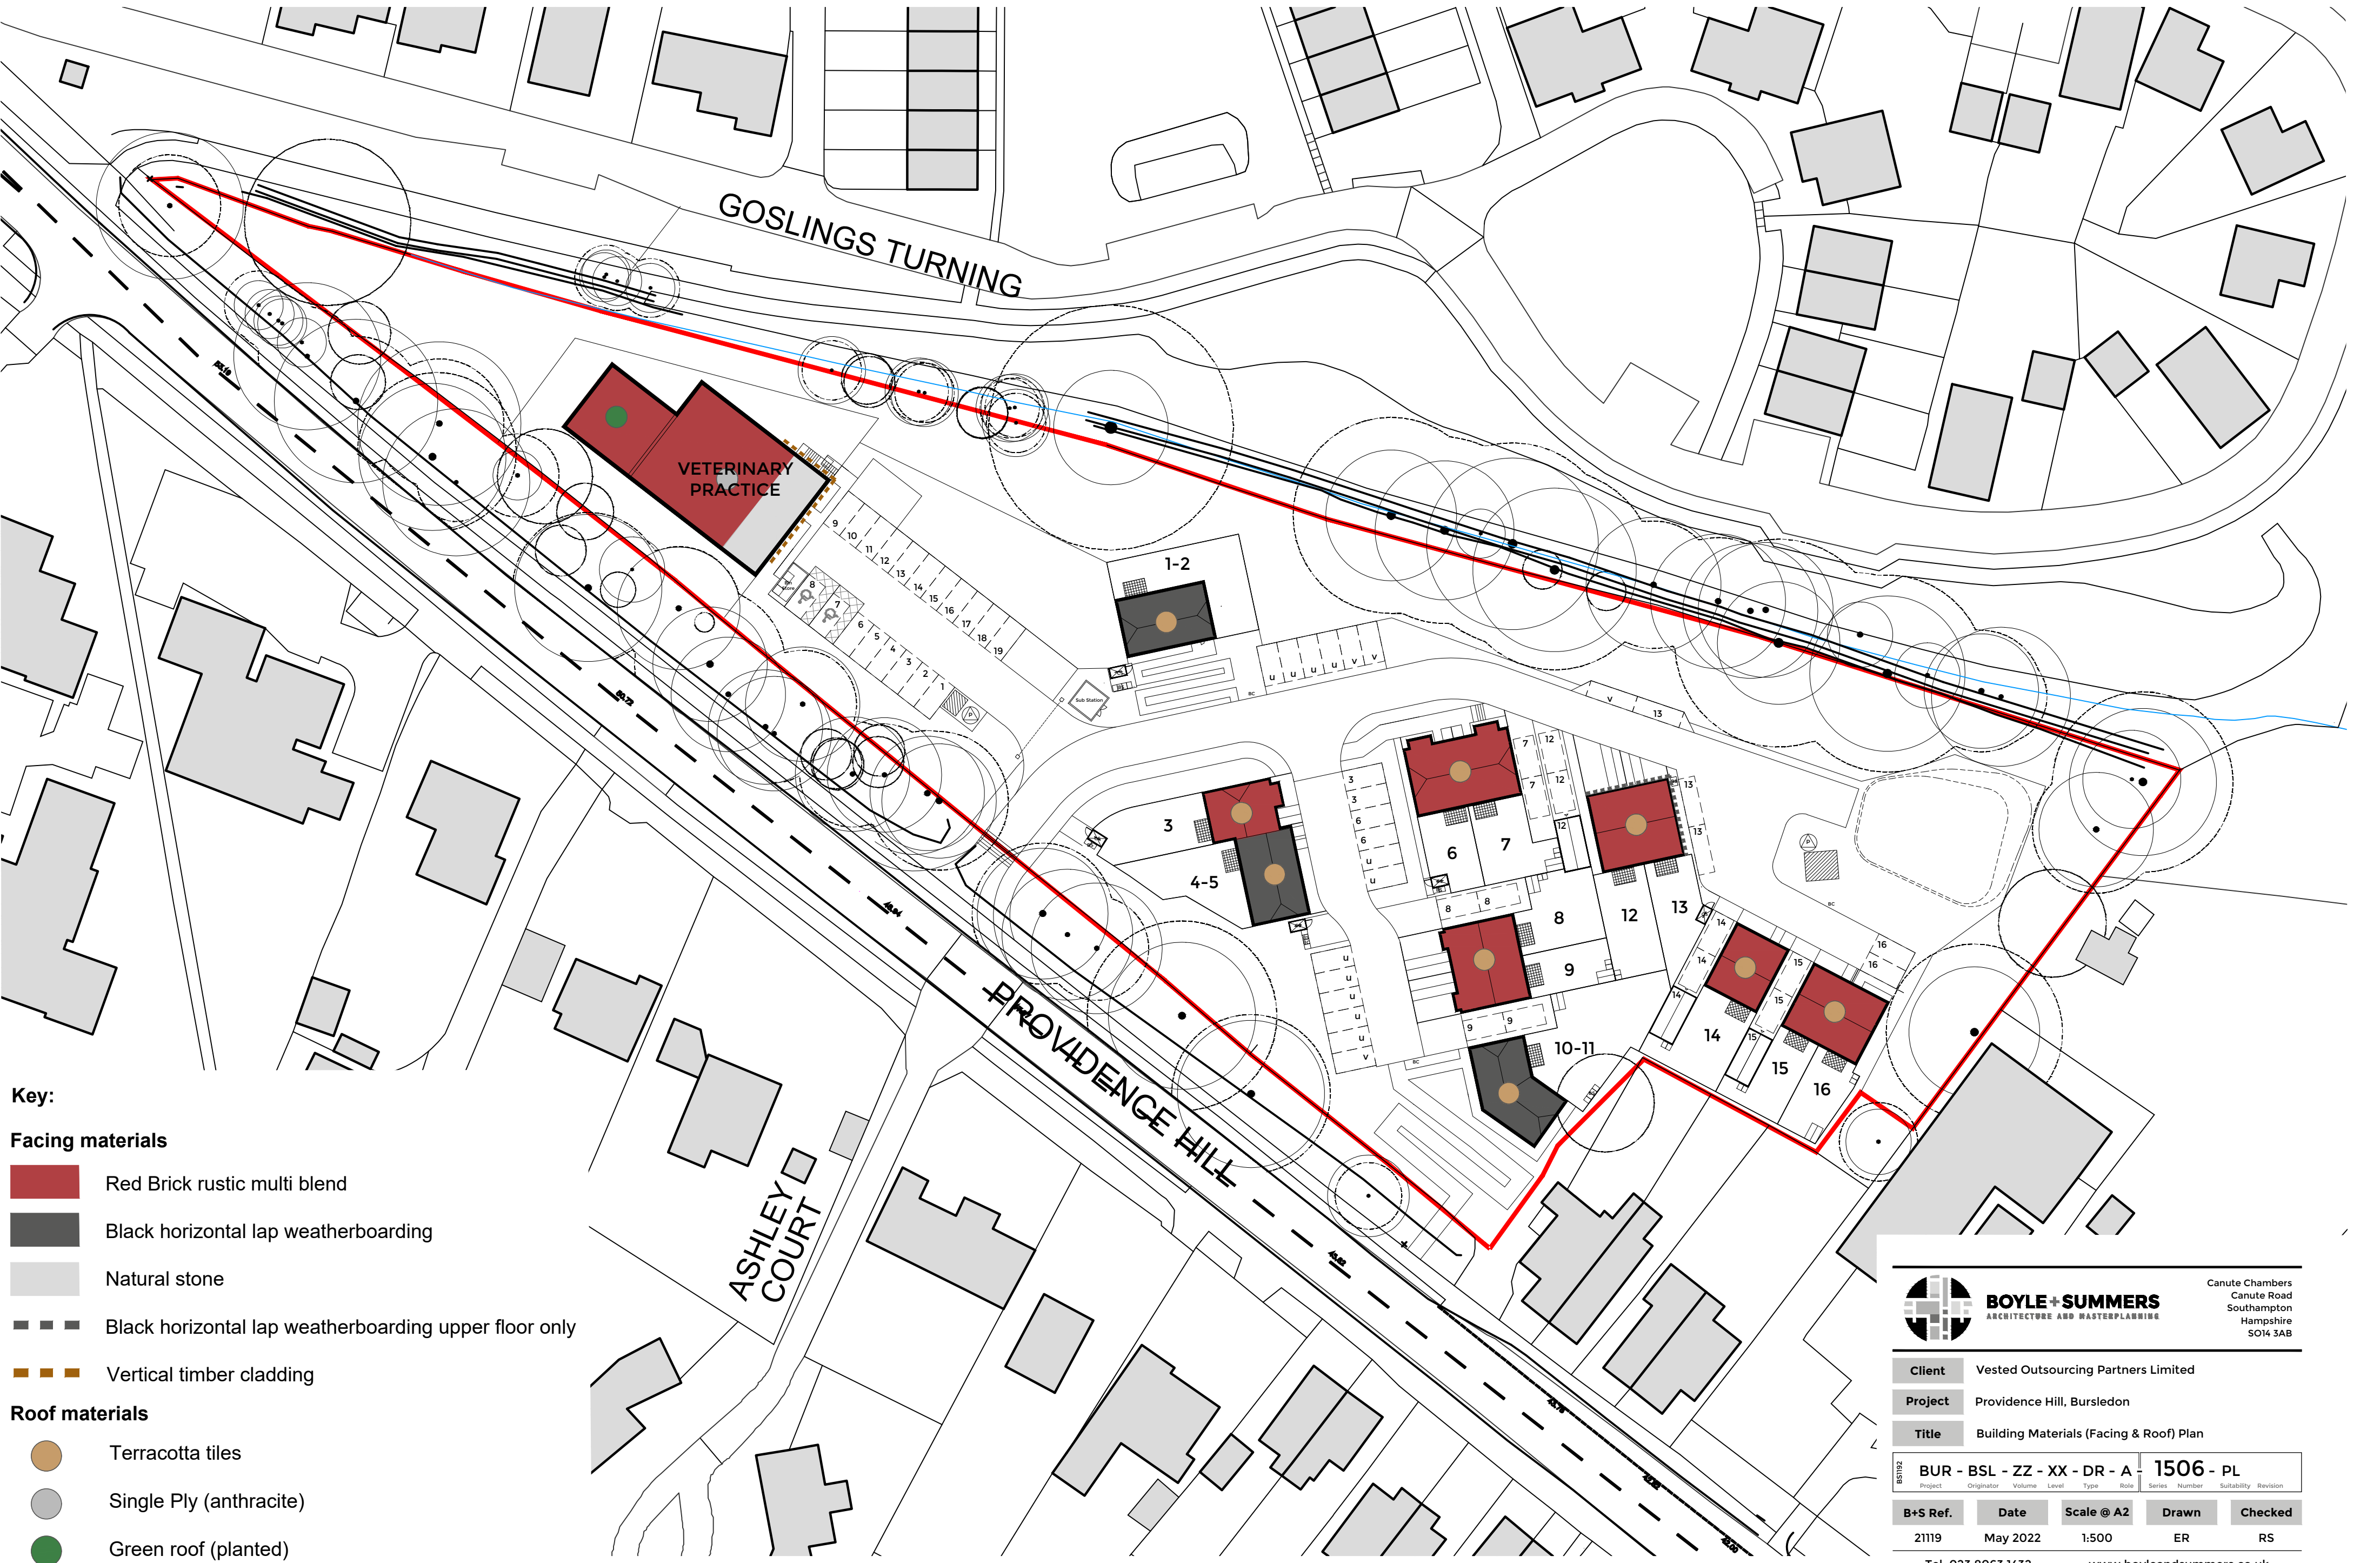

Key:

Facing materials

- Red Brick rustic multi blend
- Black horizontal lap weatherboarding
- Natural stone
- Black horizontal lap weatherboarding upper floor only
- Vertical timber cladding

Roof materials

- Terracotta tiles
- Single Ply (anthracite)
- Green roof (planted)



BOYLE+SUMMERS
ARCHITECTURE AND MASTERPLANNING

Canute Chambers
Canute Road
Southampton
Hampshire
SO14 3AB

Client	Vested Outsourcing Partners Limited									
Project	Providence Hill, Bursledon									
Title	Building Materials (Facing & Roof) Plan									
BS1192	BUR - BSL - ZZ - XX - DR - A 1506 - PL									
	Project	Originator	Volume	Level	Type	Role	Series	Number	Suitability	Revision
B+S Ref.	Date	Scale @ A2	Drawn	Checked						
21119	May 2022	1:500	ER	RS						
Tel: 023 8063 1432				www.boyleandsummers.co.uk						



PLANNING

Other than for the purposes of planning, do not scale these drawings. Use written dimensions only. All dimensions to be checked on site prior to commencement of work.

This drawing is © Boyle+Summers Ltd and may not be reproduced, copied or altered in any way without written authority.