


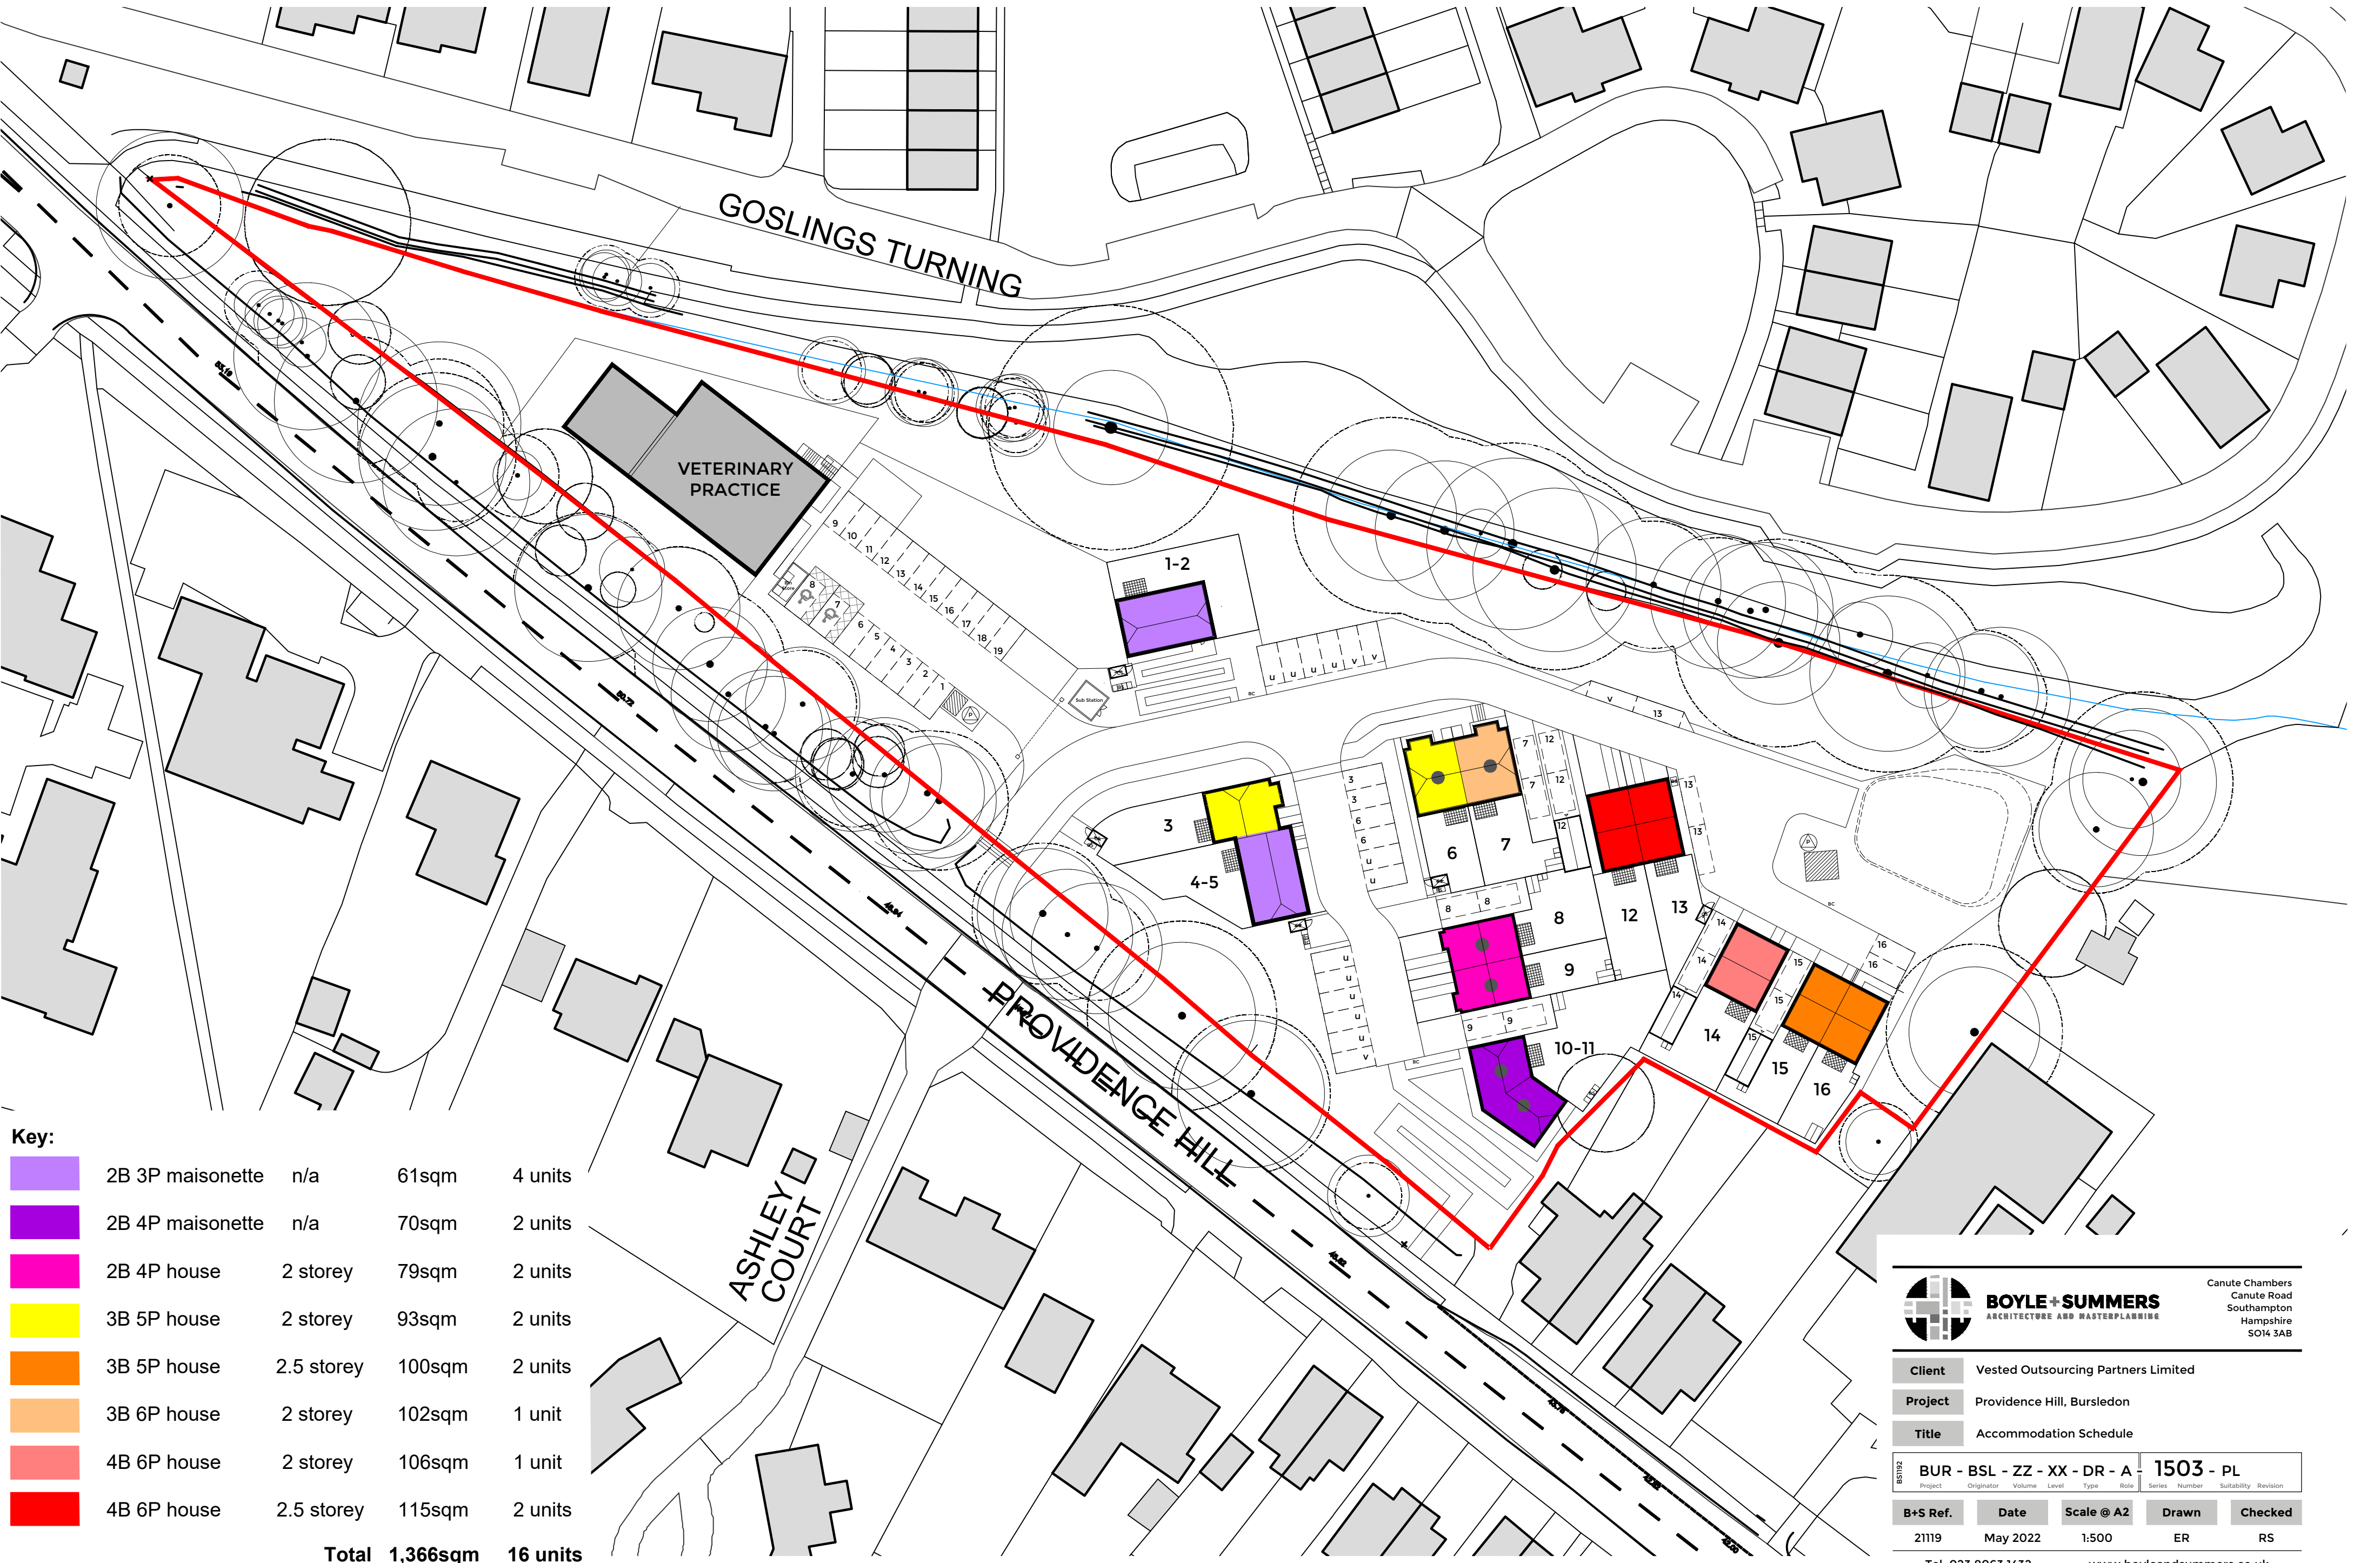

Key:

	2B 3P maisonette	n/a	61sqm	4 units
	2B 4P maisonette	n/a	70sqm	2 units
	2B 4P house	2 storey	79sqm	2 units
	3B 5P house	2 storey	93sqm	2 units
	3B 5P house	2.5 storey	100sqm	2 units
	3B 6P house	2 storey	102sqm	1 unit
	4B 6P house	2 storey	106sqm	1 unit
	4B 6P house	2.5 storey	115sqm	2 units
Total				1,366sqm 16 units

- Affordable
- Veterinary Practice

BOYLE+SUMMERS
ARCHITECTURE AND MASTERPLANNING

Canute Chambers
Canute Road
Southampton
Hampshire
SO14 3AB

Client	Vested Outsourcing Partners Limited			
Project	Providence Hill, Bursledon			
Title	Accommodation Schedule			
B+S Ref.	Date	Scale @ A2	Drawn	Checked
21119	May 2022	1:500	ER	RS

Tel: 023 8063 1432 www.boyleandsummers.co.uk

Other than for the purposes of planning, do not scale these drawings. Use written dimensions only. All dimensions to be checked on site prior to commencement of work.

This drawing is © Boyle+Summers Ltd and may not be reproduced, copied or altered in any way without written authority.

PLANNING