



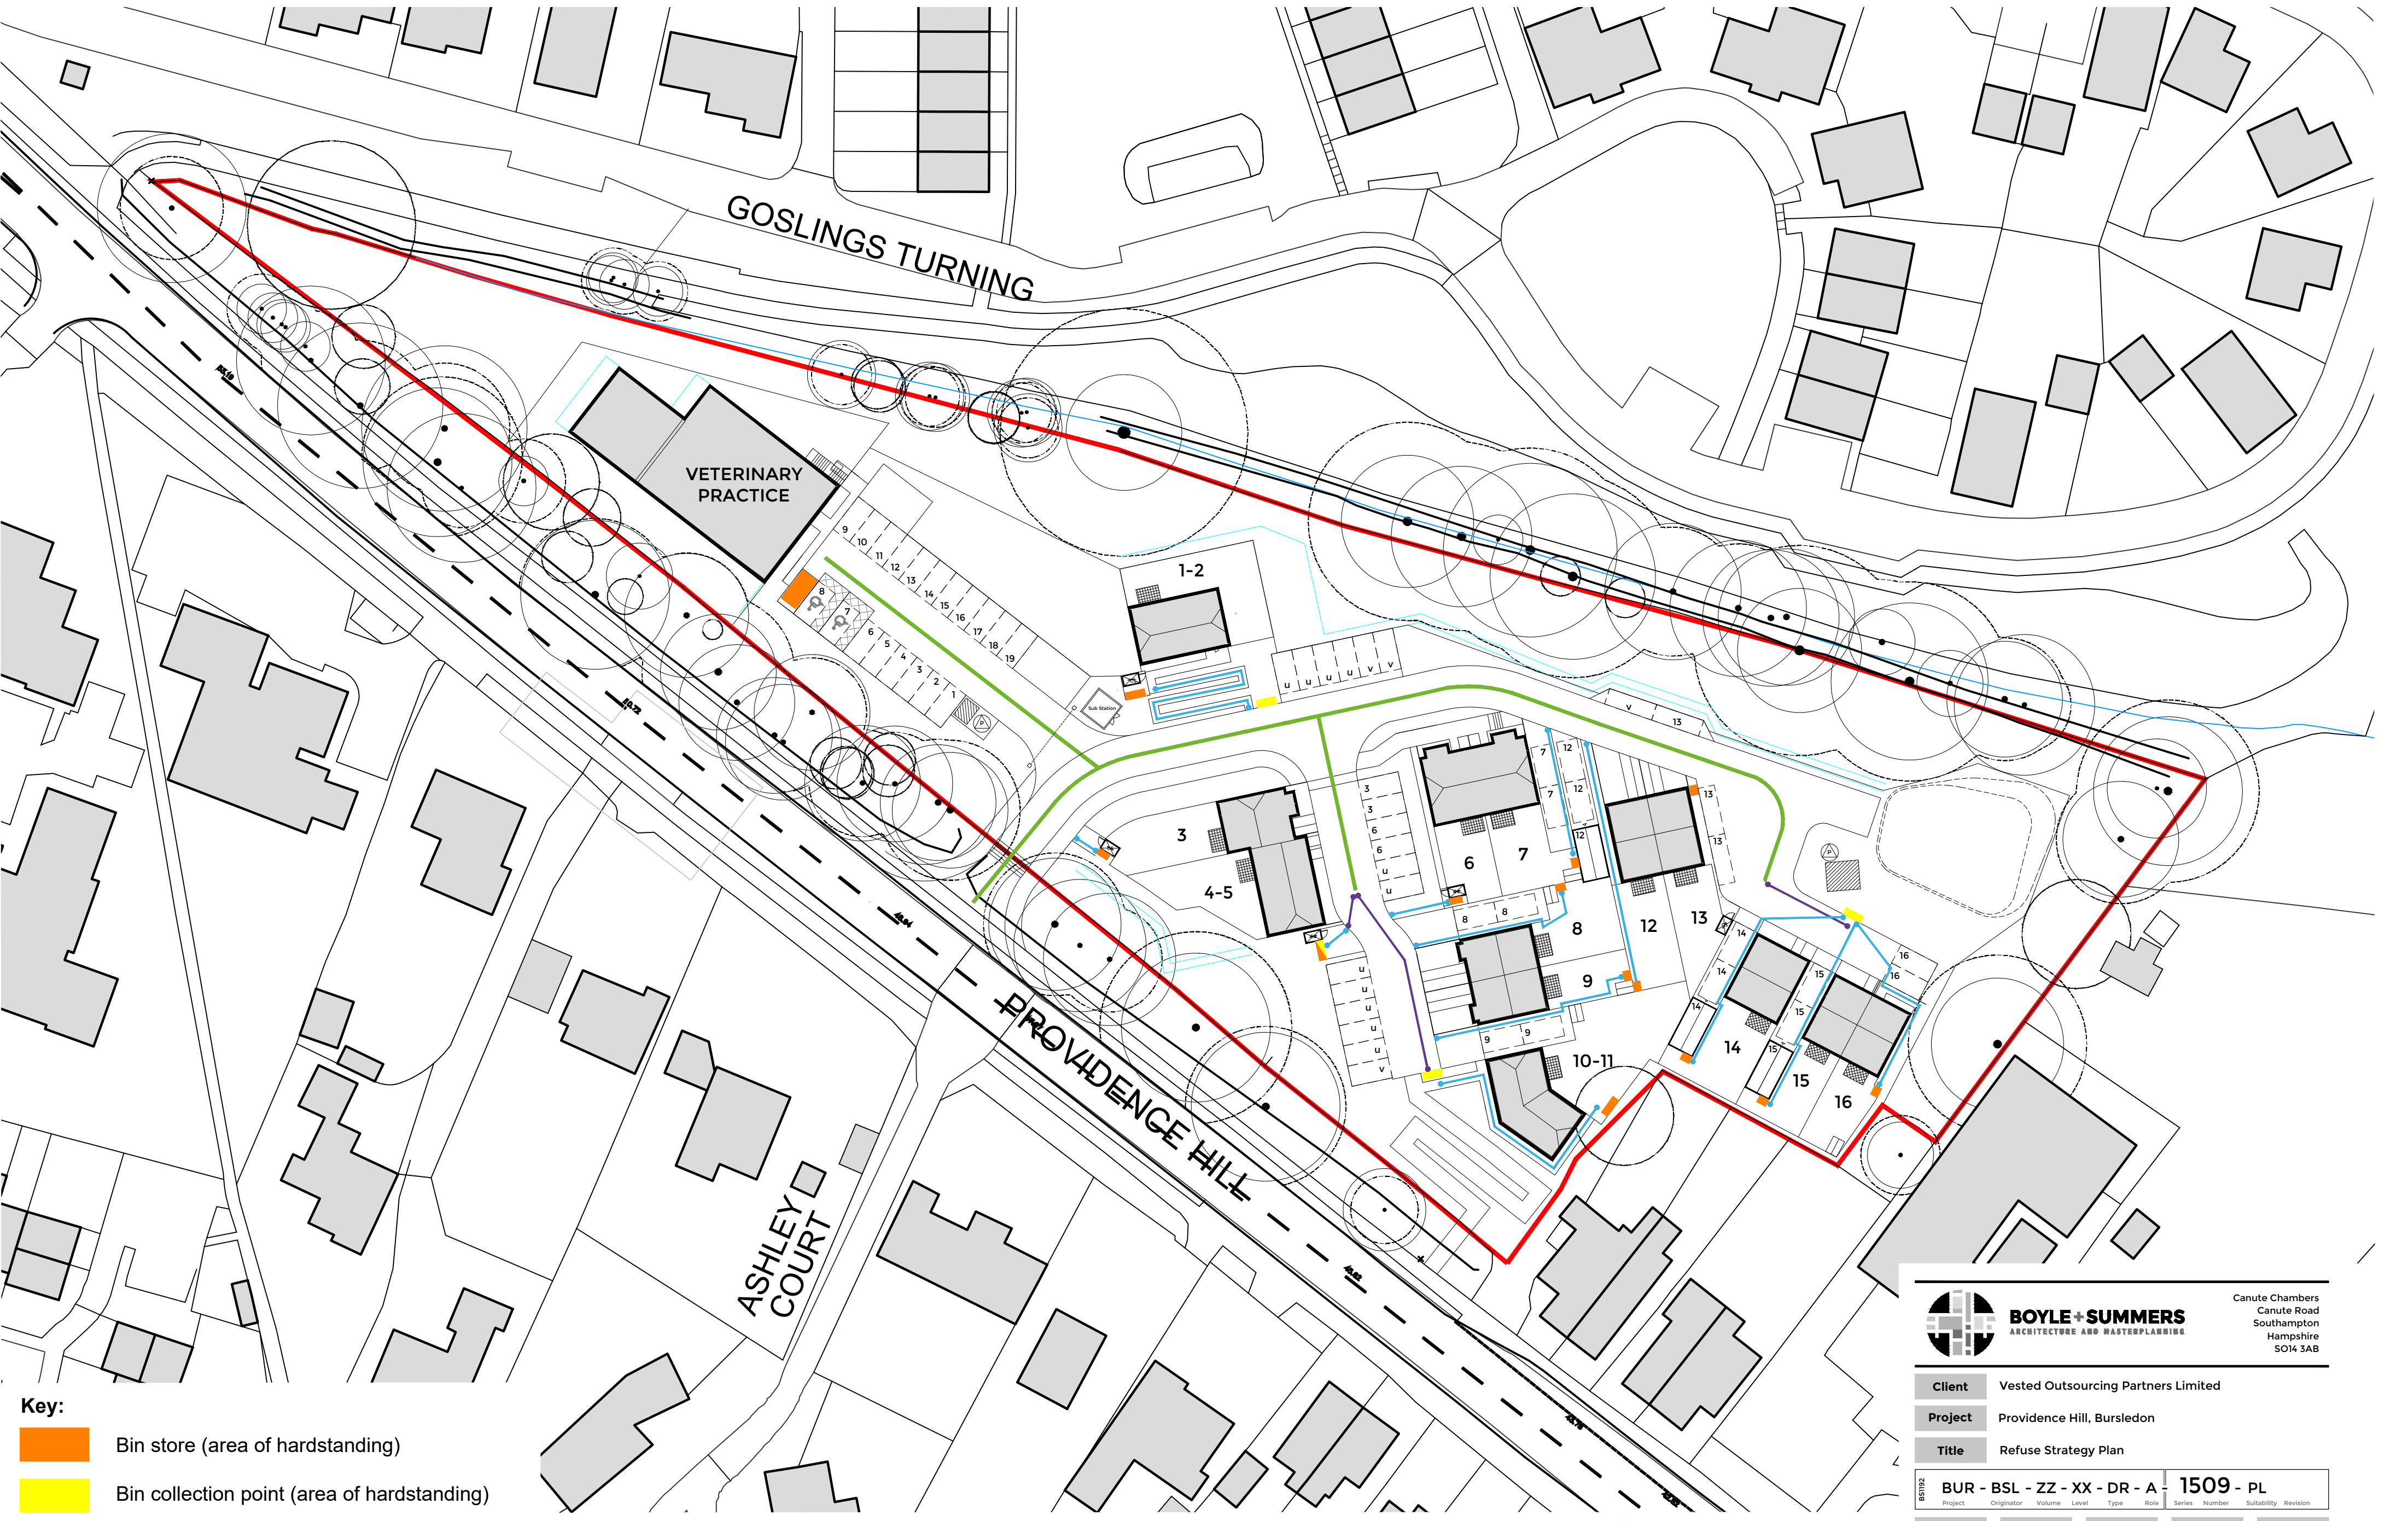

- Key:**
- Bin store (area of hardstanding)
 - Bin collection point (area of hardstanding)
 - Refuse vehicle route
(Private contractor to veterinary practice)
 - Indicative route for refuse operative
 - Indicative route for resident

PLANNING

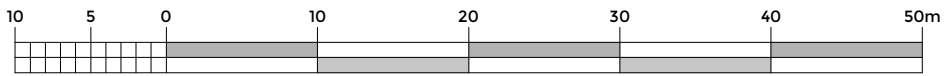



BOYLE+SUMMERS
ARCHITECTURE AND MASTERPLANNING

Canute Chambers
Canute Road
Southampton
Hampshire
SO14 3AB

Client	Vested Outsourcing Partners Limited			
Project	Providence Hill, Bursledon			
Title	Refuse Strategy Plan			

BS1092	BUR - BSL - ZZ - XX - DR - A						1509 - PL		
	Project	Originator	Volume	Level	Type	Role	Series	Number	Suitability
B+S Ref.	Date	Scale @ A2	Drawn	Checked					
21119	May 2022	1:500	ER	RS					
Tel: 023 8063 1432				www.boyleandsummers.co.uk					

Other than for the purposes of planning, do not scale these drawings. Use written dimensions only. All dimensions to be checked on site prior to commencement of work.
This drawing is © Boyle+Summers Ltd and may not be reproduced, copied or altered in any way without written authority.