


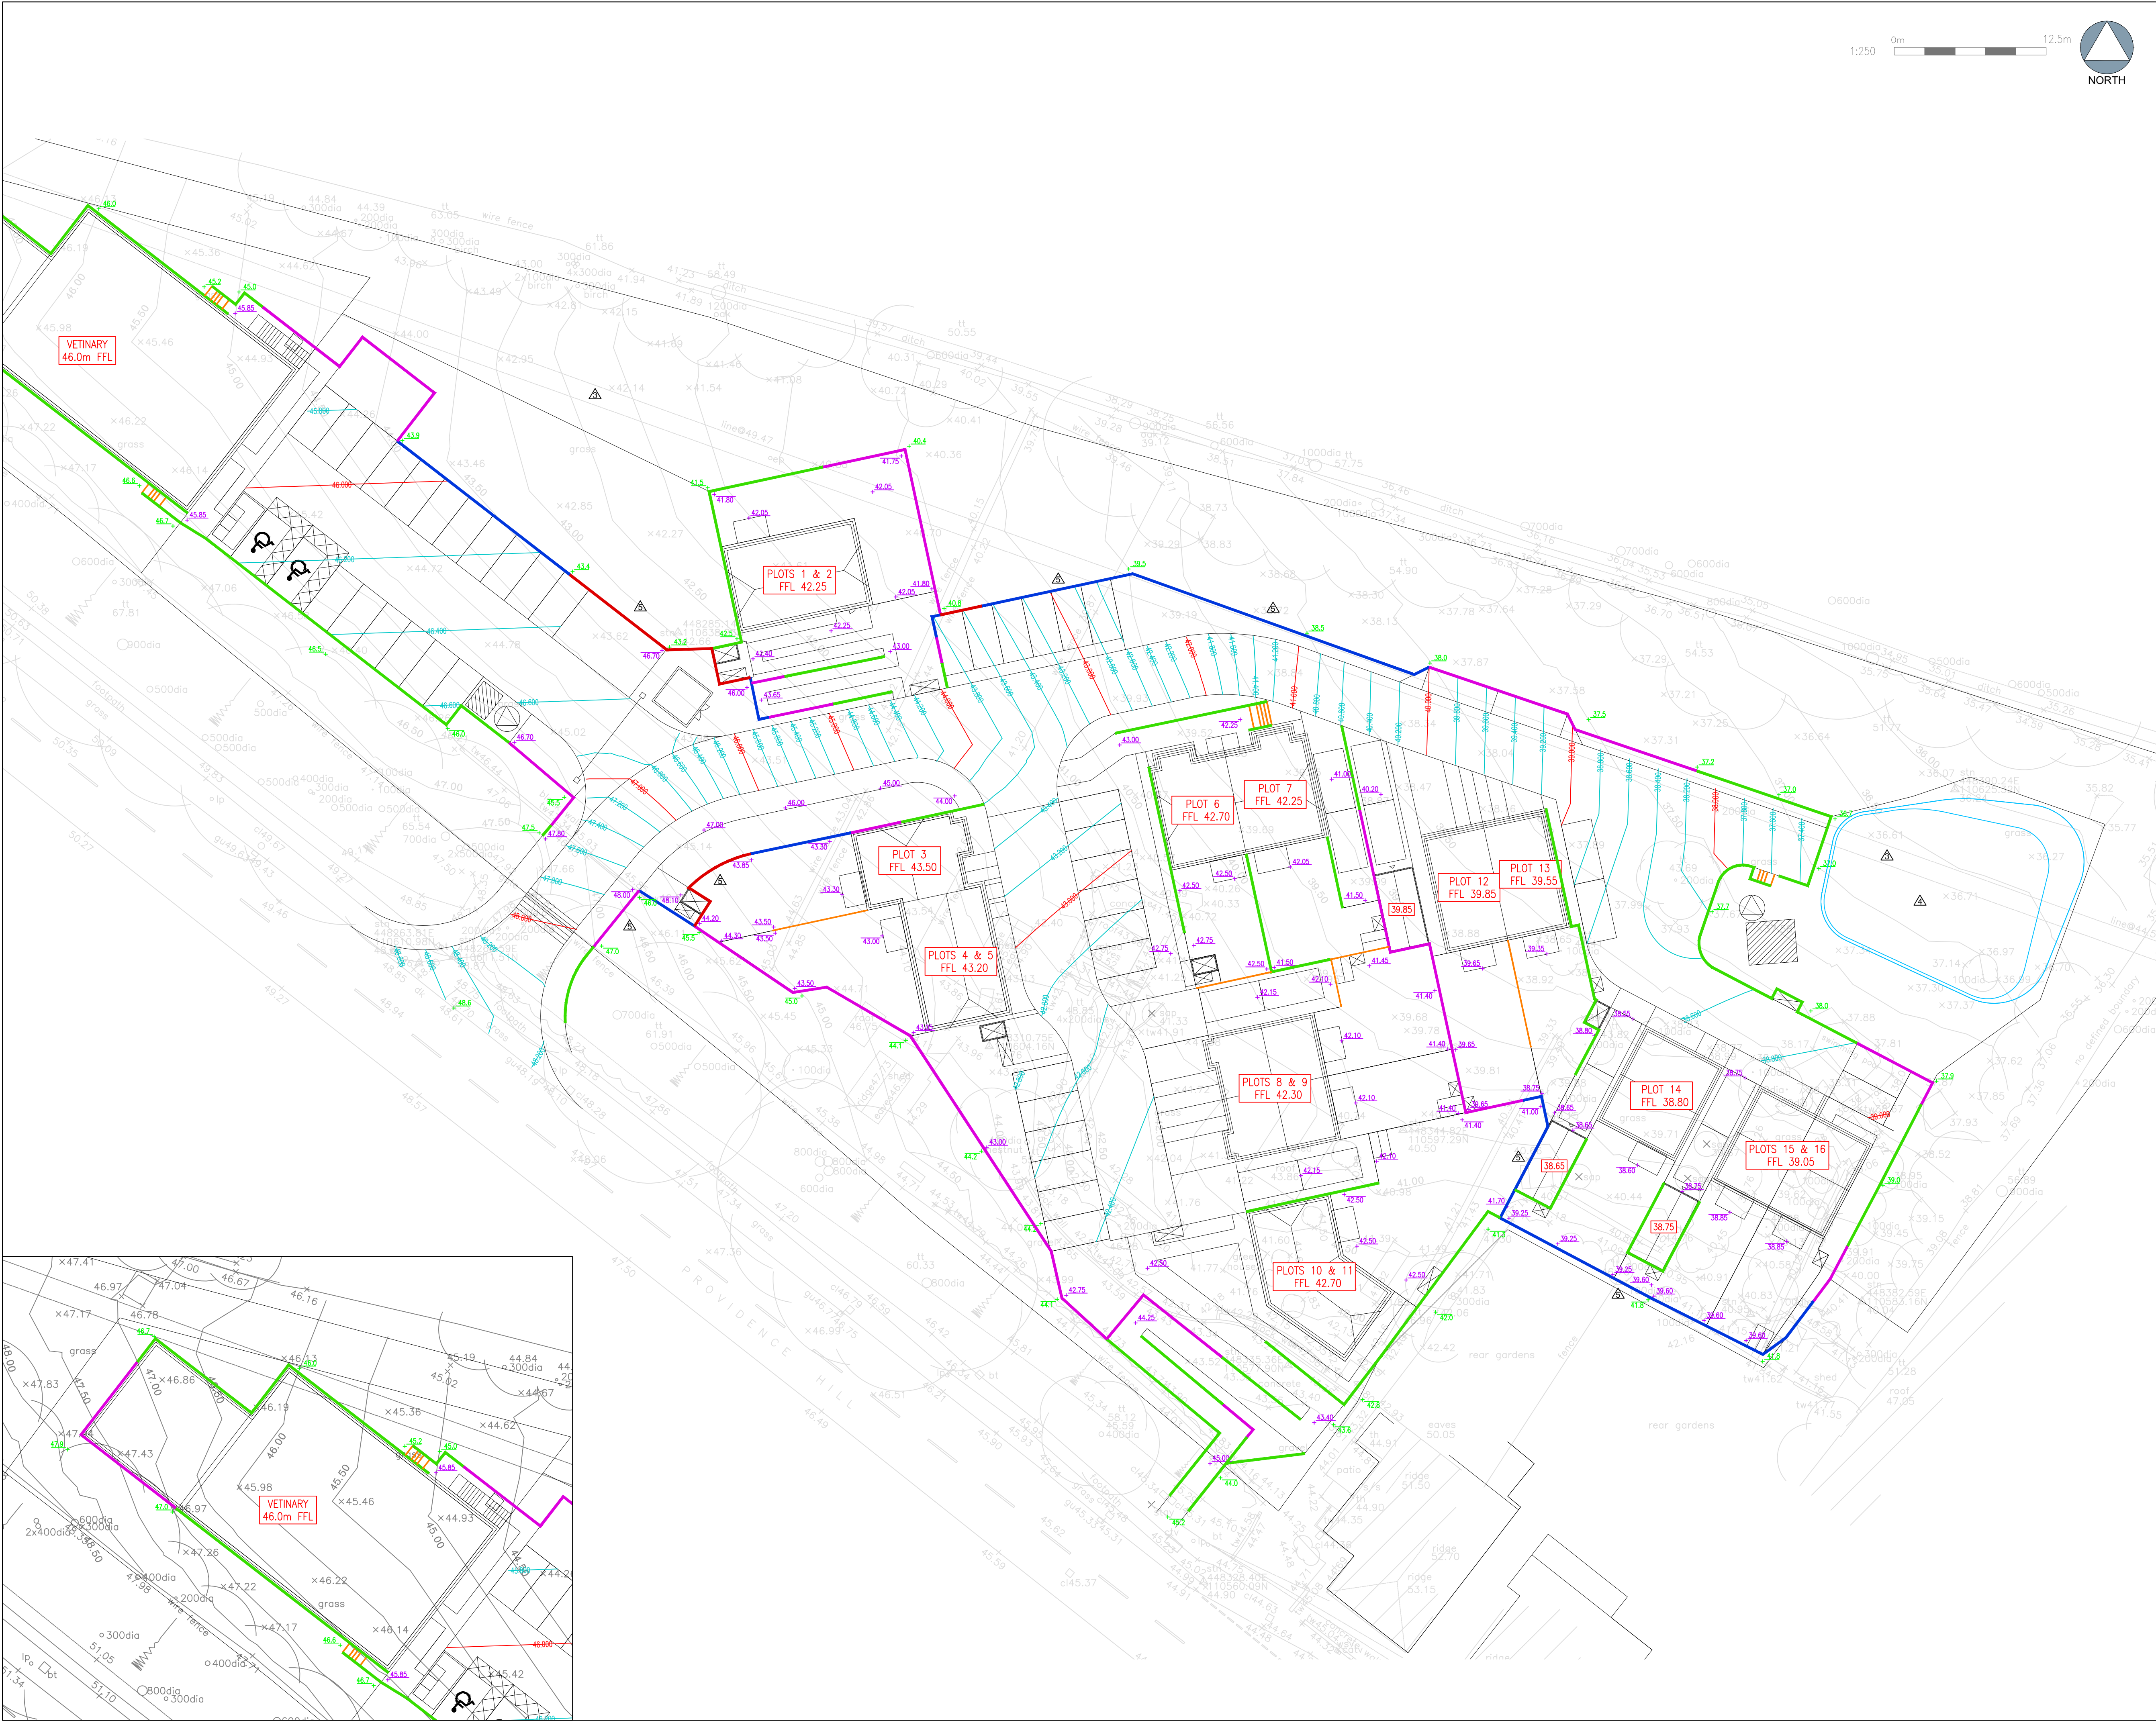

The drawings, information and data recorded in this document ("the information") is the property of Paul Basham Associates. This document and the information are solely for the use of the authorized recipient and this document may not be used, copied or reproduced in whole or part for any purposes other than which it was supplied by Paul Basham Associates. Paul Basham Associates makes no representation, undertakes no duty and accepts no responsibilities to any third party who may use or rely upon this document or the information.

- ### GENERAL NOTES
- THIS DRAWING IS INTENDED TO BE VIEWED IN COMBINATION WITH ALL RELEVANT ARCHITECTS, ENGINEERS, SERVICES AND SPECIALIST DRAWINGS AND SPECIFICATION.
 - ANY VARIATIONS OR DISCREPANCIES BETWEEN THESE DRAWINGS IN TERMS OF DIMENSIONS OR DETAILS SHOULD BE DRAWN TO THE ATTENTION OF THE ARCHITECT AND/OR THE ENGINEER FOR CLARIFICATION.
 - PAUL BASHAM ASSOCIATES ACCEPTS NO RESPONSIBILITY FOR THE ACCURACY OF BACKGROUND INFORMATION PRODUCED BY THIRD PARTIES - THIS MUST BE TREATED AS INDICATIVE ONLY.
 - ALL DIMENSIONS AND LEVELS ARE IN METRES. DO NOT SCALE THIS DRAWING, PRINT, PLOT OR DISK.
 - THIS DRAWING SHOULD ONLY BE USED FOR CONSTRUCTION IF THE PROJECT PHASE IN THE TITLE FRAME BELOW IS SHOWN AS "CONSTRUCTION". PAUL BASHAM ASSOCIATES TAKE NO RESPONSIBILITY FOR CONSTRUCTION WORKS UNDERTAKEN TO DRAWINGS WHICH ARE NOT MARKED UNDER THIS PHASE.

CDM Regulations 2015 : Reg. 9
None of the below is deemed to relieve any contractor of his obligations under all applicable health and safety legislation.
In preparing the design shown on this and related drawings Paul Basham Associates has considered and, where reasonably practicable, eliminated foreseeable risks. Any further abnormal or unusual risks, which remain, are numbered below and identified thus  and should be given particular attention by all those carrying out construction or of future maintenance works.
1. Abnormal or unusual risks (site wide) 2. Unknown underground services (site wide) 3. Overhead cables 4. Depth of open water 5. Large steps in levels

LEVELS LEGEND	
	PROPOSED SITE LEVEL
	EXISTING SITE LEVEL
	BUILDING LEVEL
	GRAVEL BOARD < 450mm RETAINED STEP
	RETAINING STRUCTURE < 1m LEVEL DIFFERENCE
	RETAINING STRUCTURE < 2m LEVEL DIFFERENCE
	RETAINING STRUCTURE < 3m LEVEL DIFFERENCE
	RETAINING STRUCTURE < 4m LEVEL DIFFERENCE
	STAIR / RAMP STRUCTURE
SITE LEGEND	
	SITE BOUNDARY

PRELIMINARY
DRAWING/DESIGN IS STILL 'IN DEVELOPMENT'
YOU ARE ADVISED TO MAKE DUE ALLOWANCE

B	UPDATED TO SUIT LATEST ARCHITECT SITE LAYOUT, STAIRS / RAMPS INCLUDED	12/05/2022	JAC	RW
A	UPDATED TO SUIT LATEST ARCHITECT SITE LAYOUT	04/05/2022	JAC	RW
Rev	Description	Date	By	Chkd

 Paul Basham Associates Ltd The Botley, Cam's Hall Estate, Fareham, PO16 8UT 01329 711 000 info@paulbashamassociates.com www.paulbashamassociates.com			
Client 			
Project Name LAND AT 4 BROOKFIELD PROVIDENCE HILL, BURSLEDON			
Title LEVELS & RETAINING STRUCTURES			
Project Phase PRELIMINARY			
Checked By RW	Checked Date 07/04/2022	Drawn By JAC	Drawn Date 07/04/2022
Client Drawing No. -		Scale 1:250	(AT A1 SIZE)
PBA Drawing No. 150.5002.601			Revision B