


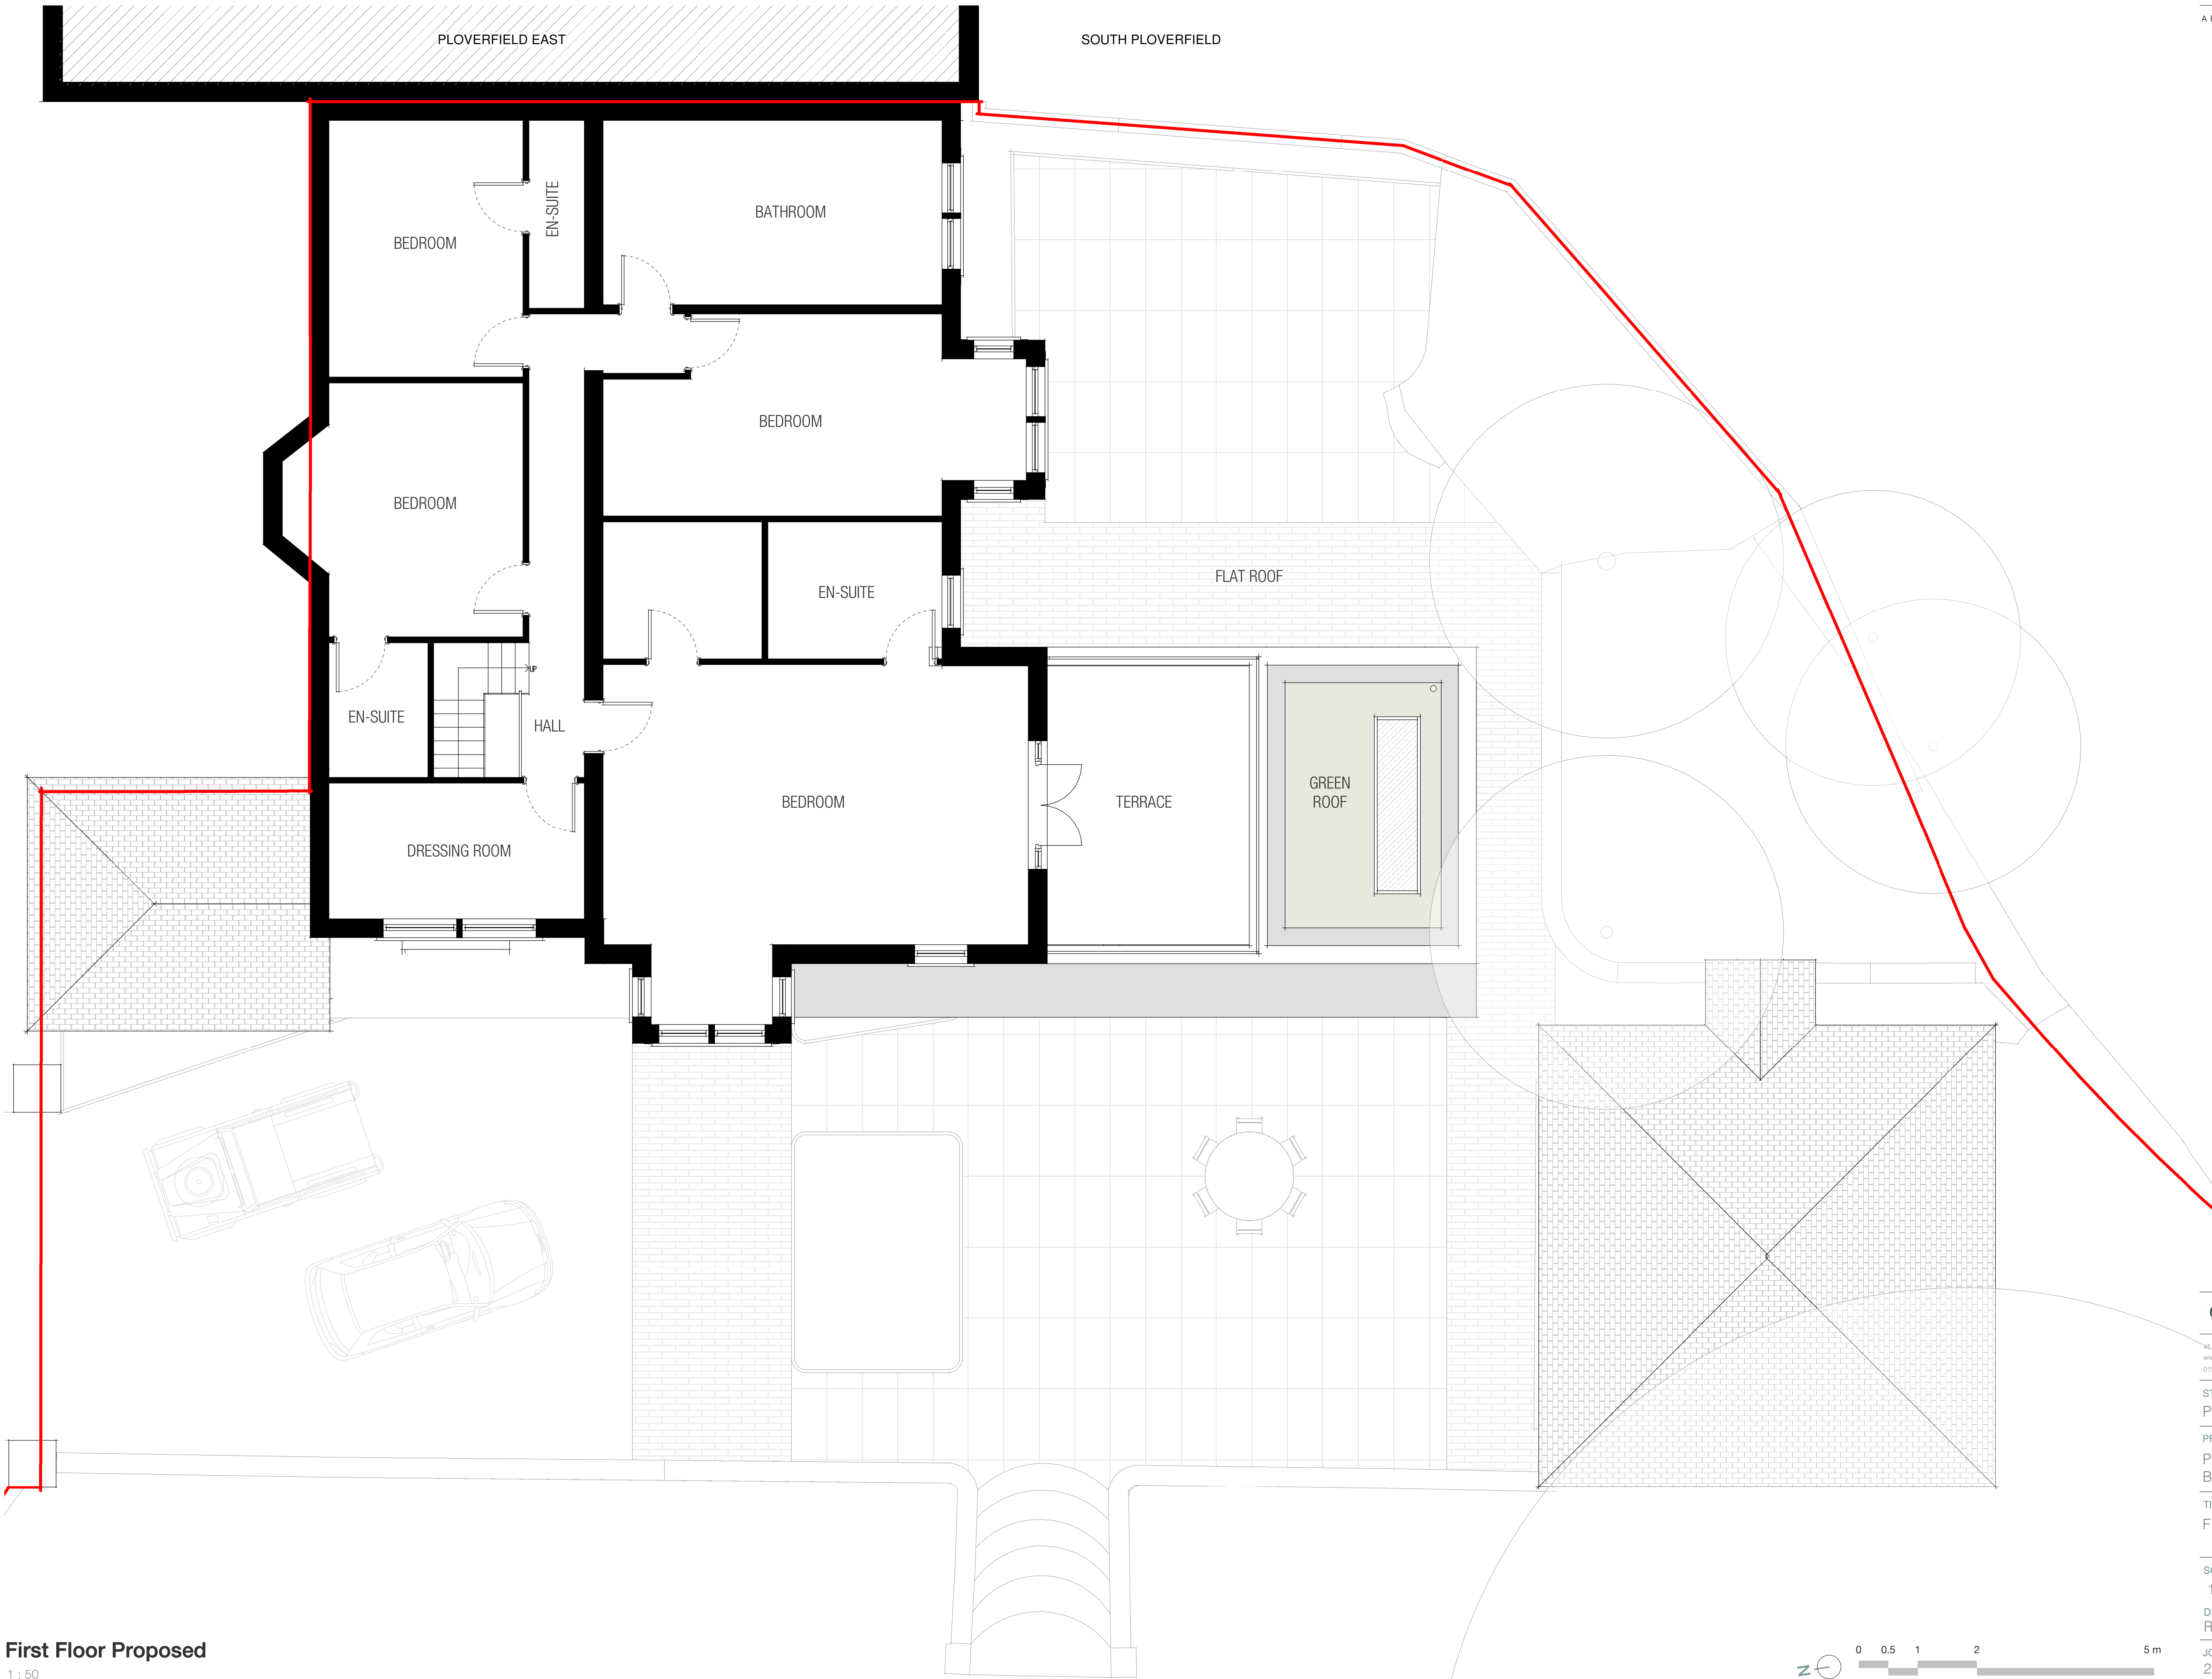

First Floor Proposed

NOT FOR CONSTRUCTION

GILES ARCHITECTS

46 Southgate Street - Winchester
www.gilesarchitects.co.uk
01962 458 078

STATUS
PLANNING

PROJECT
PLOVERFIELD WEST
BURSLEDON

TITLE
FIRST FLOOR PROPOSED

SCALE
1 : 50 @ A1

DATE
29/04/22

DRAWN
RS

REVIEWED
AG

JOB NO.
2022-002

NUMBER
202

REVISION
A