


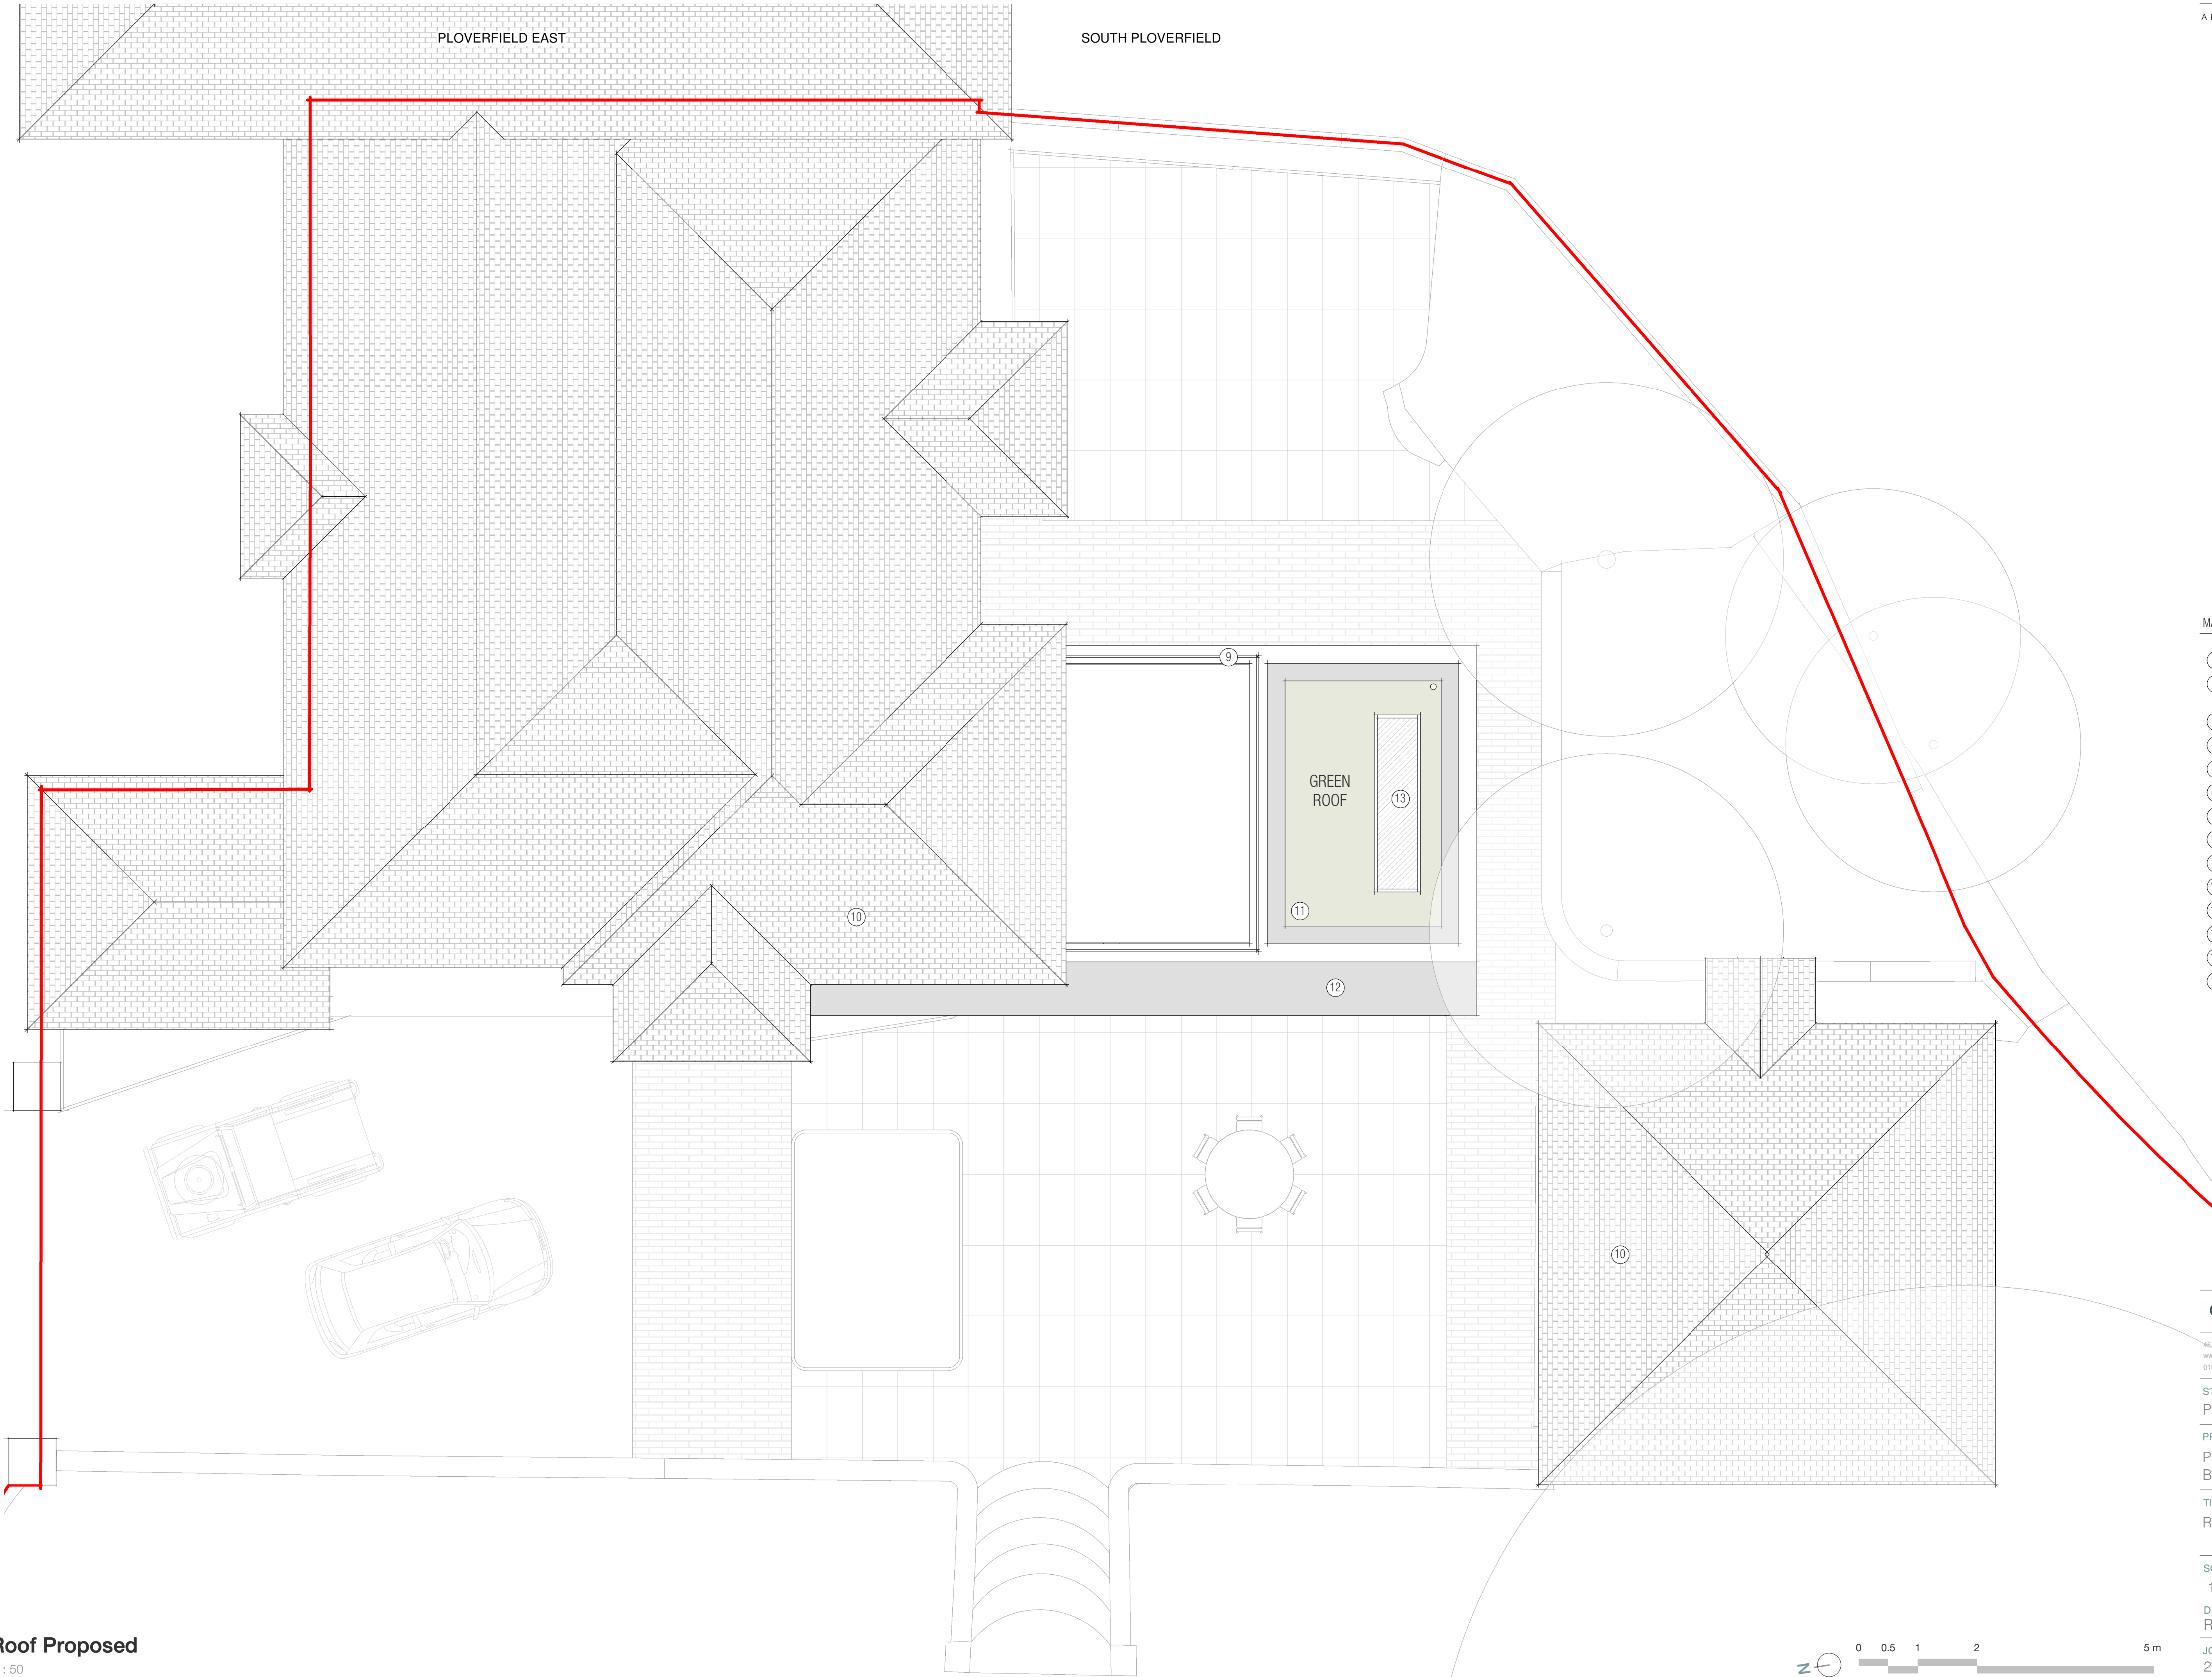

MATERIALS KEY

- 1 Existing bricks painted white
- 2 Proposed bricks painted white to match existing
- 3 New glazed bricks
- 4 Existing windows replaced
- 5 New aluminium framed windows and doors
- 6 New aluminium framed sliding doors
- 7 New aluminium framed pop-out window
- 8 New crittal style doors
- 9 New aluminium flat bar railing
- 10 Existing slate roof
- 11 New green roof
- 12 New zinc clad roof overhang
- 13 New aluminium framed rooflight
- 14 Log burner flue

NOT FOR CONSTRUCTION

GILES ARCHITECTS

46 Southgate Street - Winchester
www.gilesarchitects.co.uk
01982 458 078

STATUS

PLANNING

PROJECT

PLOVERFIELD WEST
BURSLEDON

TITLE

ROOF PROPOSED

SCALE

1 : 50 @ A1

DRAWN

RS

DATE

29/04/22

REVIEWED

AG

JOB NO.

2022-002

NUMBER

203

REVISION

A

Roof Proposed

1 : 50

